



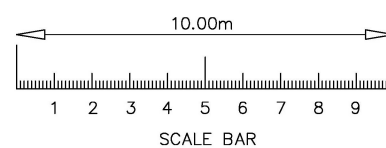

INDICATIVE ONLY

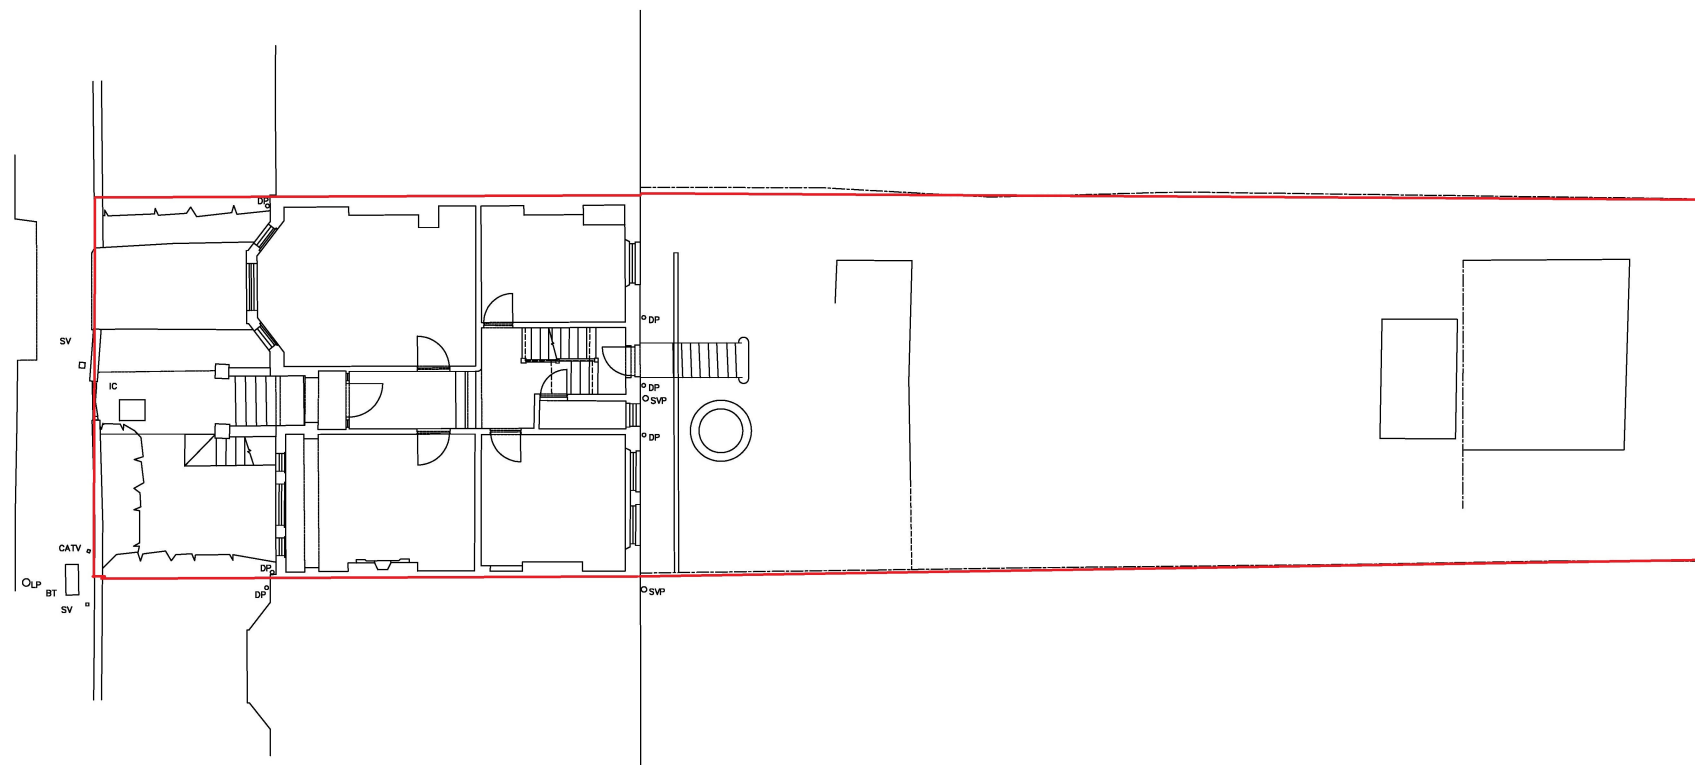

archplan

architects and property management

1 Millfield Place, Highgate, London N6 6JP
Tel: 020 8341 5628 e-mail: archplan@hotmail.com

Date	Scale	Project	Drawing no
Drawn by	1:200 at A3	18 MUSWELL AVE LONDON N10 2EG	MA/20
Checked by		BLOCK PLAN AS EXISTING	Copyright Archplan 2020
		Title	