


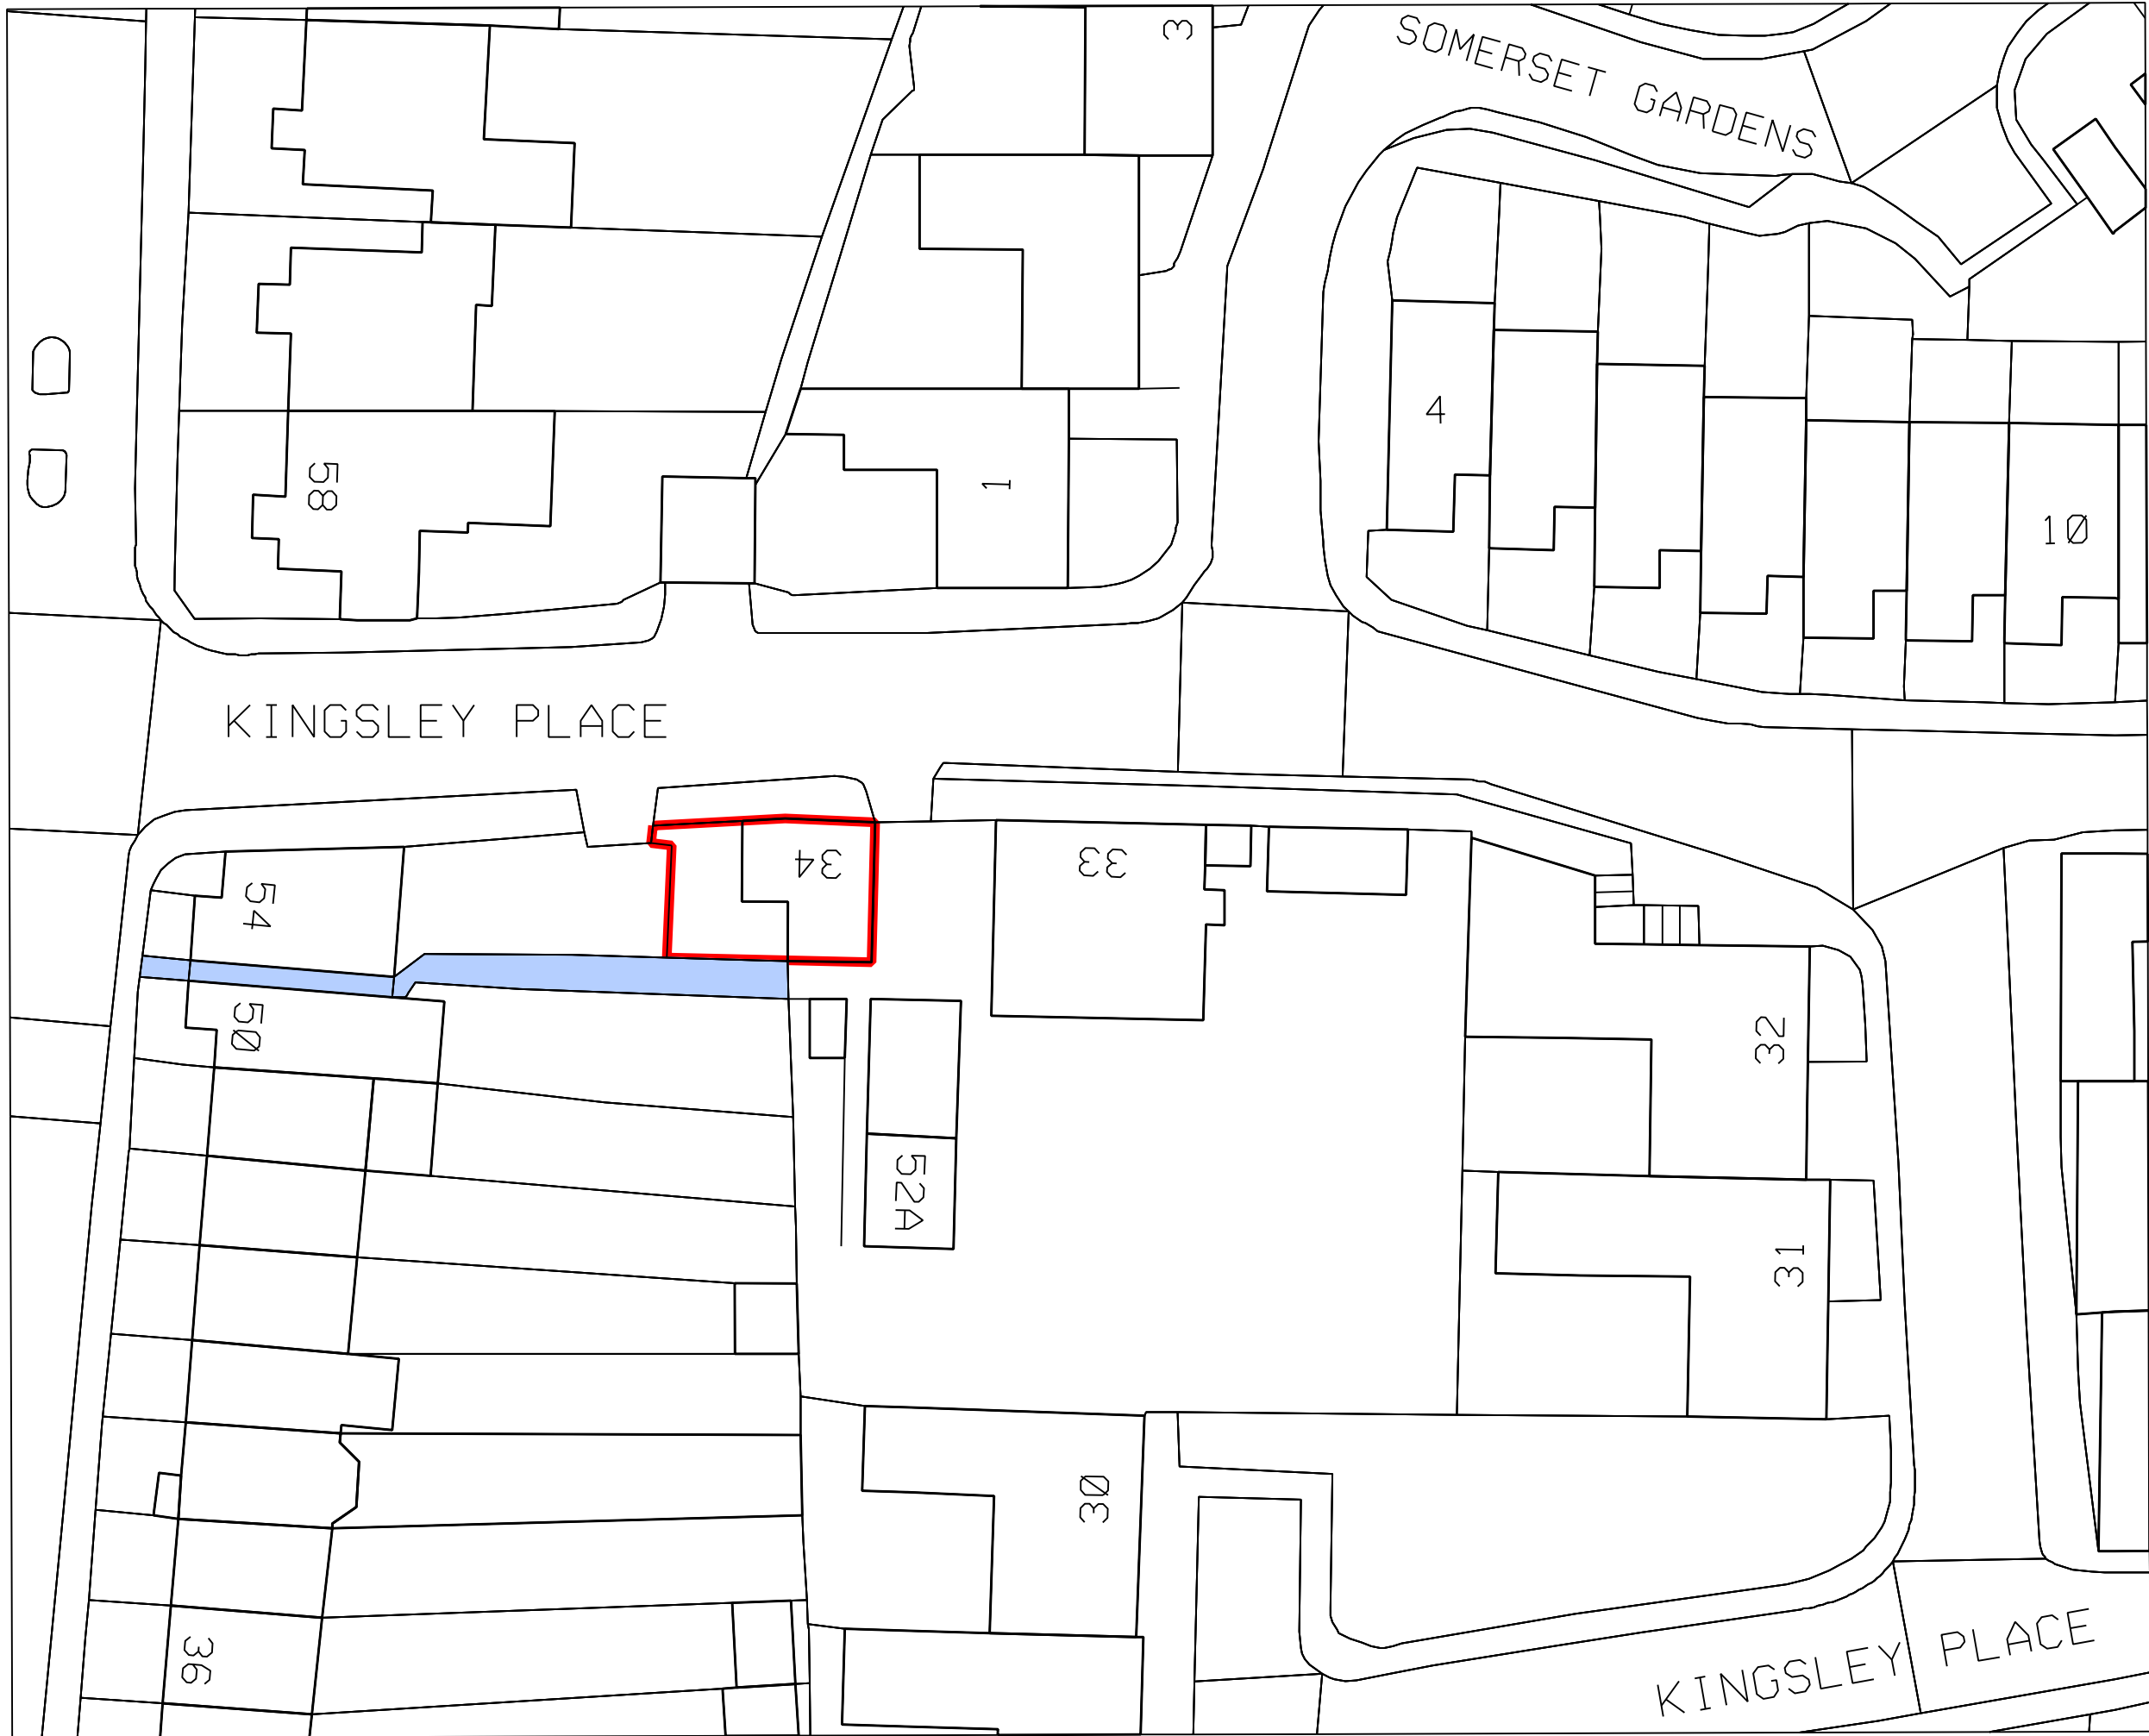

Notes

- SITE BOUNDARY
- UN-REGISTERED PASSAGE

Revisions

David Hayhurst
Architect



David Hayhurst

34 Kingsley Place London N6 5EA
davidhayhurstriba@gmail.com mobile 07974256908

JOB TITLE
KINGSLEY PLACE

DRAWING TITLE
LOCATION PLAN

JOB NUMBER	DATE	SCALE	DRAWN BY
-	13.05.25	1:250/500	DBH

DRAWING NUMBER	REVISION
001	-