


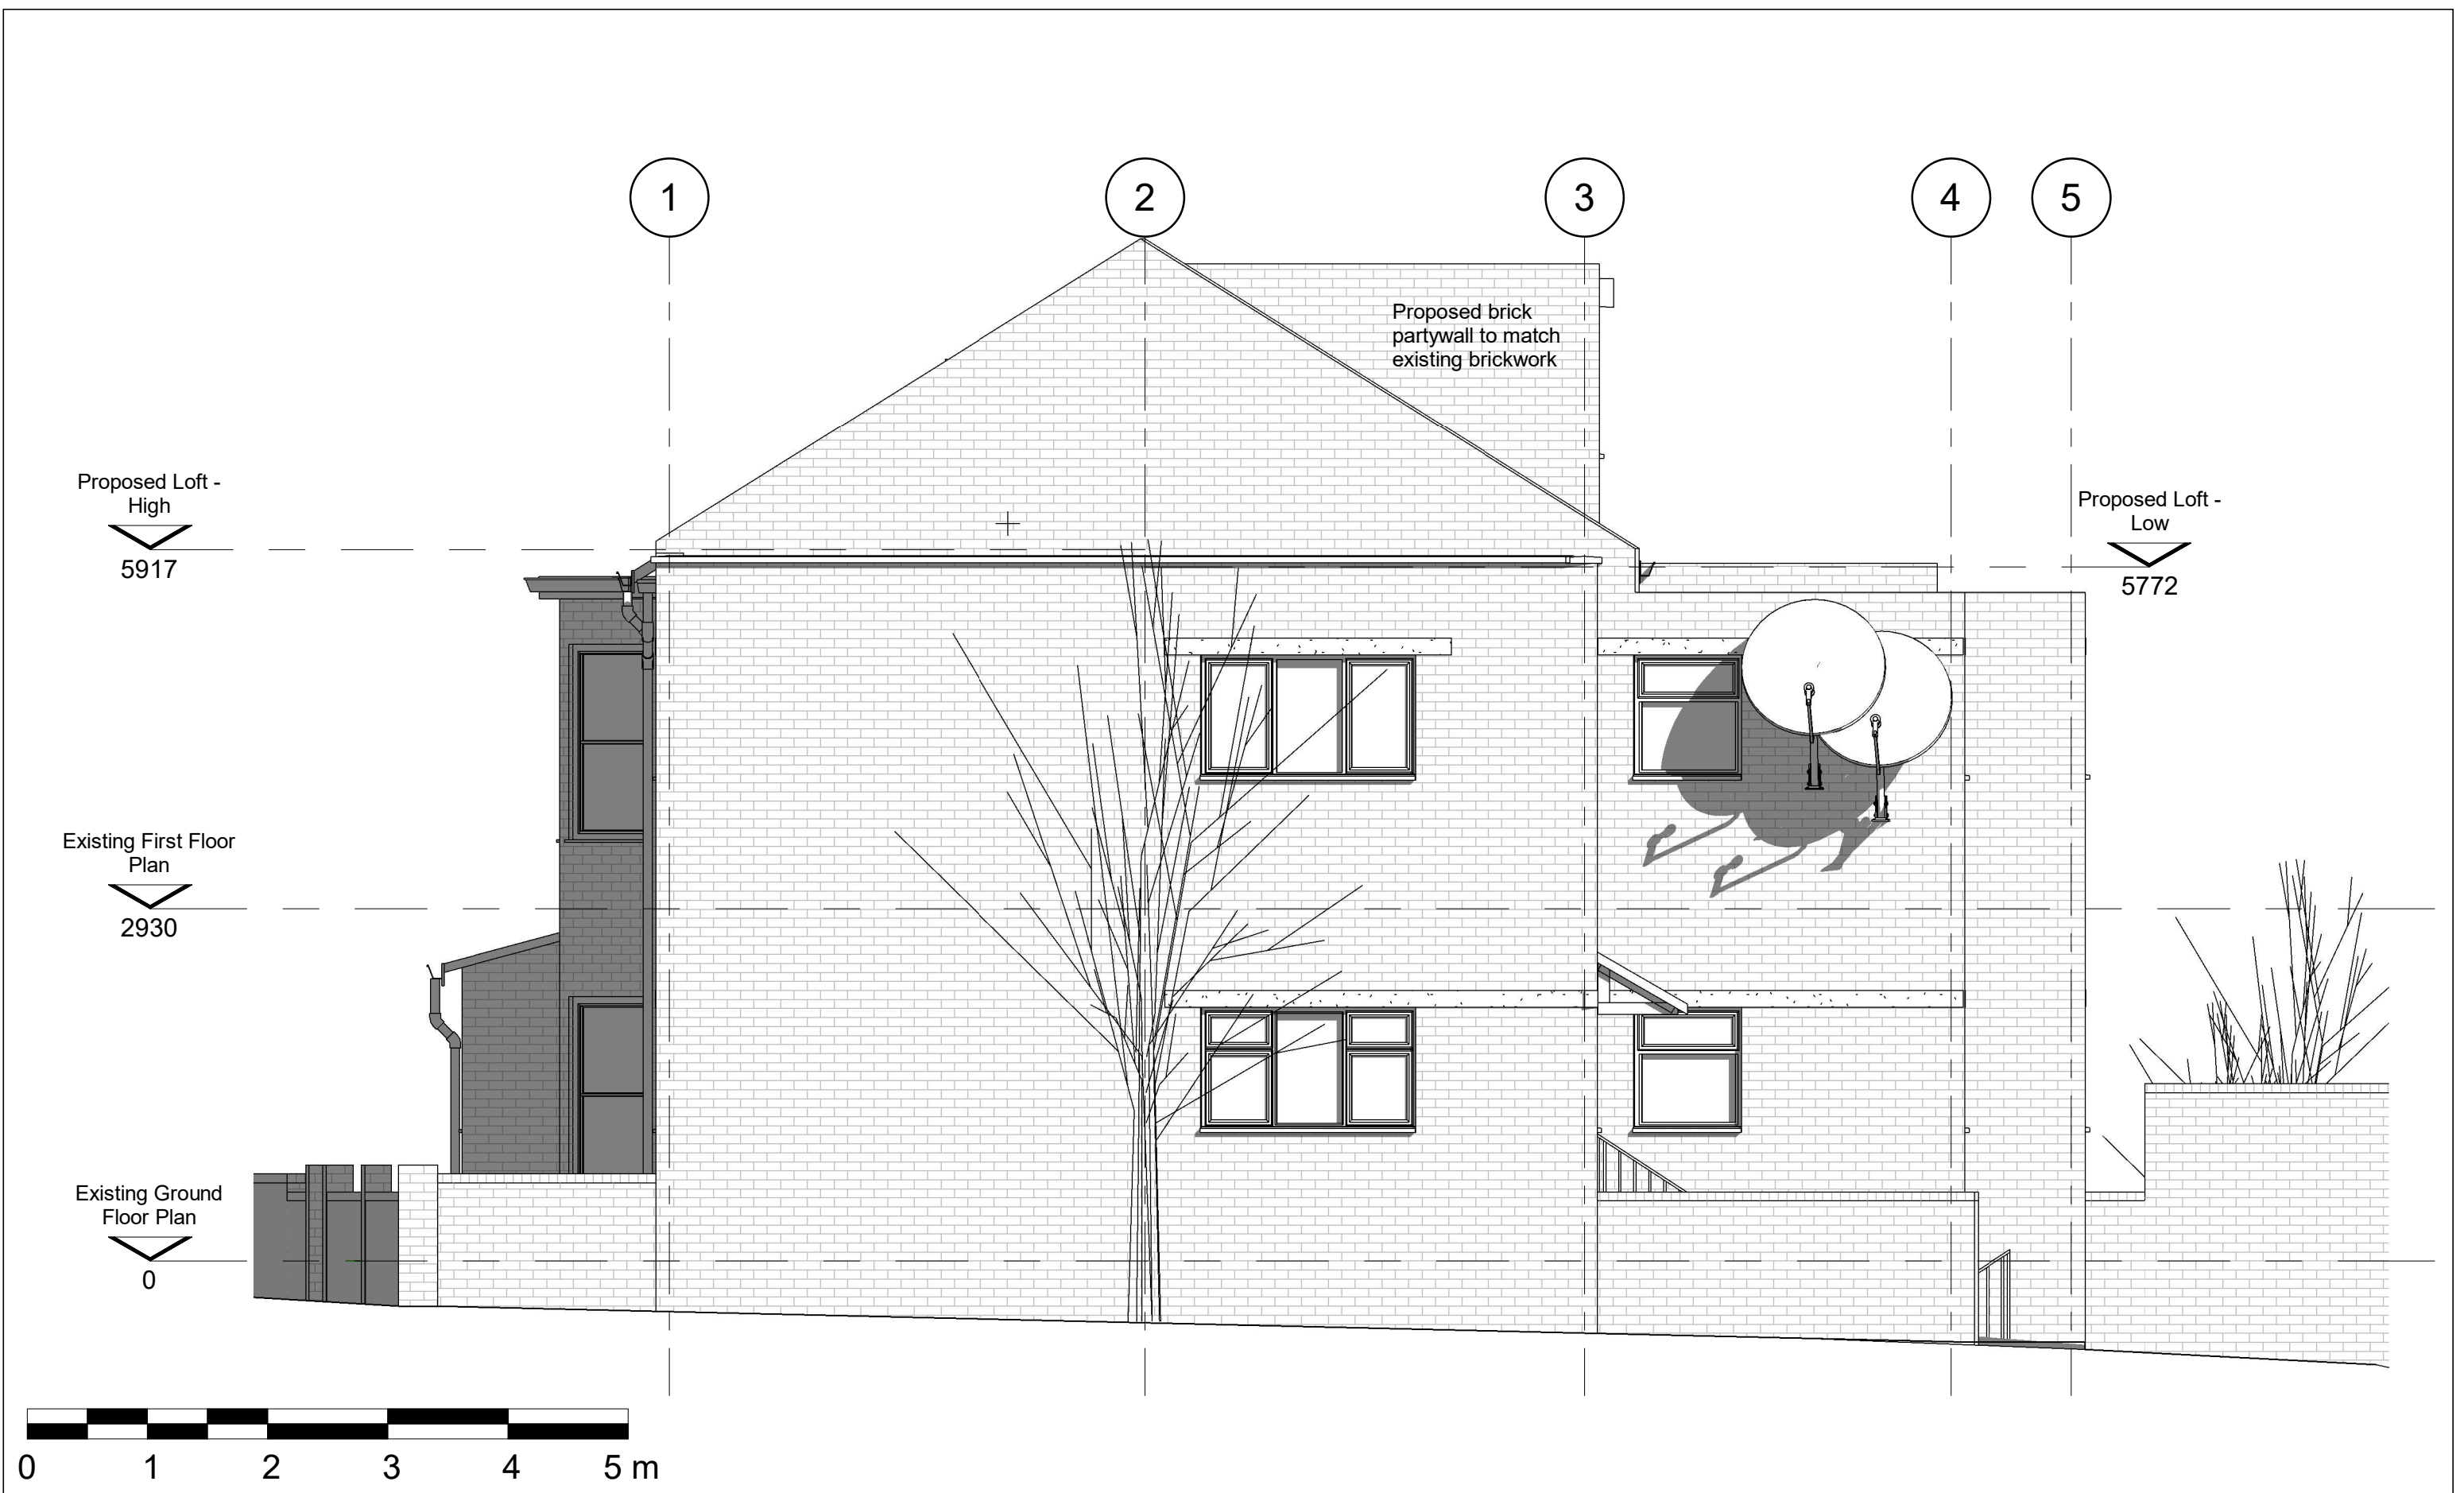

	No.	Description	Date
	1	Revision 1 - Planning	02/03/26

				PROJECT	CLIENT Angela Peters & Richard Glover			
				140-4 Wightman Road, London, N8 0BD				
				CODESTATUSSUITABILITY DESCRIPTIONPURPOSE OF ISSUE PLANNING				SHEET
Proposed Side Elevation	Drawn by Louise Otto	DRWAING NUMBER						REV
	Checked by N/A	PR203						1