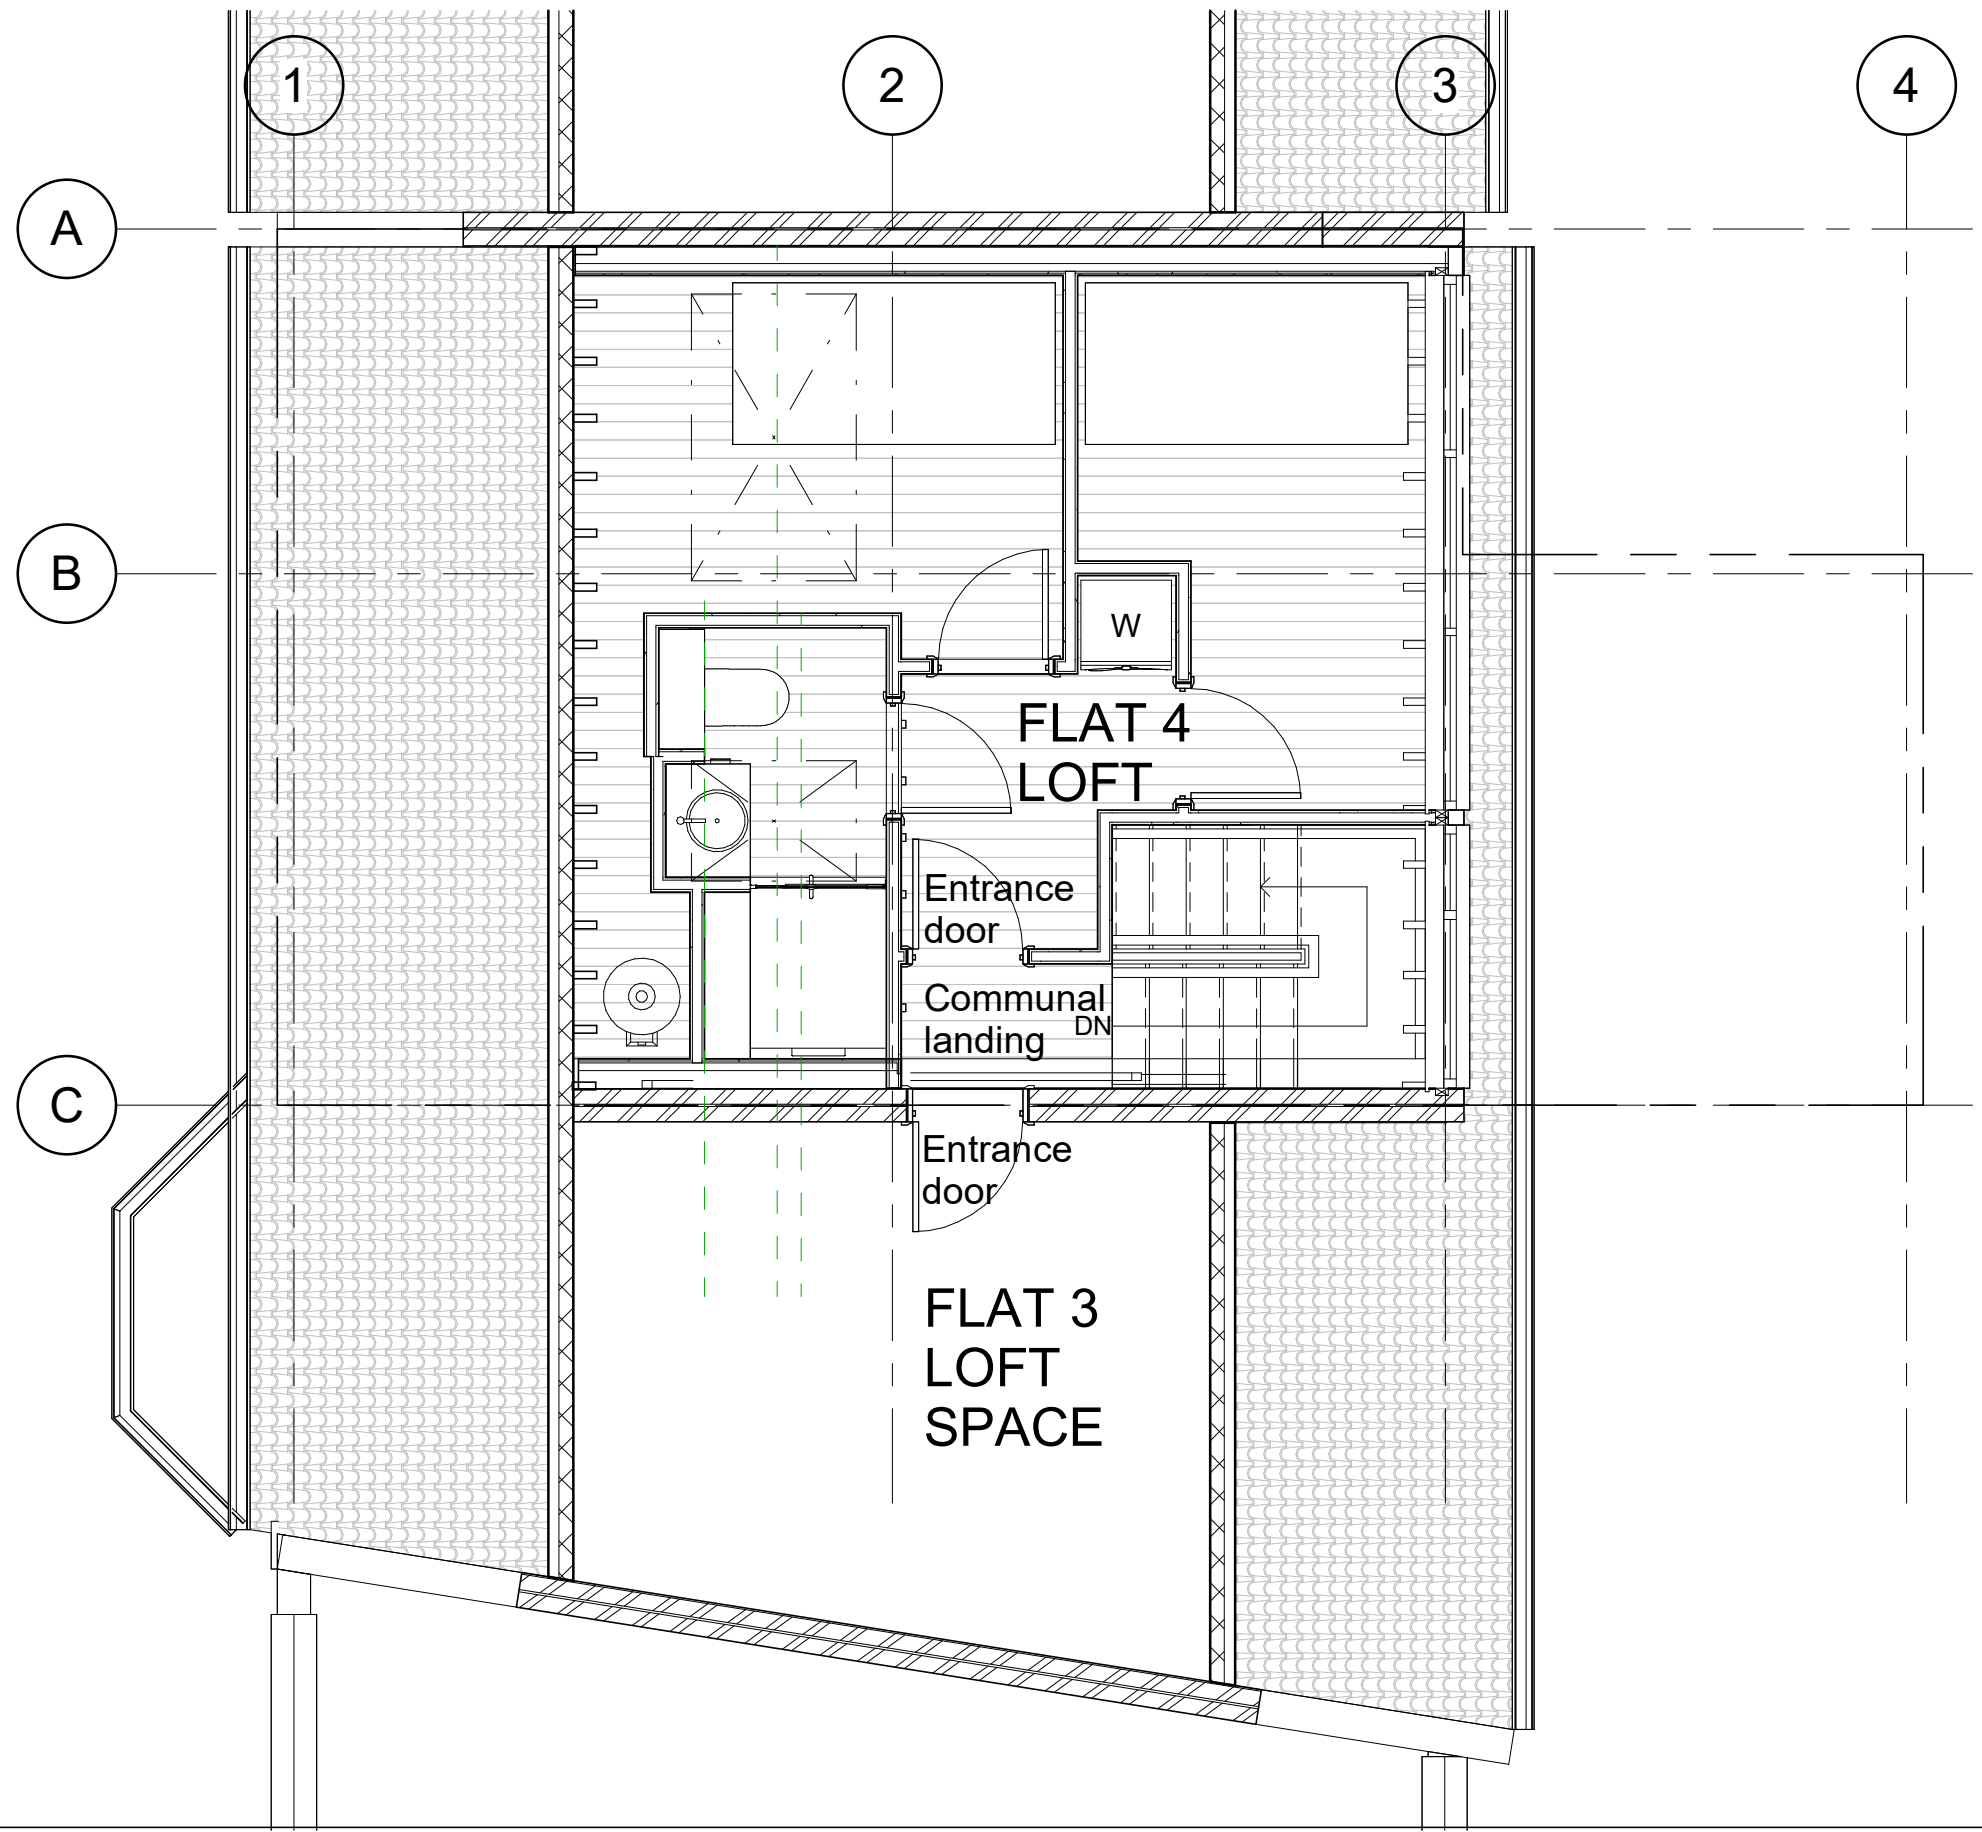


No.	Description	Date
1	Revision 1 - Planning	02/03/26

CODE	STATUS	SUITABILITY DESCRIPTION	PURPOSE OF ISSUE
			PLANNING

PROJECT
140-4 Wightman Road, London, N8 0BD
SHEET
Possible Future Loft Access for Flat 3

CLIENT				Angela Peters & Richard Glover	
Date Issue Date		Project number 031		Scale at A3 1 : 50	
Drawn by Louise Otto		DRWAING NUMBER			REV
Checked by N/A		PR103F			1