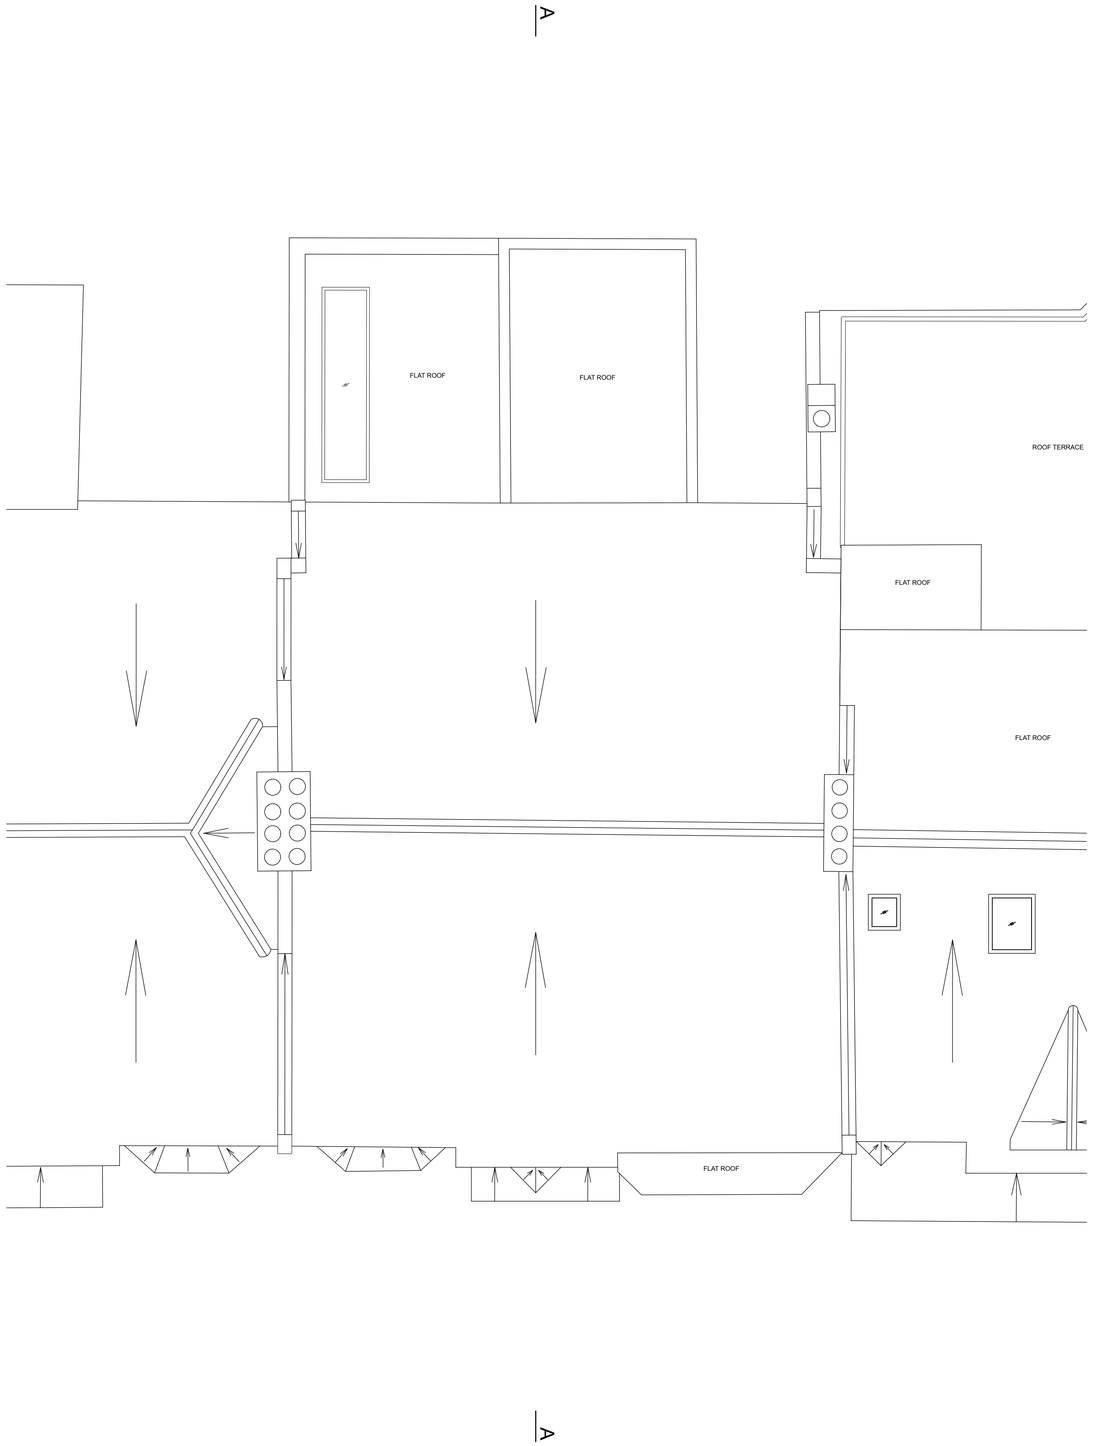


N

0 1000 2000 3000 4000
Millimeters (mm)
Scale Bar

**DISCLAIMER:**

DO NOT SCALE FROM THESE DRAWINGS. FOR ACCURACY, ALL DIMENSIONS AND SPECIFICATIONS MUST BE CONFIRMED AT THE SITE AND WITH RELEVANT TECHNICAL DRAWINGS.

TO BE READ IN CONJUNCTION WITH STRUCTURAL ENGINEER'S DRAWINGS AND SPECIFICATIONS.

TO BE READ IN CONJUNCTION WITH ALL CONSULTANT DRAWINGS AND SPECIFICATIONS.

ANY DISCREPANCY BETWEEN DRAWINGS AND DIMENSION ON SITE ARE TO BE BROUGHT TO THE ATTENTION OF THE ARCHITECT PRIOR TO CONSTRUCTION.

2026 © STUDIO TASHIMA. ALL RIGHTS RESERVED.
NO INFORMATION OR DESIGNS CONTAINED WITHIN THIS DOCUMENT SHOULD BE COPIED OR REPRODUCED WITHOUT THE CONSENT OF STUDIO TASHIMA.

| REV. | DATE | ISSUE NOTES |
|---|---|---|
| | | |

## PLANNING

PROJECT:
**46 CRANLEY GARDENS LONDON N10 3AL**

| | |
|---|---|
| PROJECT NUMBER: | 1162 |
| PROJECT STAGE: | PLANNING |
| ISSUE DATE: | APRIL 2026 |
| SCALE: | 1:50 @ A1<br>1:100 @A3 |
| DOCUMENT NUMBER: | 102 |
| REVISION: | |

SUBJECT:

**EXISTING - ROOF PLAN**

| | |
|---|---|
| CLIENT: | Anna Khay & Virgil Andrew |

STUDIO TASHIMA

Unit 6, Benwell Studios, 11-13 Benwell Road, London N7 7BL
info@studiotashima.com | www.studiotashima.com
+44(0) 207 281 2551