


KEY:

SITE OUTLINE

BUILDING OUTLINE

DISCLAIMER:
DO NOT SCALE FROM THESE DRAWINGS. FOR ACCURACY, ALL DIMENSIONS AND SPECIFICATIONS MUST BE CONFIRMED AT THE SITE AND WITH RELEVANT TECHNICAL DRAWINGS.
TO BE READ IN CONJUNCTION WITH STRUCTURAL ENGINEER'S DRAWINGS AND SPECIFICATIONS.
TO BE READ IN CONJUNCTION WITH ALL CONSULTANT DRAWINGS AND SPECIFICATIONS.
ANY DISCREPANCY BETWEEN DRAWINGS AND DIMENSION ON SITE ARE TO BE BROUGHT TO THE ATTENTION OF THE ARCHITECT PRIOR TO CONSTRUCTION.

2026 © STUDIO TASHIMA. ALL RIGHTS RESERVED.
NO INFORMATION OR DESIGNS CONTAINED WITHIN THIS DOCUMENT SHOULD BE COPIED OR REPRODUCED WITHOUT THE CONSENT OF STUDIO TASHIMA.

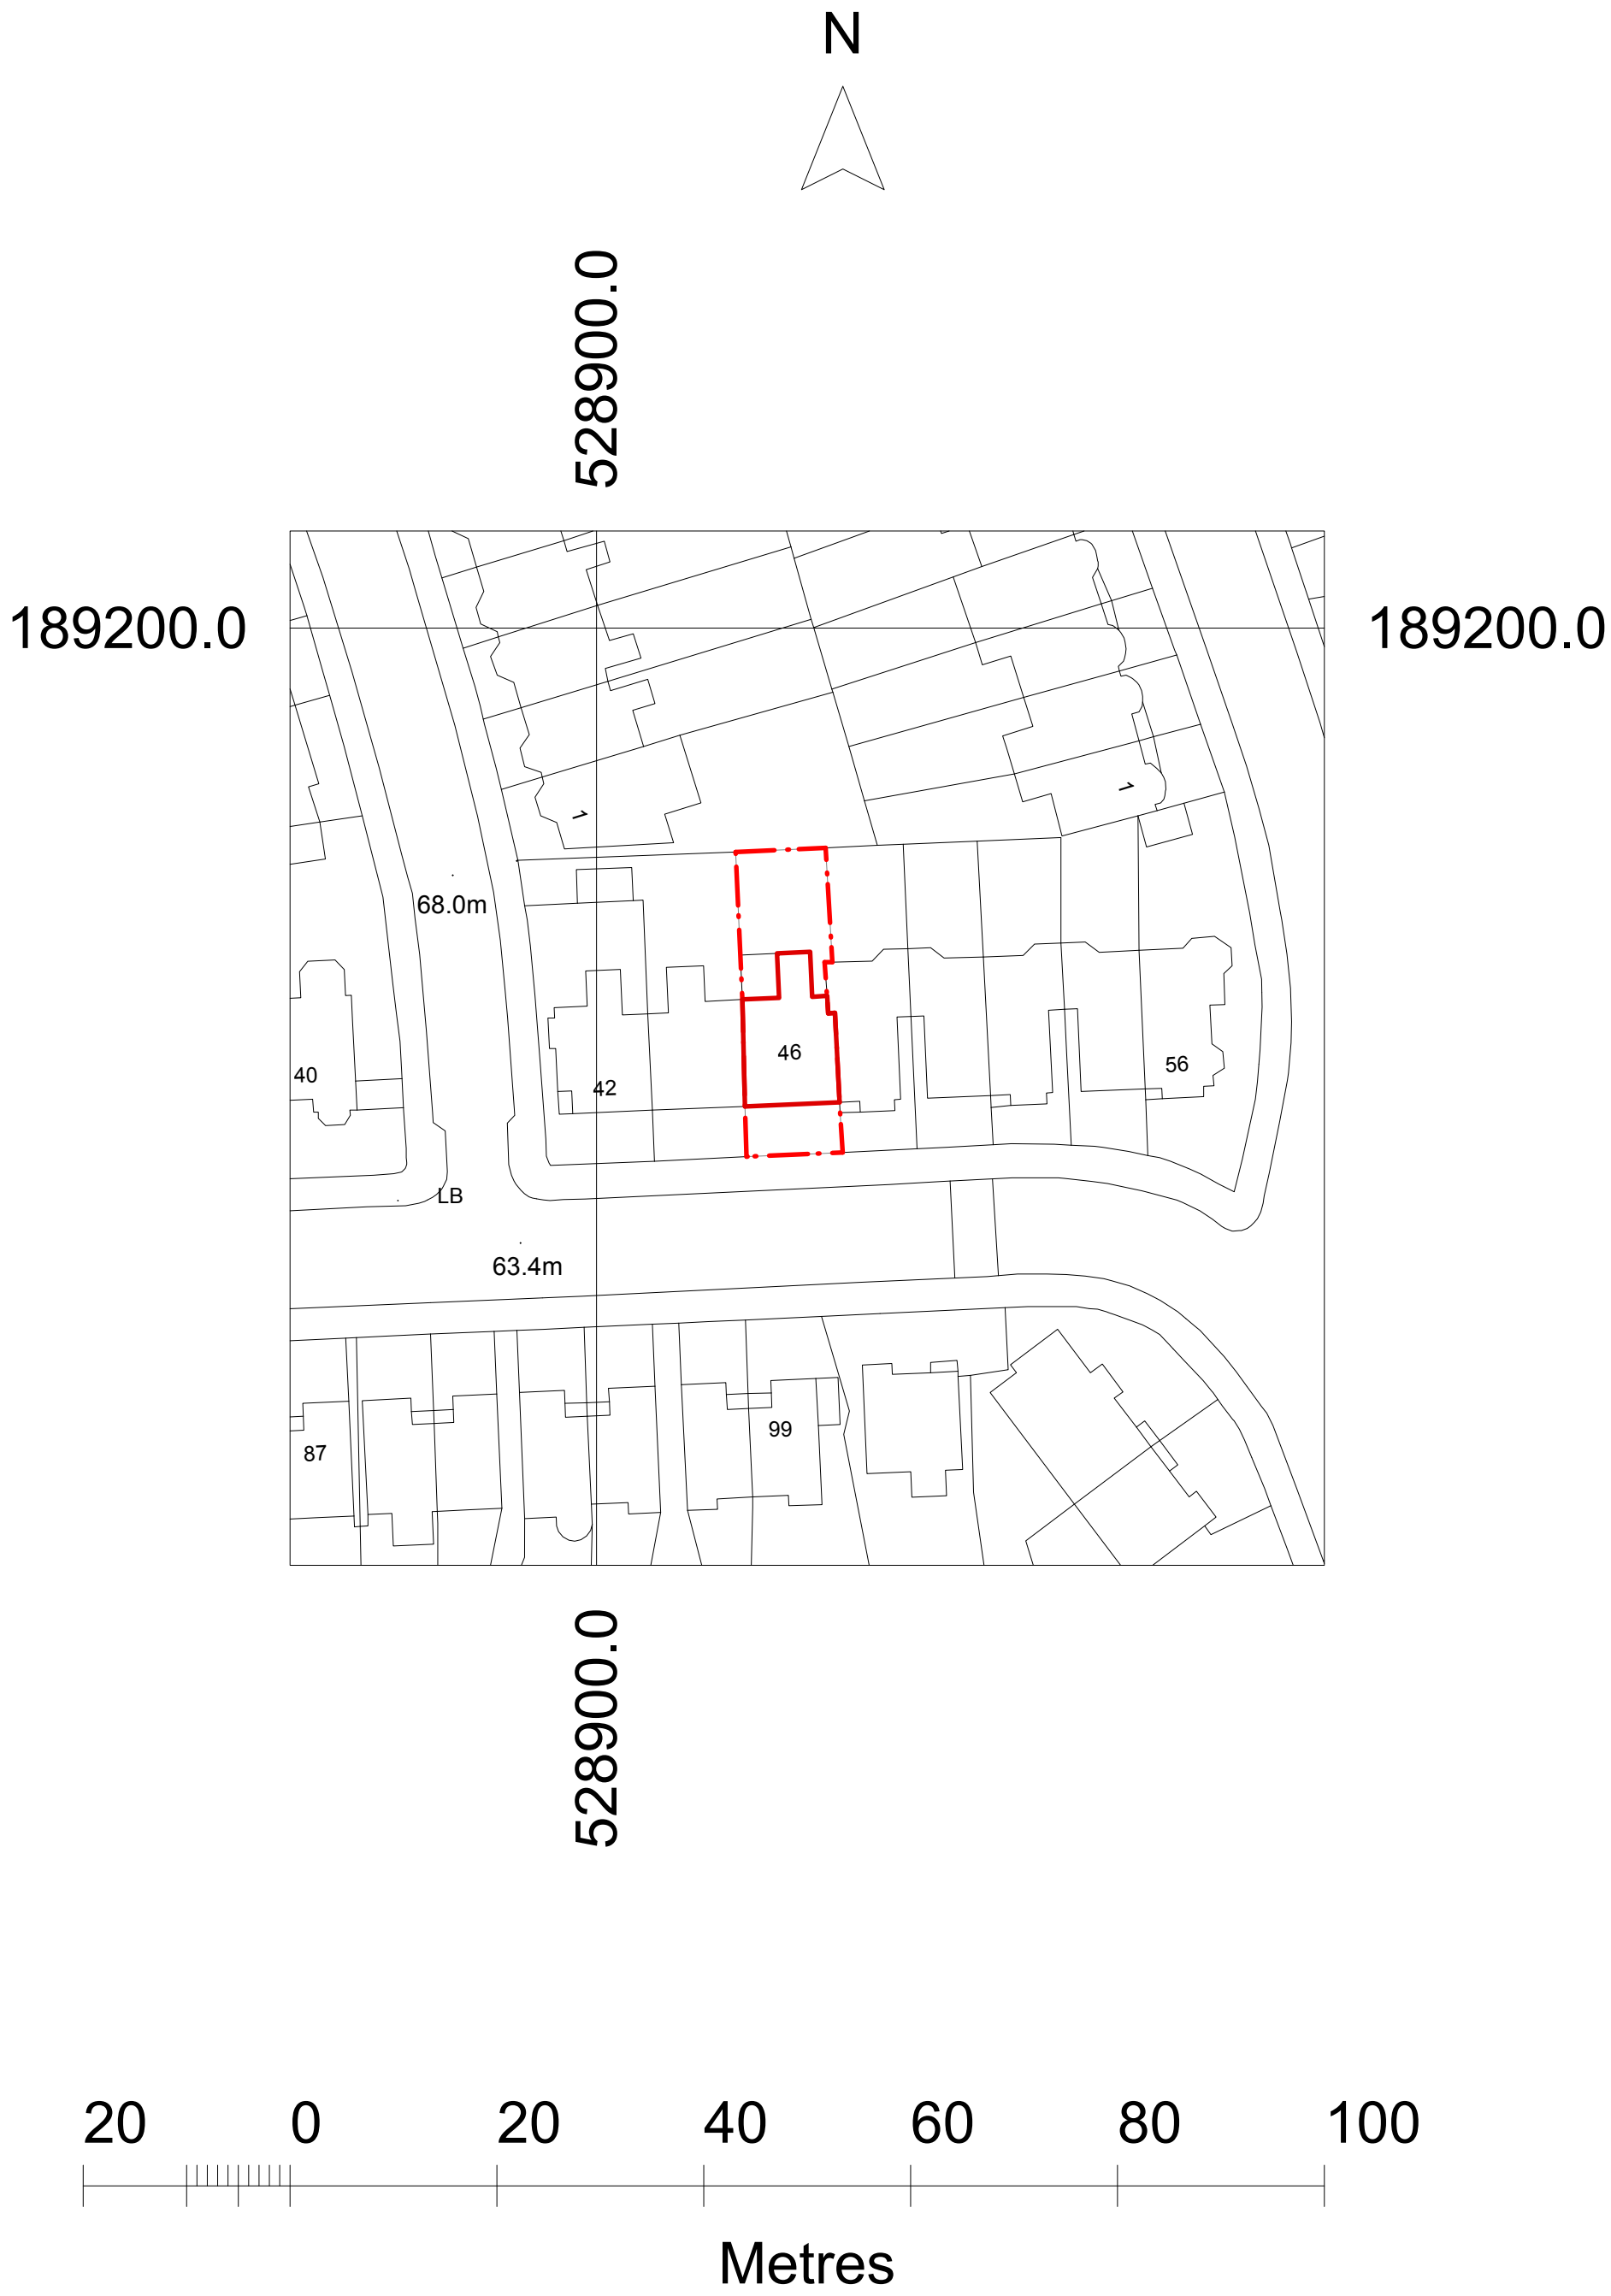

Production Date: 17 March 2026
Top Left: 528870.368 189209.387 Bottom Right: 528970.368 189109.387
© Crown copyright and database rights 2026 Ordnance Survey AC0000824000.
Reproduction in whole or in part is prohibited without the permission of Ordnance Survey

REV.	DATE	ISSUE NOTES

PLANNING

PROJECT:

46 CRANLEY GARDENS
LONDON N10 3AL

PROJECT NUMBER:

1162

PROJECT STAGE:

PLANNING

ISSUE DATE:

APRIL 2026

SCALE:

1:625 @ A1
1:1250 @ A3

DOCUMENT NUMBER:

001

REVISION:

SUBJECT:

EXISTING - LOCATION PLAN

CLIENT:

Anna Khay &
Virgil Andrew

STUDIO
TASHIMA

Unit 6, Benwell Studios, 11-13 Benwell Road, London N7 7BL
info@studiotashima.com | www.studiotashima.com
+44(0) 207 281 2351