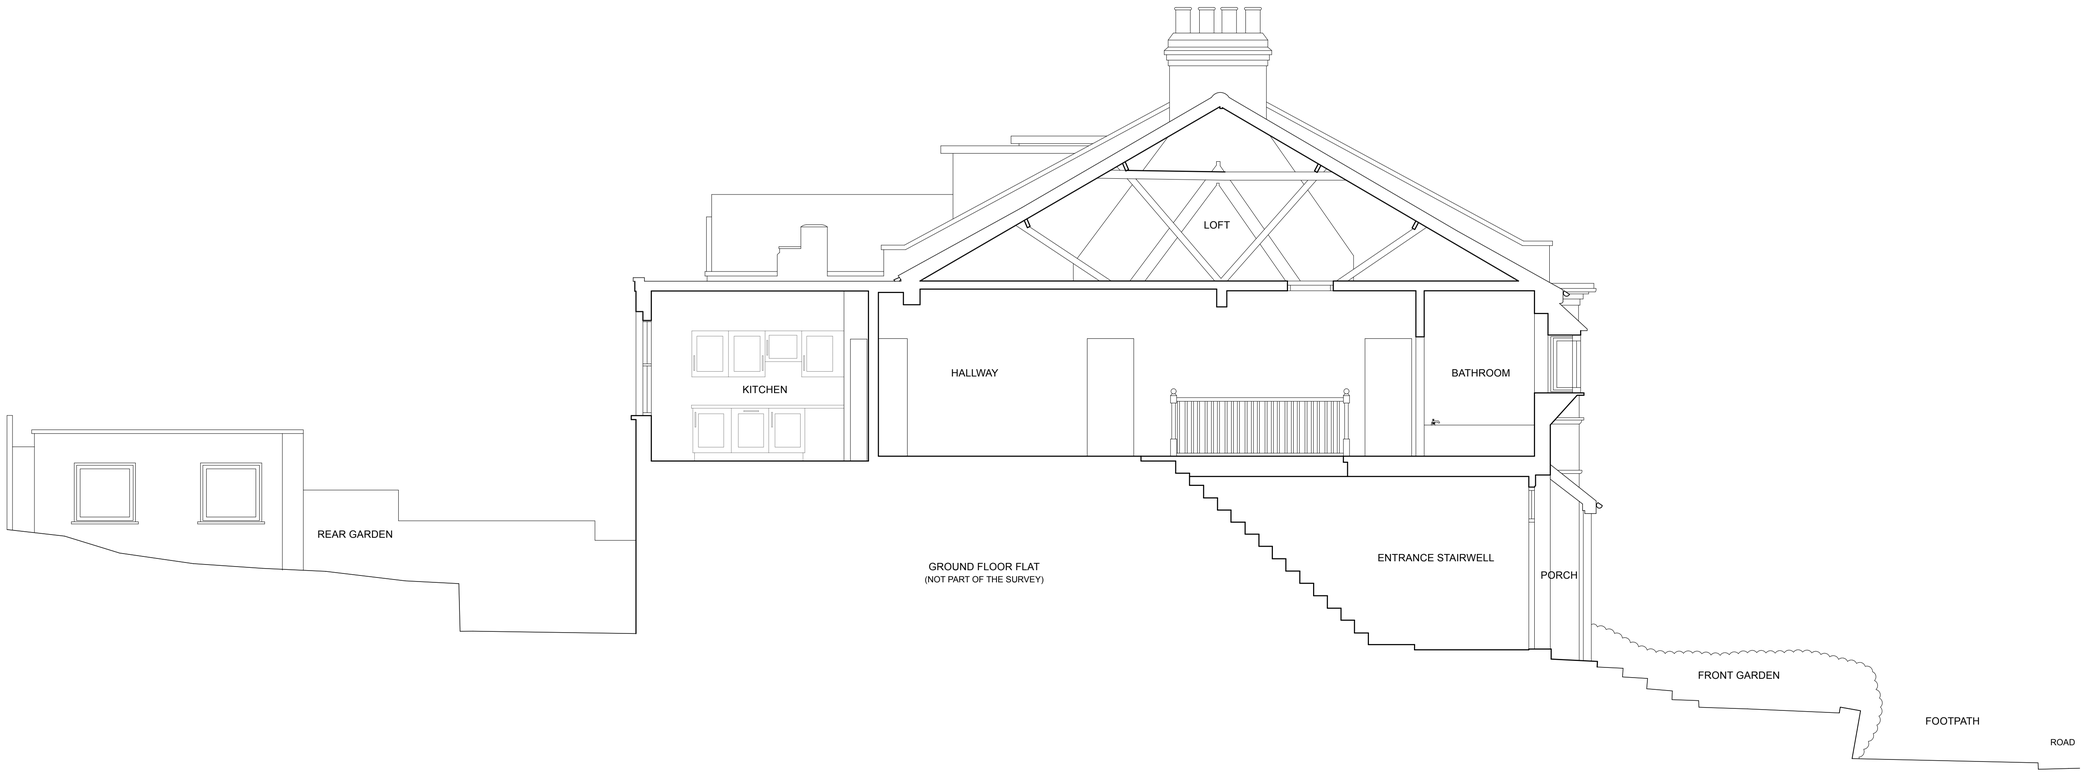

0 1000 2000 3000 4000
Millimeters (mm)
Scale Bar

DISCLAIMER:

DO NOT SCALE FROM THESE DRAWINGS. FOR ACCURACY, ALL DIMENSIONS AND SPECIFICATIONS MUST BE CONFIRMED AT THE SITE AND WITH RELEVANT TECHNICAL DRAWINGS.

TO BE READ IN CONJUNCTION WITH STRUCTURAL ENGINEER'S DRAWINGS AND SPECIFICATIONS.

TO BE READ IN CONJUNCTION WITH ALL CONSULTANT DRAWINGS AND SPECIFICATIONS.

ANY DISCREPANCY BETWEEN DRAWINGS AND DIMENSION ON SITE ARE TO BE BROUGHT TO THE ATTENTION OF THE ARCHITECT PRIOR TO CONSTRUCTION.

2026 © STUDIO TASHIMA. ALL RIGHTS RESERVED.
NO INFORMATION OR DESIGNS CONTAINED WITHIN THIS DOCUMENT SHOULD BE COPIED OR REPRODUCED WITHOUT THE CONSENT OF STUDIO TASHIMA.

REV.	DATE	ISSUE NOTES

PLANNING

PROJECT:
**46 CRANLEY GARDENS
LONDON N10 3AL**

PROJECT NUMBER:	1162
PROJECT STAGE:	PLANNING
ISSUE DATE:	APRIL 2026
SCALE:	1:50 @ A1 1:100 @A3
DOCUMENT NUMBER:	201
REVISION:	

SUBJECT:
EXISTING - SECTION A

CLIENT:	Anna Khay & Virgil Andrew

STUDIO TASHIMA
Unit 6, Benwell Studios, 11-13 Benwell Road, London N7 7BL
info@studiotashima.com | www.studiotashima.com
+44(0) 207 281 2351