

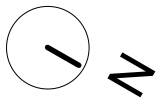


Milton Avenue

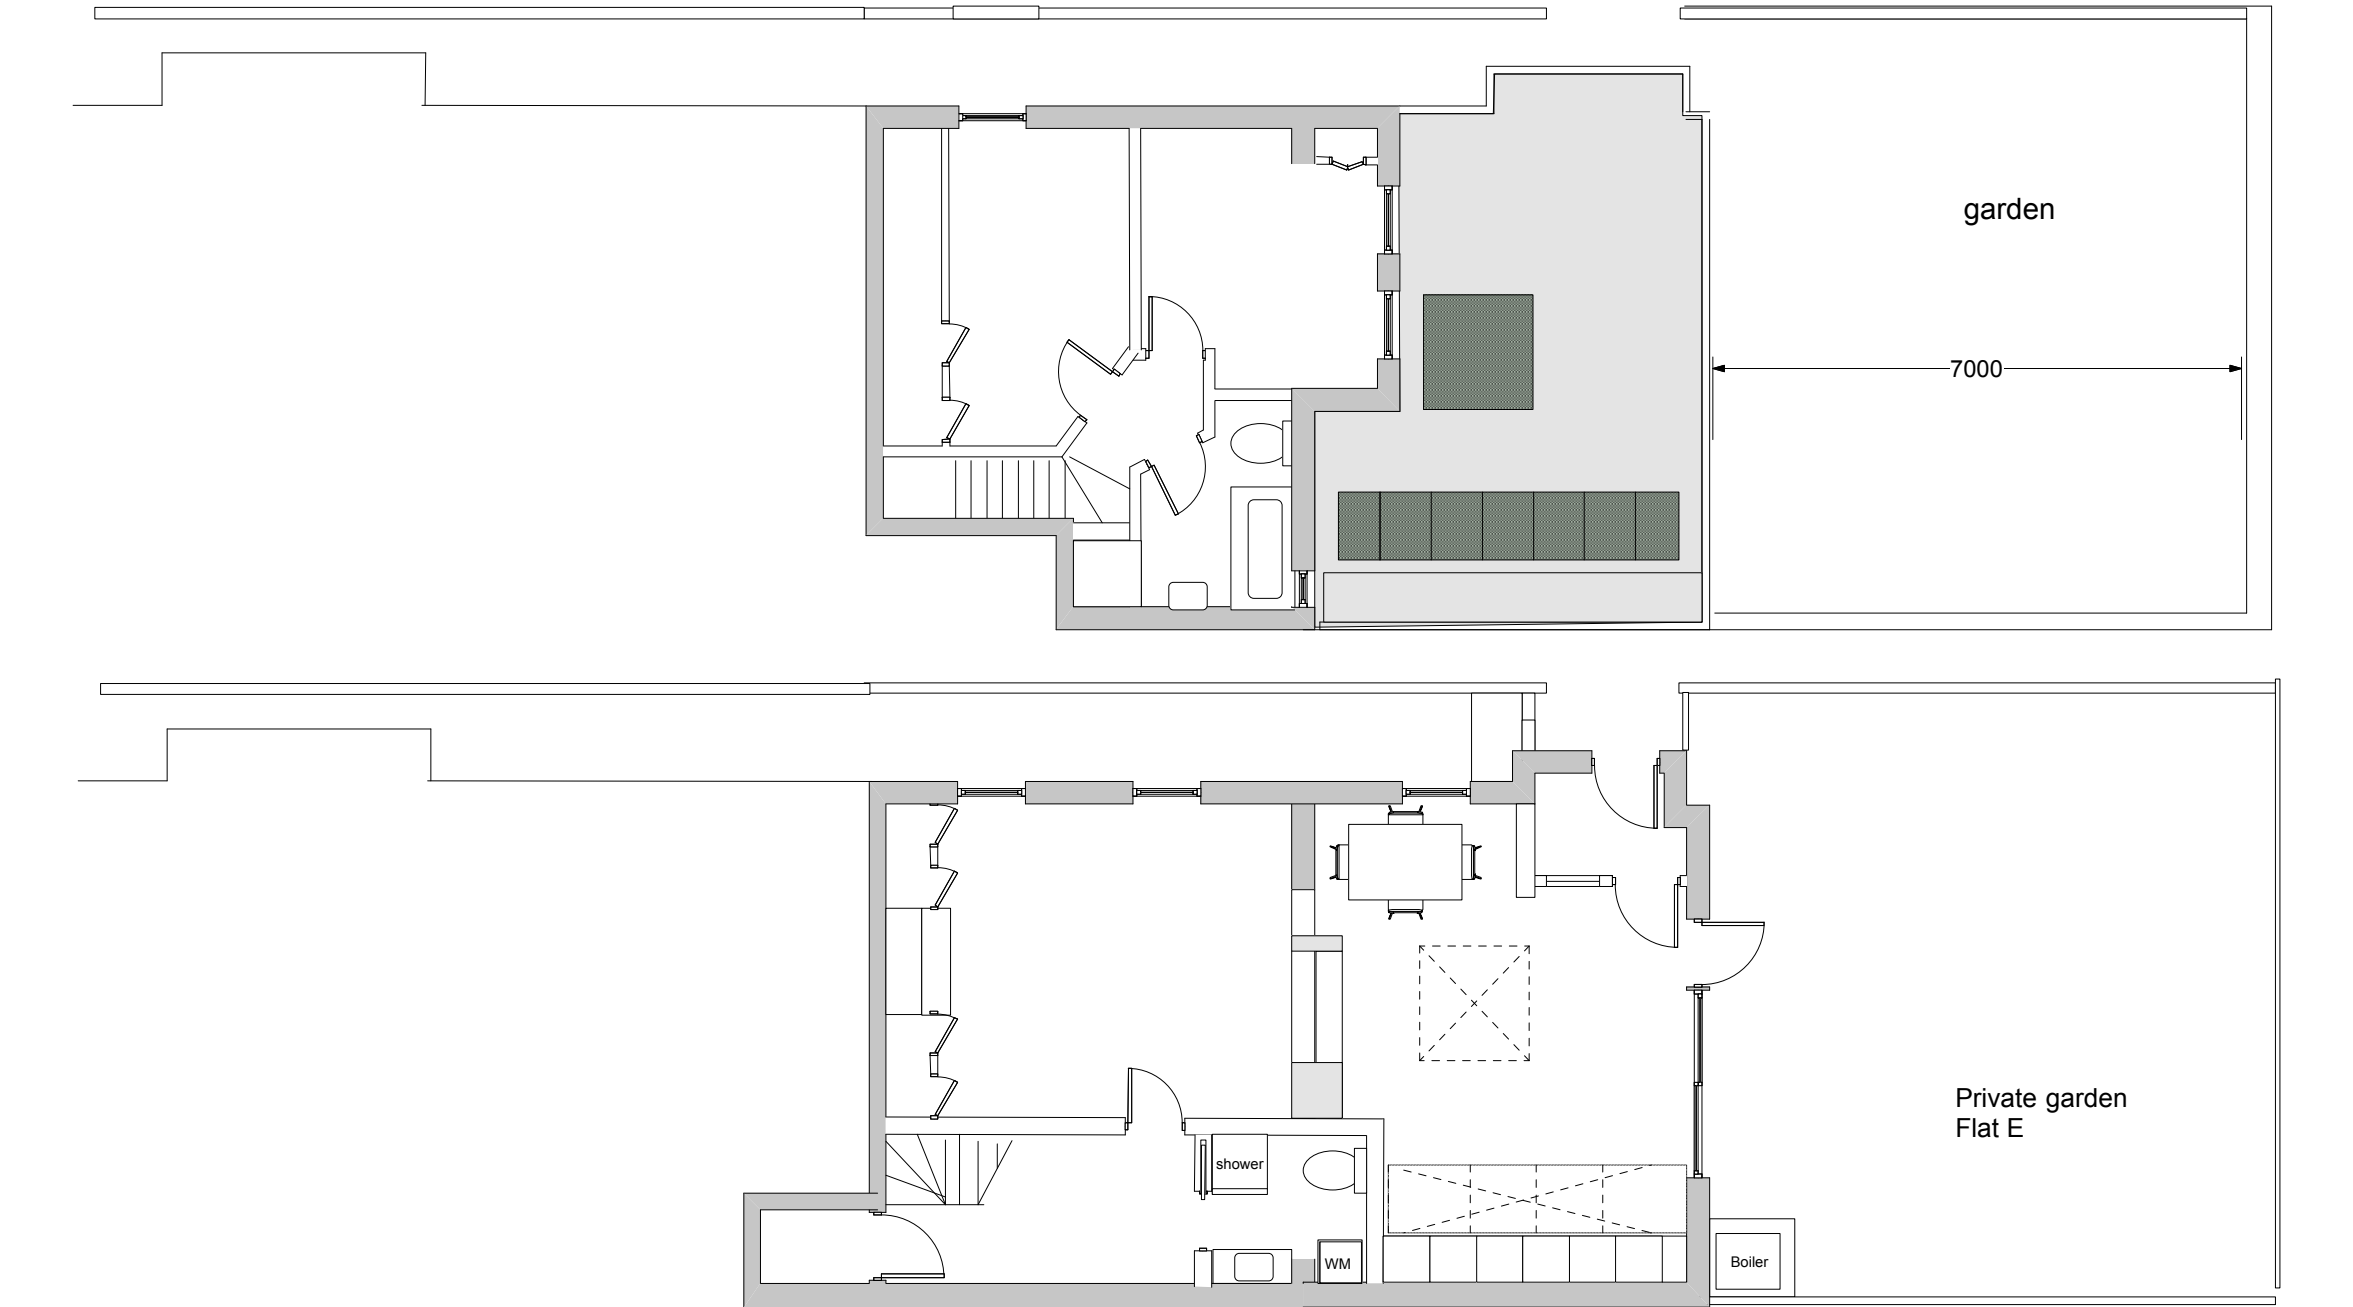

6

Proposed plans
Scale: 1:100

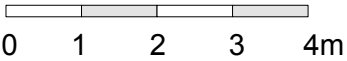

11E Hornsey Lane Gardens

CONSTANTINE ARCHITECTS

e. c@constantinearchitects.co.uk
m. 07958 455 245
w. www.constantinearchitects.co.uk

05 B