



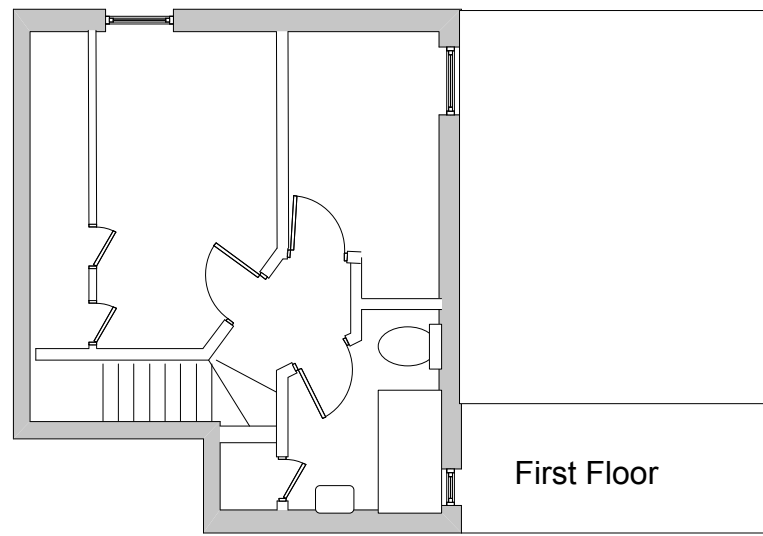



First Floor

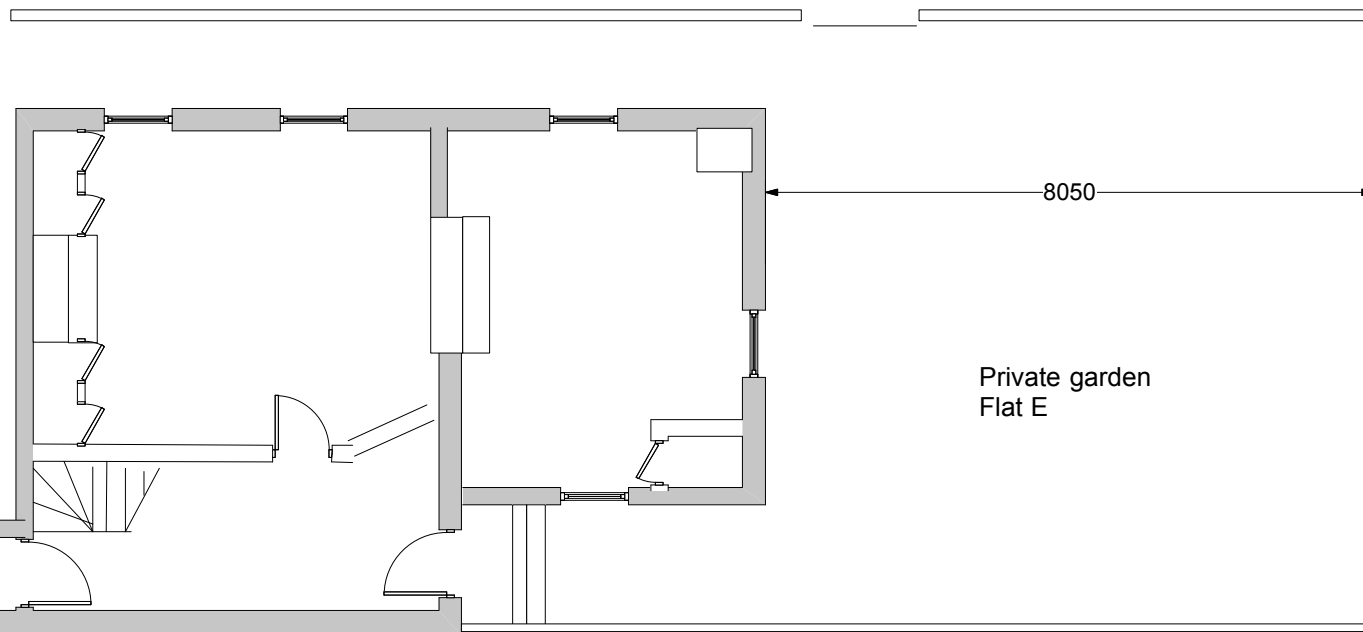


Private garden
Flat E

15 Existing Plans
Scale: 1:100

0 1 2 3 4m

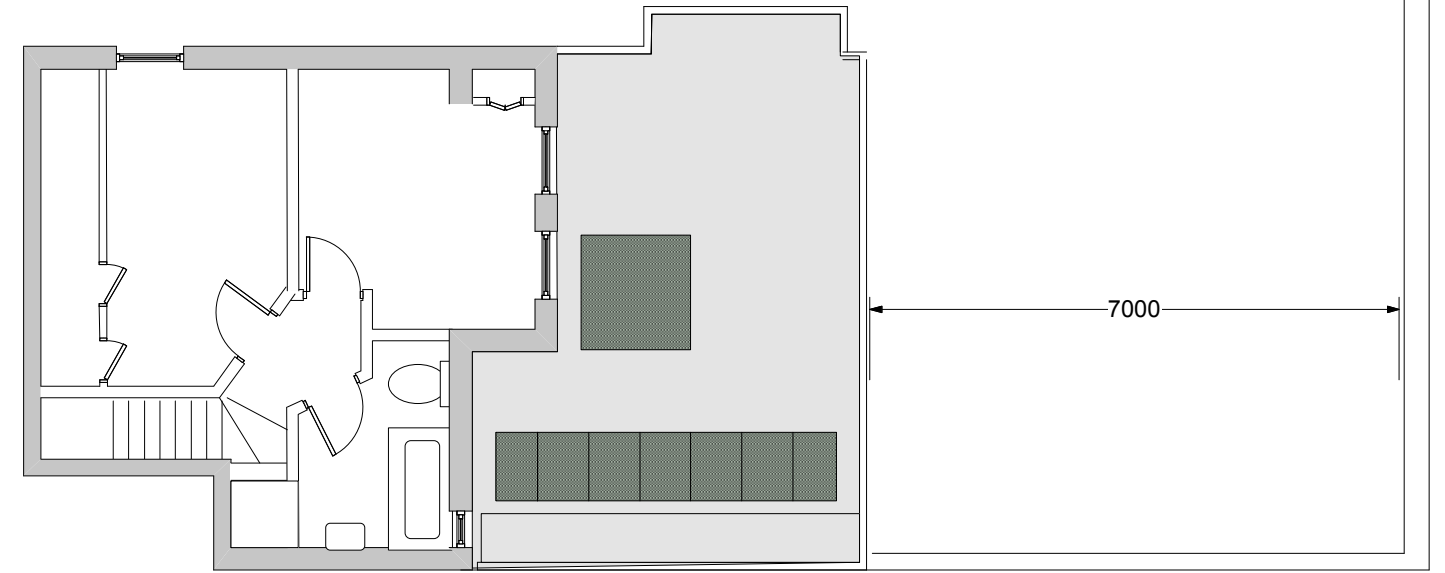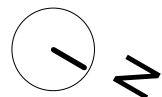

7000

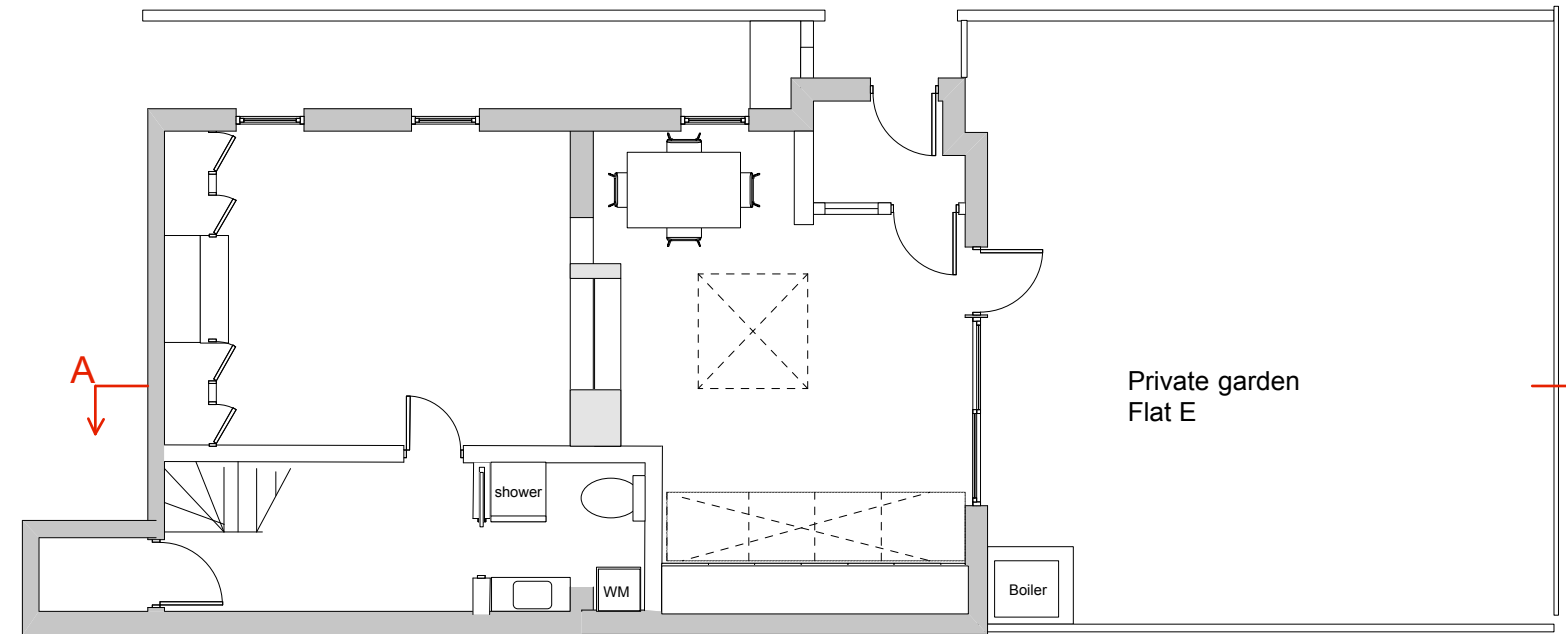

Private garden
Flat E

Ground floor

16 Proposed plans
Scale: 1:100

0 1 2 3 4m

proposed and existing comparison
11E Hornsey Lane Gardens

CONSTANTINE ARCHITECTS

e. [@constantinearchitects .co.uk](mailto:info@constantinearchitects.co.uk)
m. 07958 455 245
w. [www.constantinearchitects .co.uk](http://www.constantinearchitects.co.uk)