




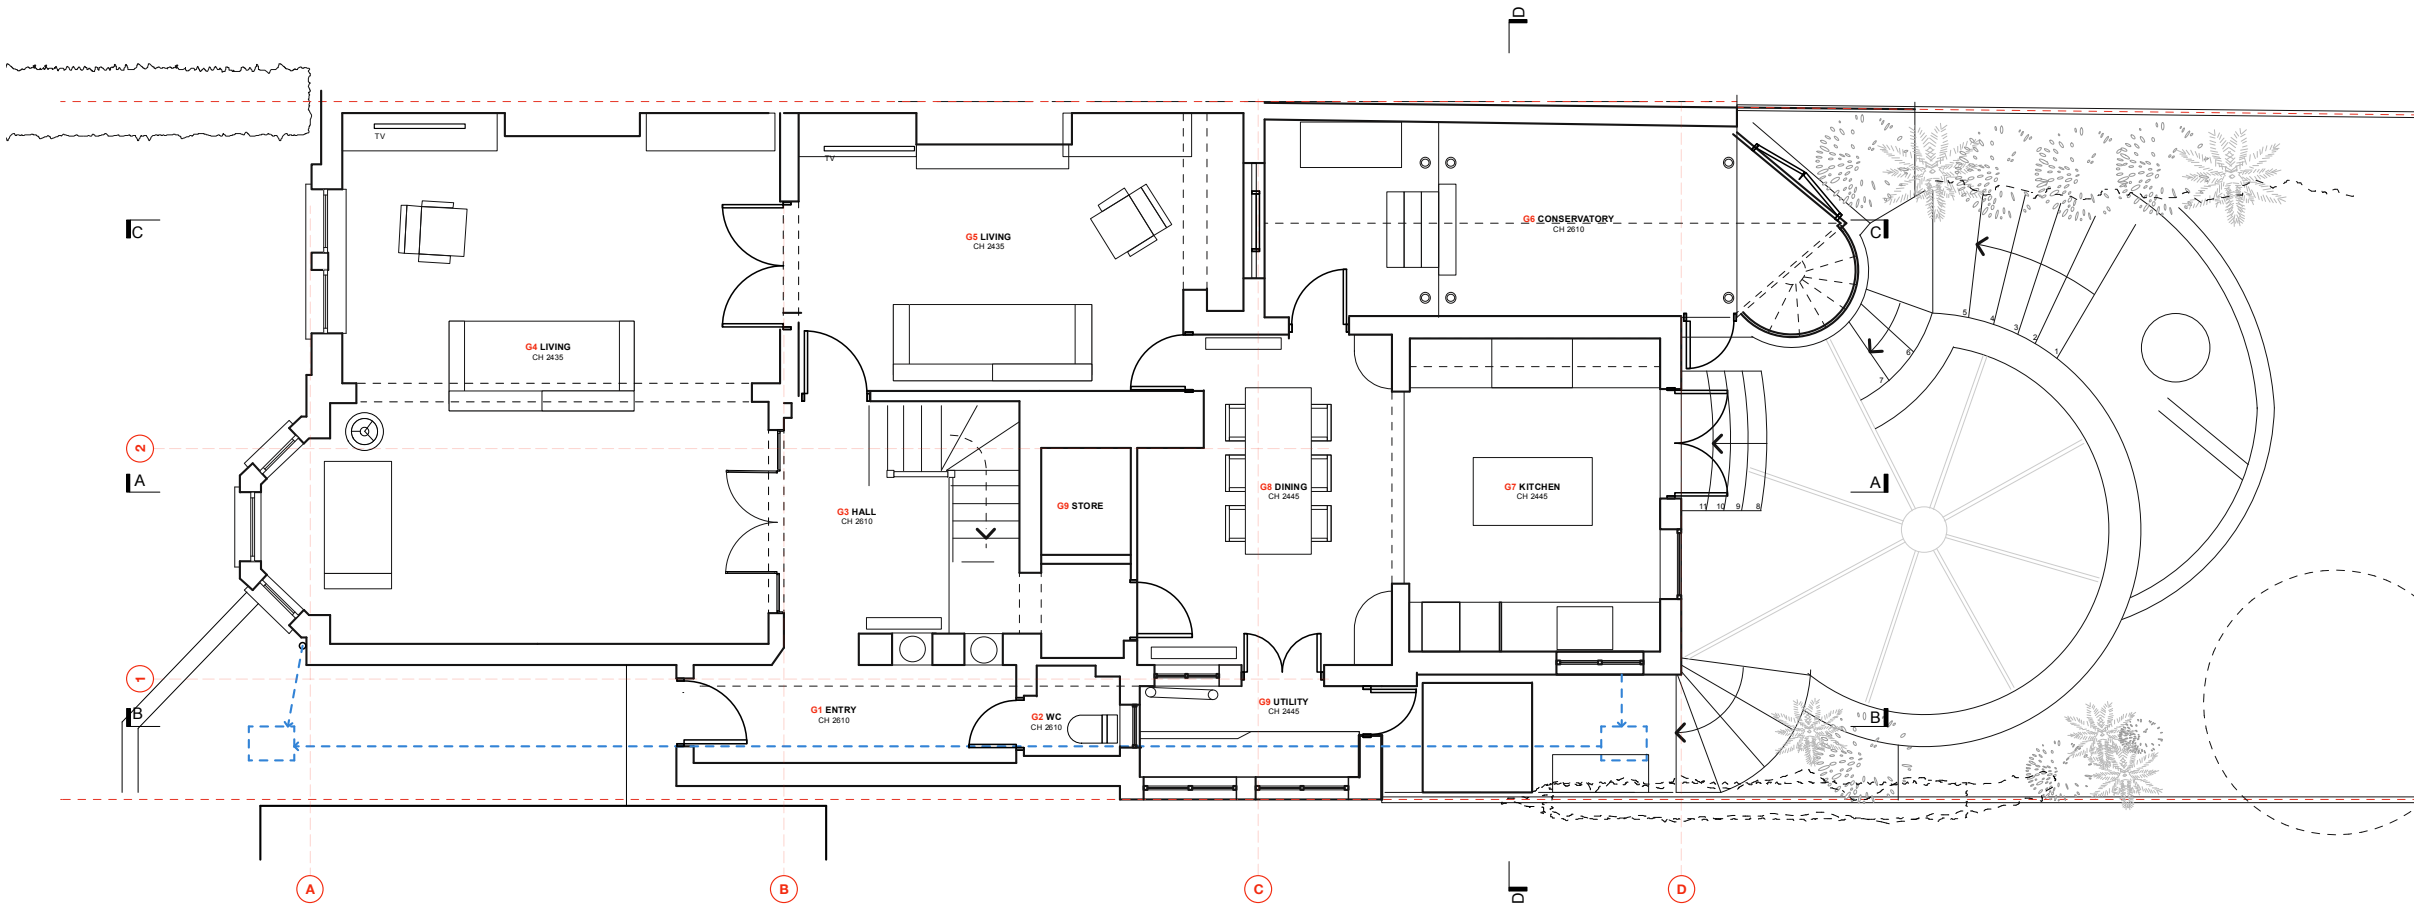


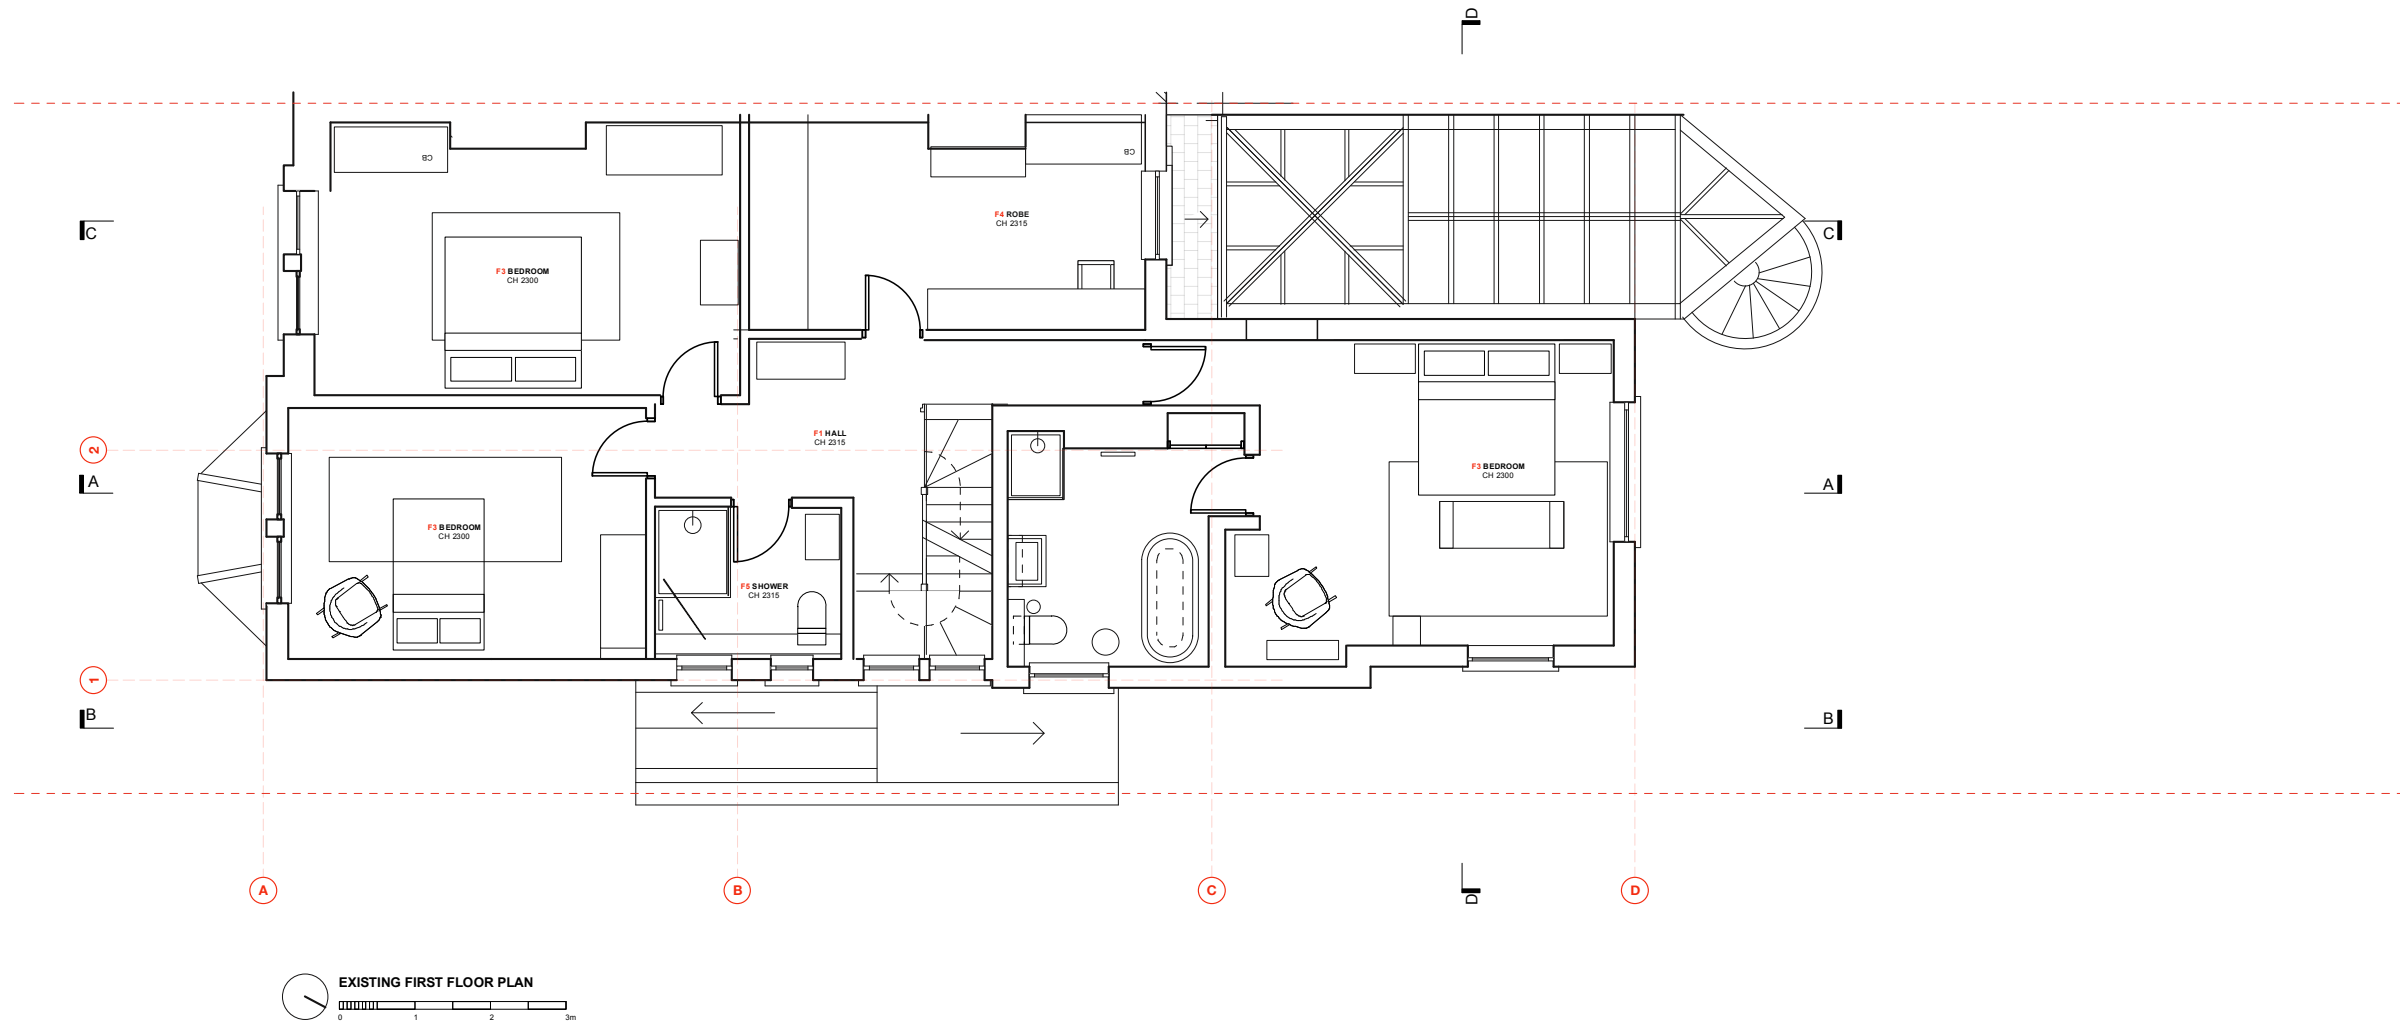

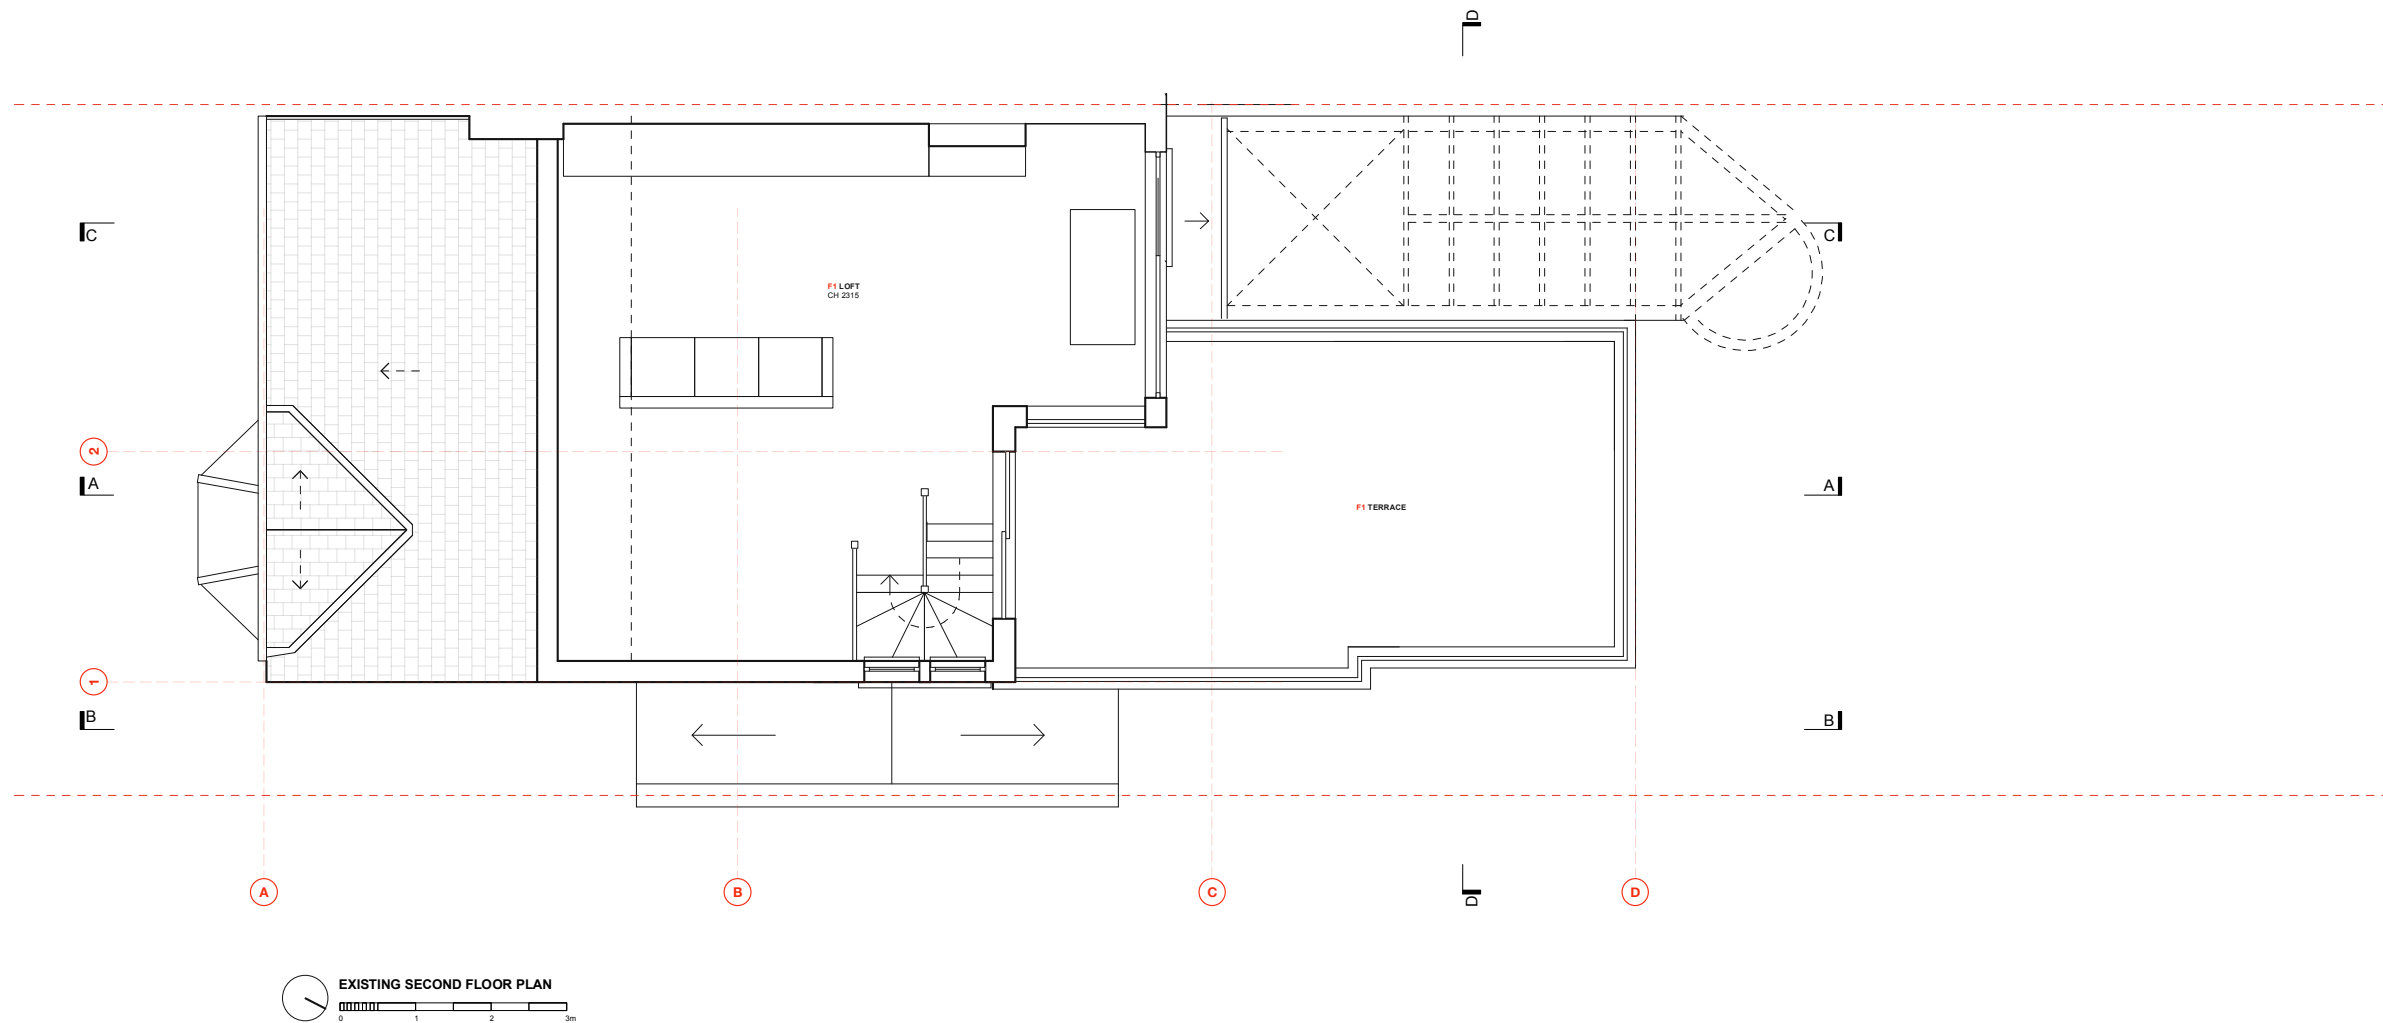



EXISTING REAR ELEVATION

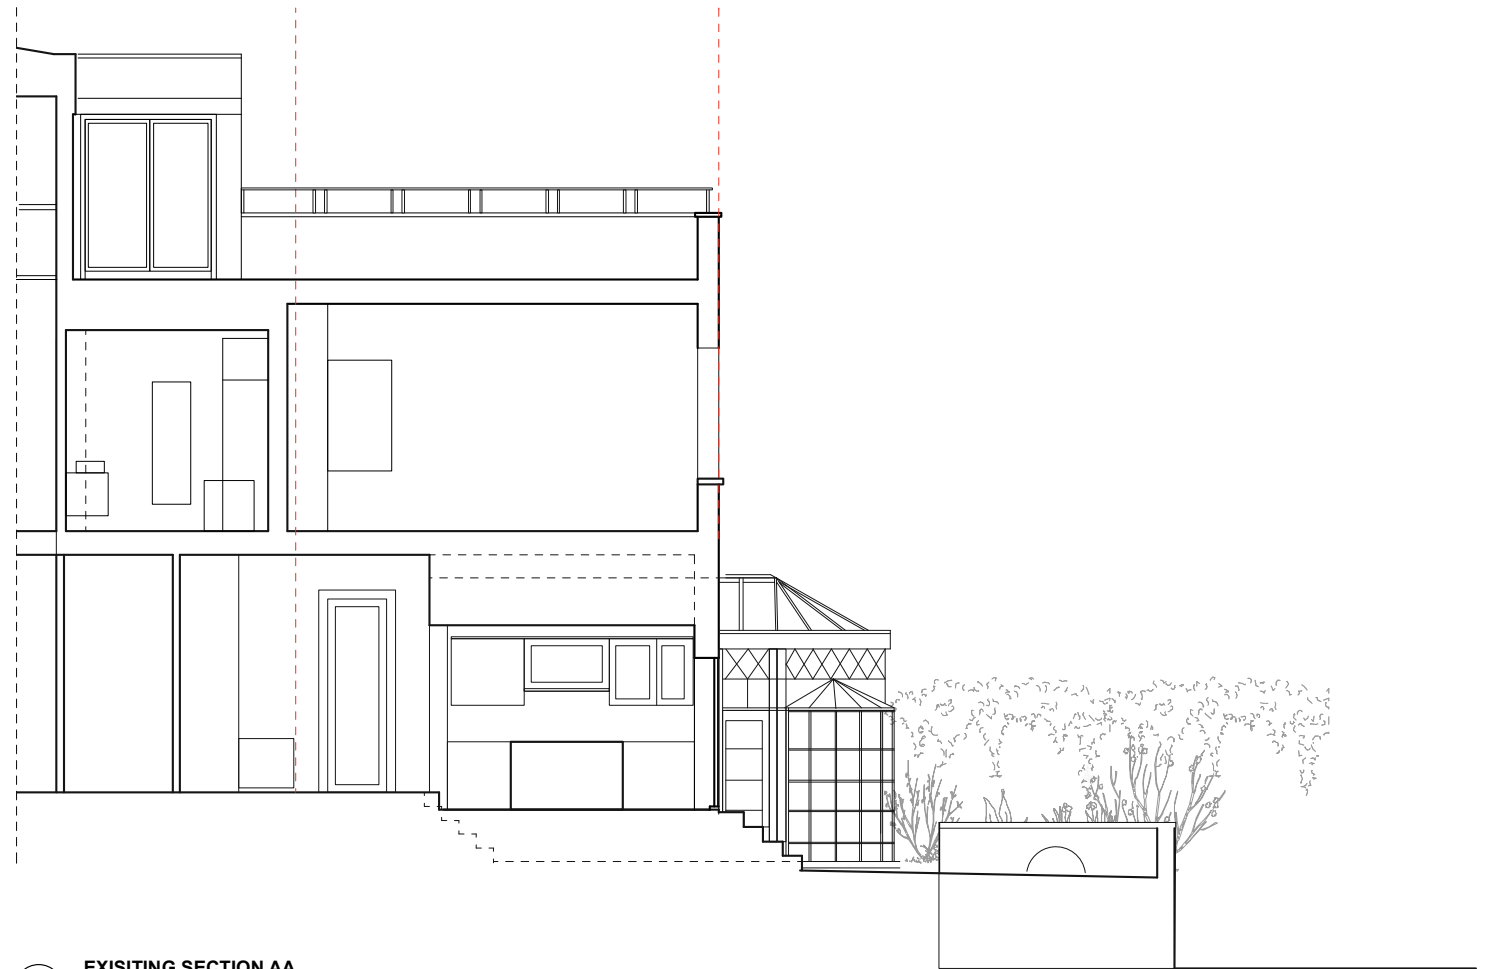

EXISTING SECTION AA



EXISTING SECTION BB

0 1 2 3m



