Unless otherwise noted this drawing is not for construction purposes.

Do not scale from this drawing unless instructed to do so, work to figured dimensions only.

All illustrated material is subject to copyright and may only be used for the purpose and project for which it has been created and delivered, as notified in writing by Reassemble Ltd.

Rev	Comment	By	Date
A	Glazing manifestation added	DC	02/04/2026

Notes

Illumination

Static, external illumination to fascia sign only.

Colour temp: Warm white, 3000K.

Brightness: 600 cd/m2

1 Proposed Exterior Elevation
Scale: 1:25

Proposed Light Fitting
Mullan Lighting Darya Wall Light in Antique Brass finish
www.olsonbaker.com

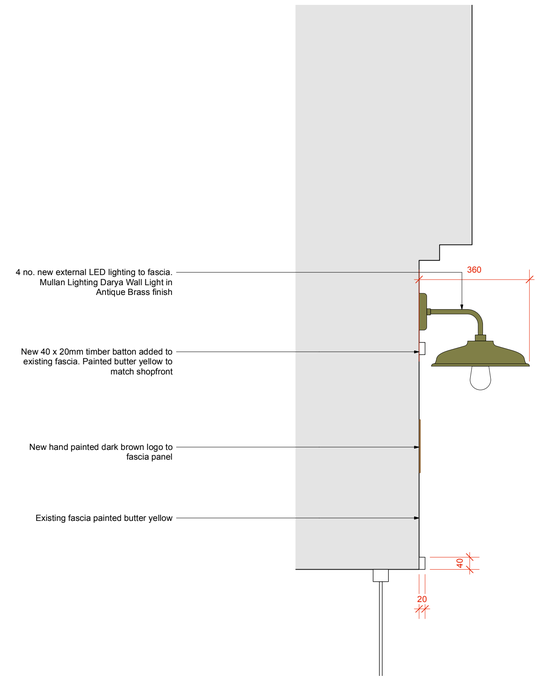

2 Signage Detail
Scale: 1:10

0 1 2 3 4 5 M

0 1 2 3 m

Reassemble

Client:	Anca Zsifkov-Gavra
Project:	Turntable Bakery
Date:	26/03/2026
Drawing Purpose:	Information
Drawing Title:	Proposed Exterior Elevation
Job Number: 371	Scale: 1:25 @ A1
Drawing Number: 301	Rev: A

www.reassemble.studio

Copyright 2026