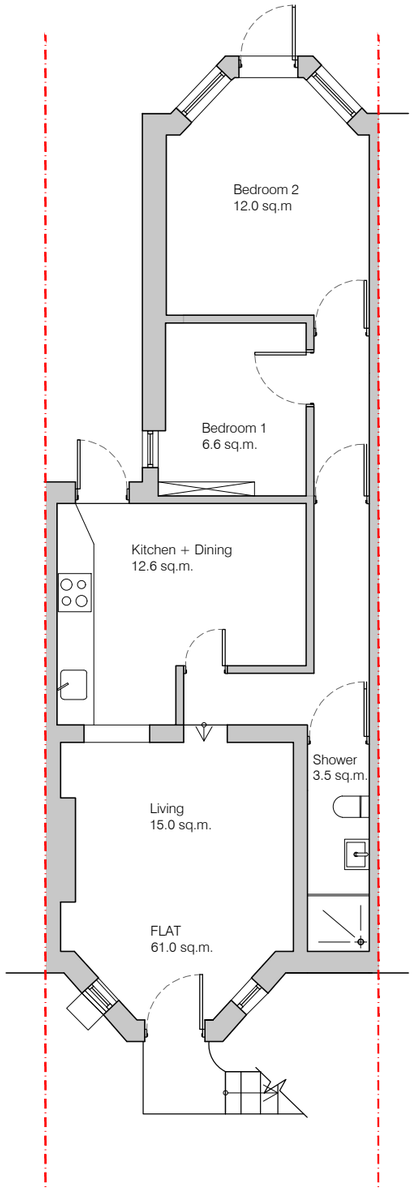

LOWER GROUND FLOOR

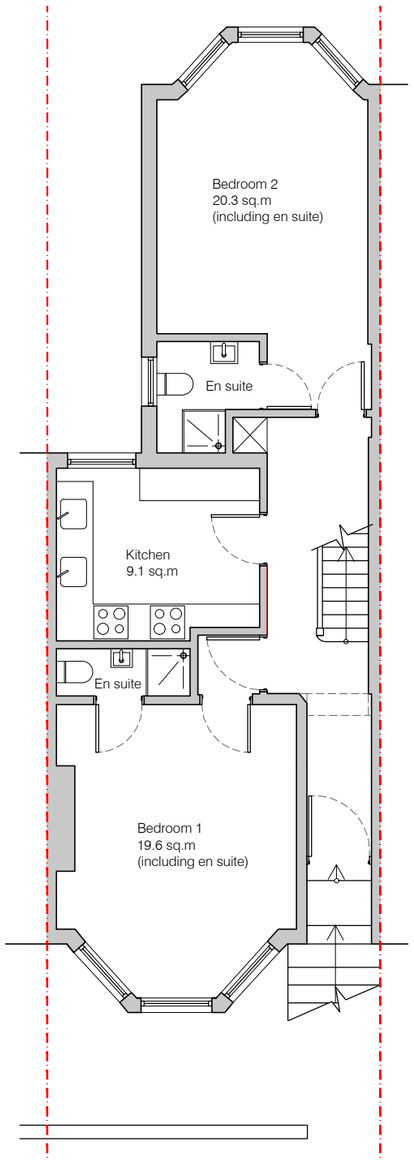

GROUND FLOOR

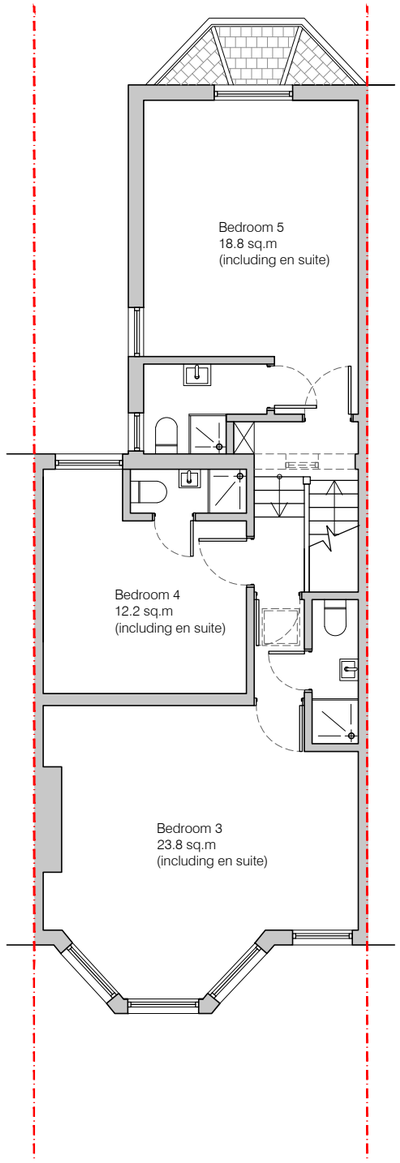

FIRST FLOOR

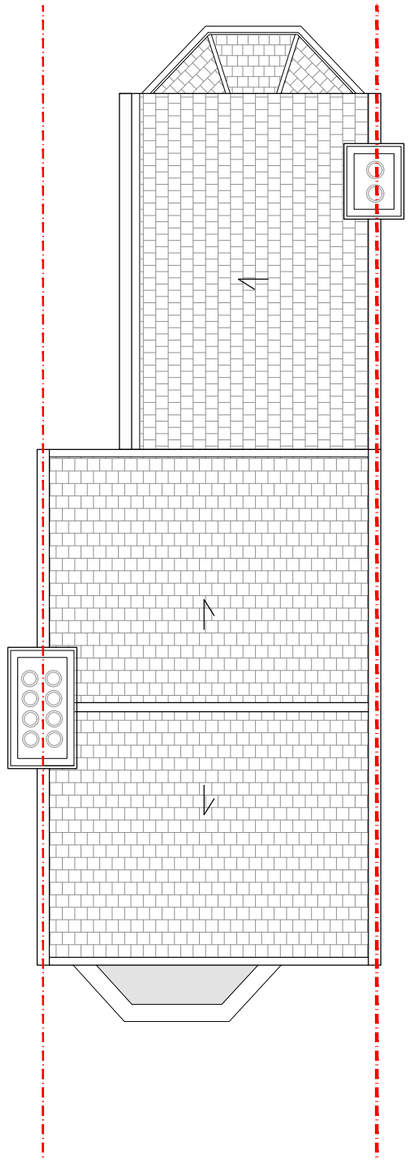

ROOF

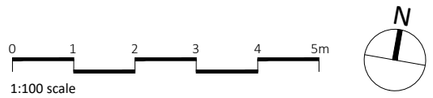

General notes:
1.This drawing is the copyright of Studio AI Architecture & Interiors Ltd and may not be reproduced without permission.
2. Drawings must be read in conjunction with all relevant drawings and specifications.
3. Do not scale from this drawing except from the purposes of Planning.
4. Contractors to check all dimensions on site before construction. Any discrepancies to be reported to Studio AI Architecture & Interiors Ltd.
5. It is the responsibility of the client to ensure that the proposals are within their land ownership boundary.

studio AI

15D Chaucer Road
Bedford MK40 2AJ

+44 (0)789 454 4150
www.studioai-architecture.co.uk

21 Pemberton Road, London N4 1AX FLOOR PLANS AS EXISTING	Scale 1:100@ A3	Purpose of Issue PLANNING		Date of First Issue 15.04.26
	Project no. 133	Drawing no. A-DR-00-002	Revision No. -	Revision Date -