




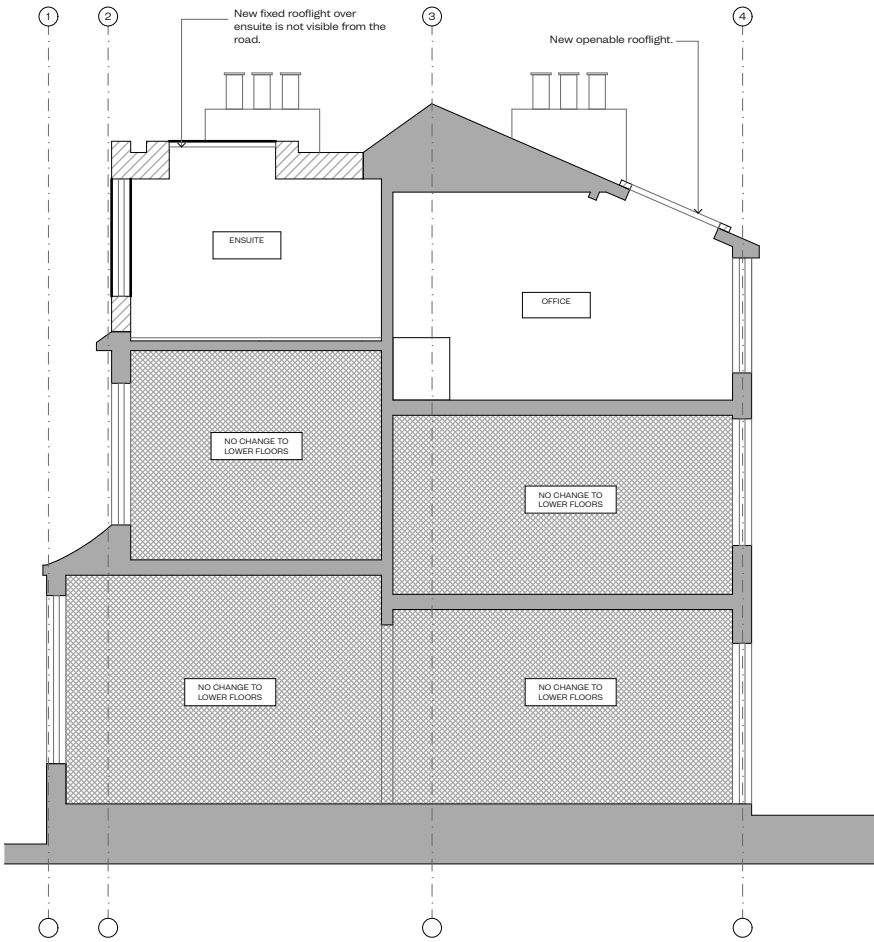

PROPOSED SECTION AA

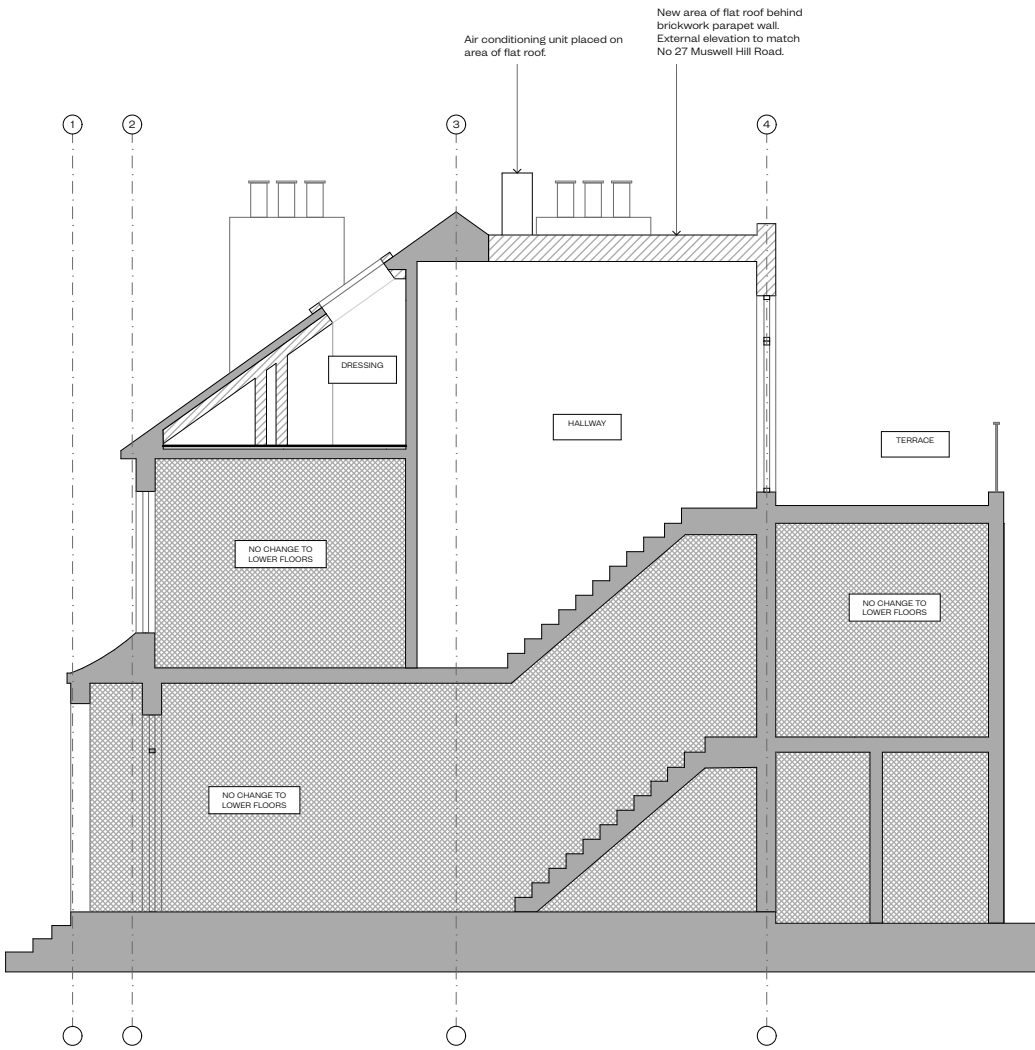

PROPOSED SECTION BB

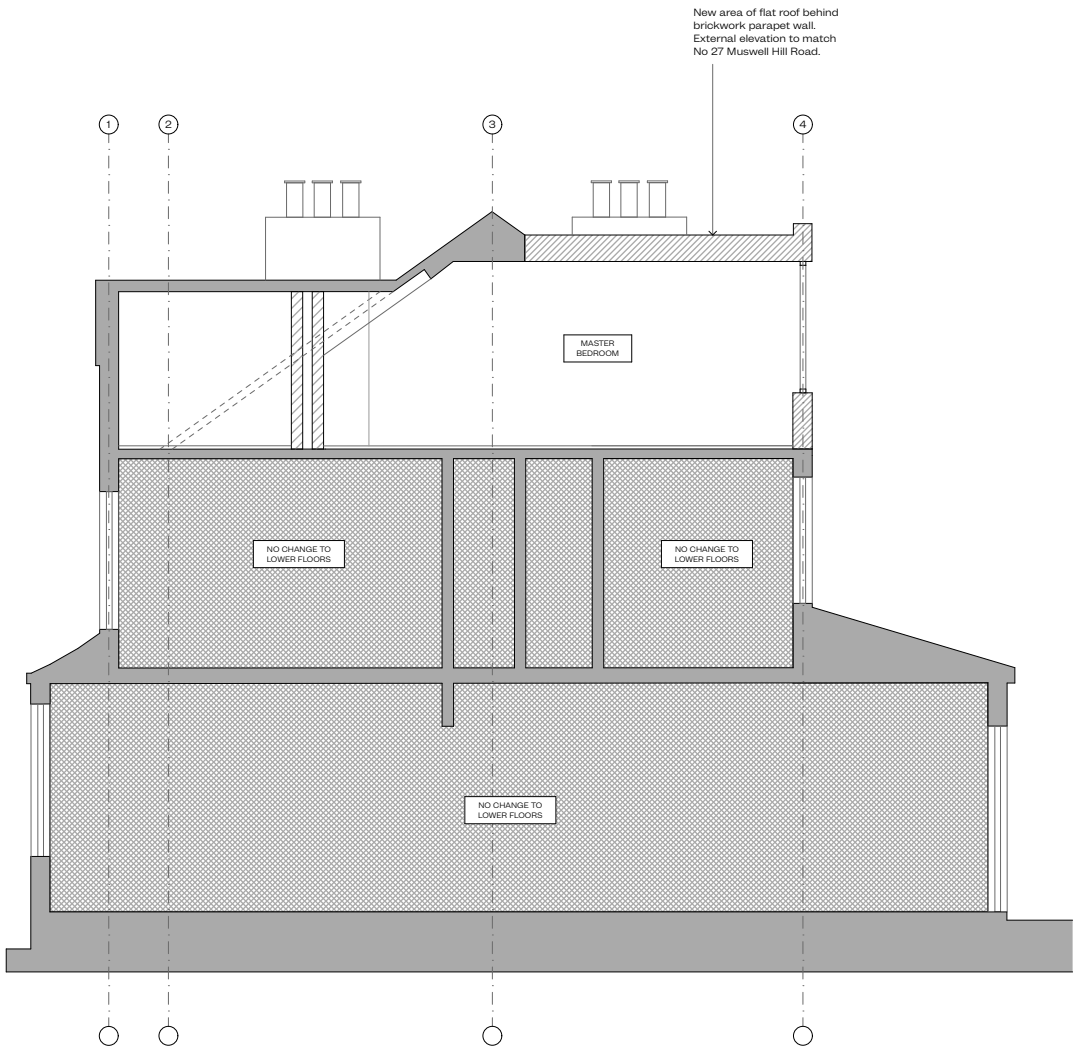

PROPOSED SECTION CC

**ELLE ARCHITECTS**

ELLELLARCHITECTS.COM  
5F CANONBURY YARD  
LONDON N1 7BJ

|                                        |                                      |         |               |                      |   |
|----------------------------------------|--------------------------------------|---------|---------------|----------------------|---|
| REF: 090                               | DRAWING: Proposed sections AA,BB, CC | REV. P1 | DATE 15.04.26 | DESCRIPTION Planning | 1. Do not scale drawings for construction.<br>2. Neighbouring buildings are approximate.<br>3. All dimensions, levels and conditions shall be checked on site before proceeding with the work.<br>4. ElIELl Architects shall be notified of any discrepancies.<br>5. Spot levels are subjects to variation.<br>6. All drawings to be read in conjunction with all consultant information and specification.<br>7. Do not use for construction unless expressly permitted. |
| PROJECT: 25 Muswell Hill Road, N10 3JB | STATUS: Planning                     |         |               |                      |   |
| CLIENT: Agata & Daniel Laydon          | SCALE: 1:100@A3                      |         |               |                      |   |
|                                        | DATE: 14/04/2026                     |         |               |                      |   |
|                                        | DRAWING NO.: ELL-090-A-06-300        |         |               |                      |   |
|                                        | REVISION: P1                         |         |               |                      |   |

2m 0m 1m 2m 4m 6m