




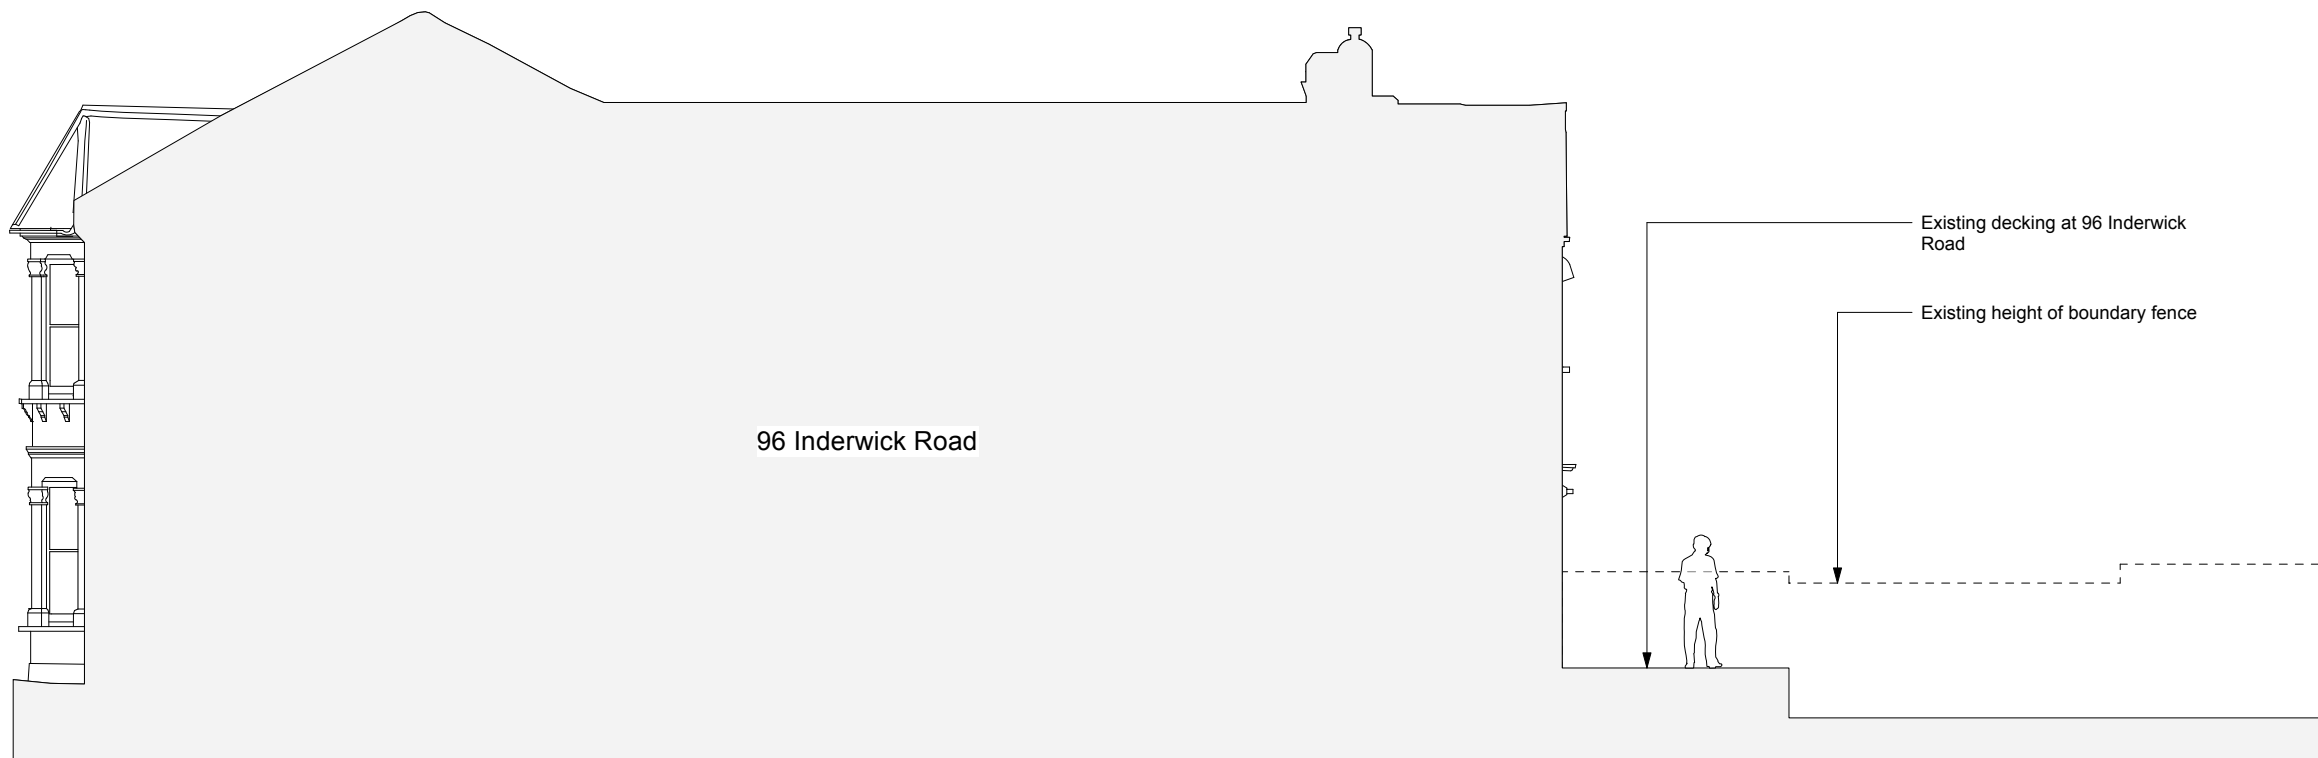

Existing Side Elevation - From 96 Inderwick Road

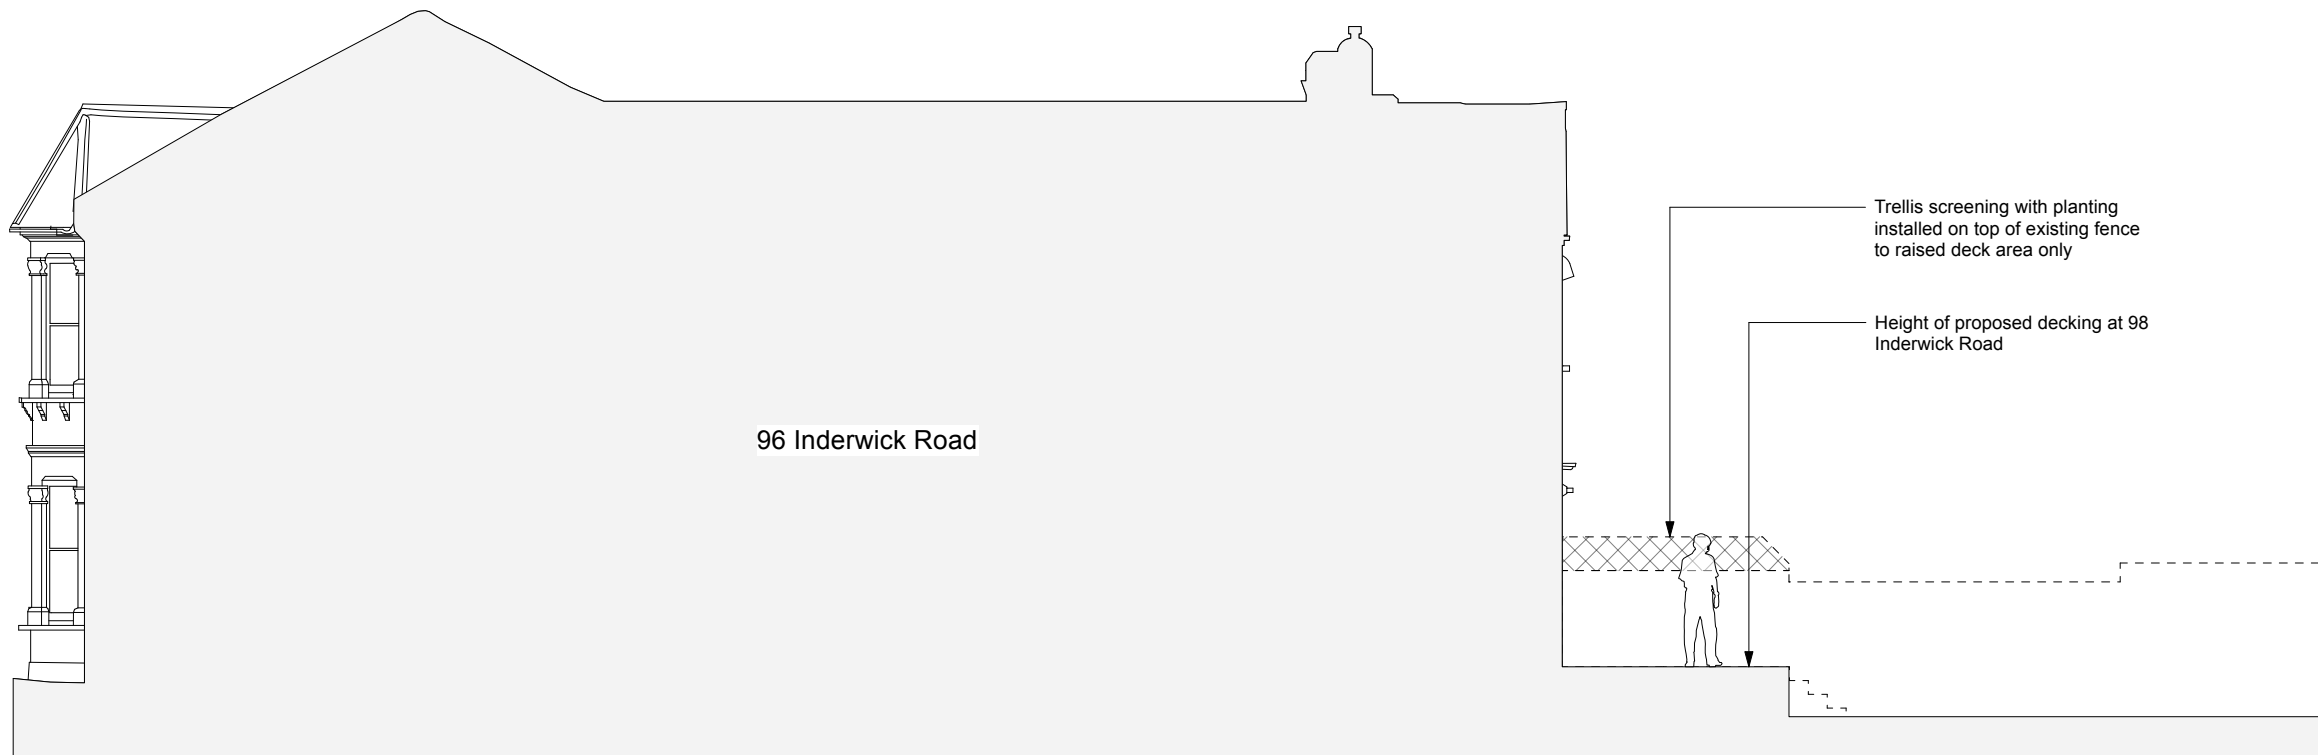

Proposed Side Elevation - From 96 Inderwick Road

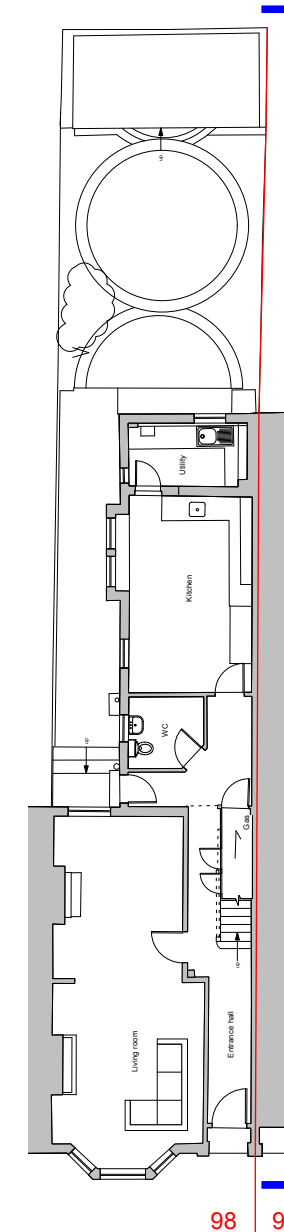

0 1m 2m 3m 4m 5m