




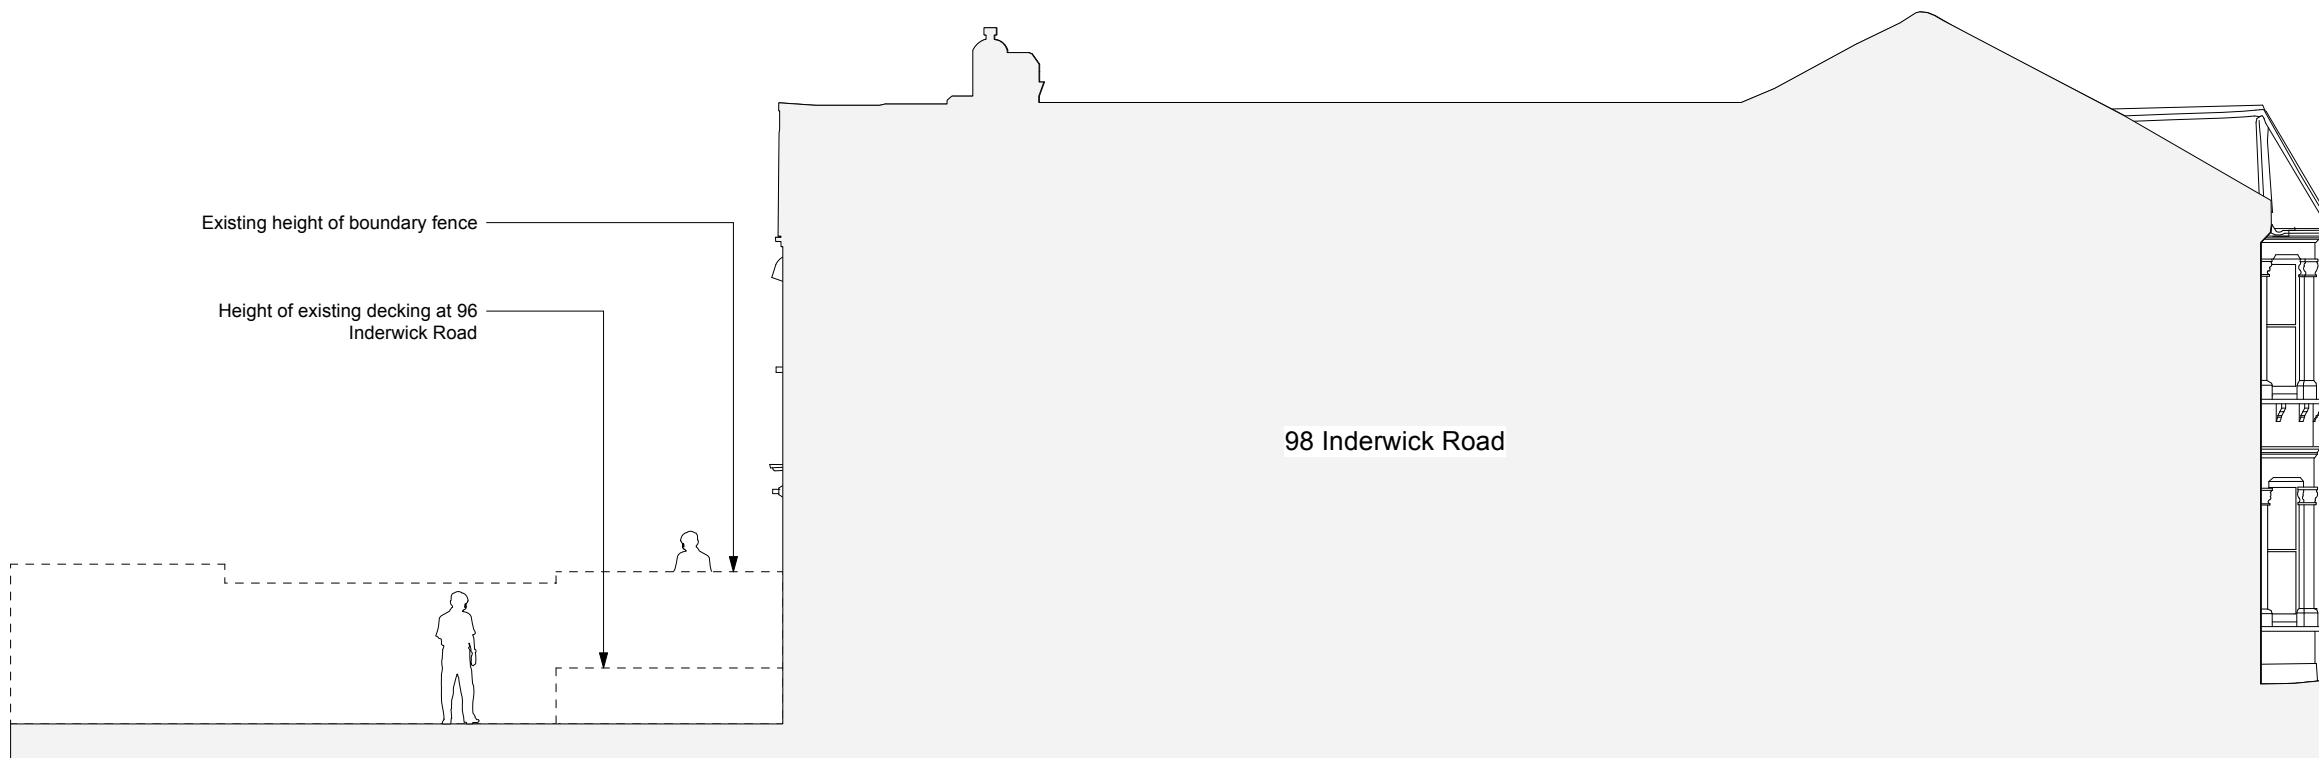

Existing Side Elevation - From garden of 98 Inderwick Road

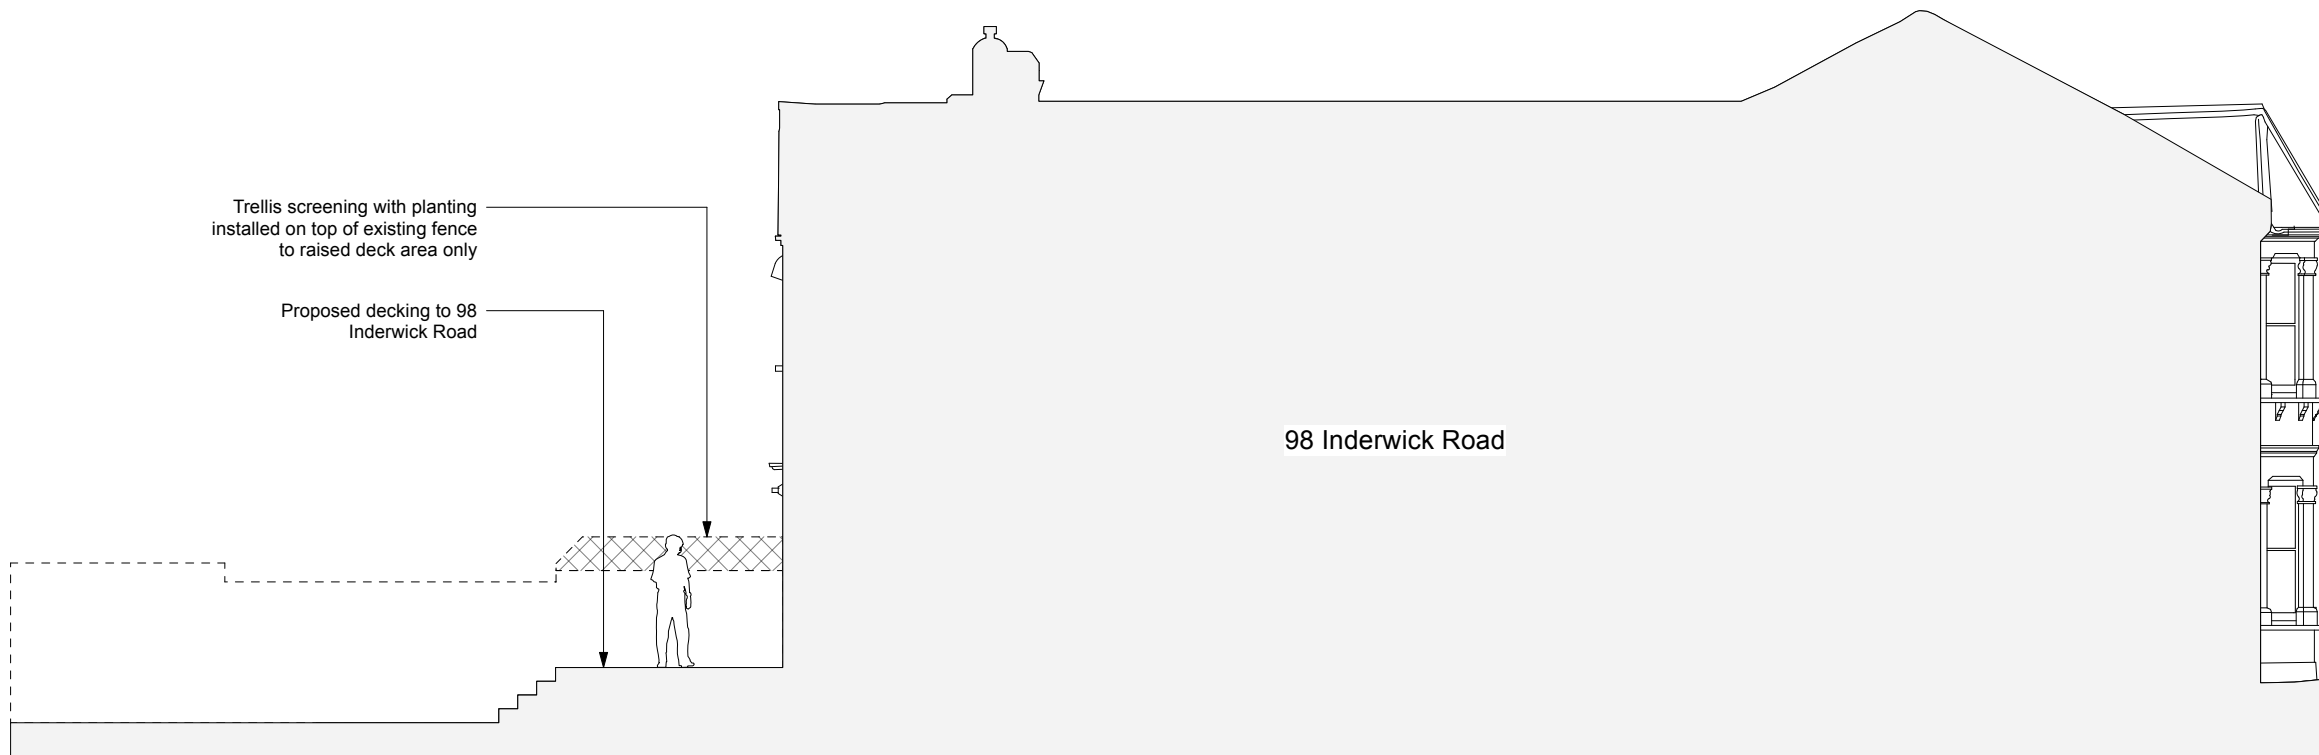

Proposed Side Elevation - From garden of 98 Inderwick Road

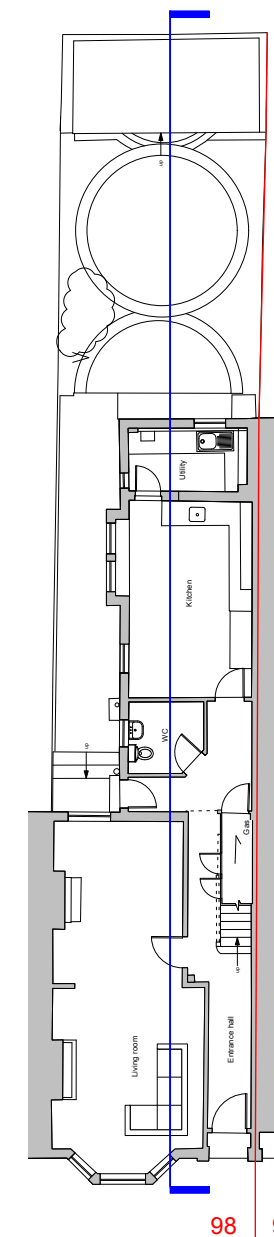

98 96

0 1m 2m 3m 4m 5m