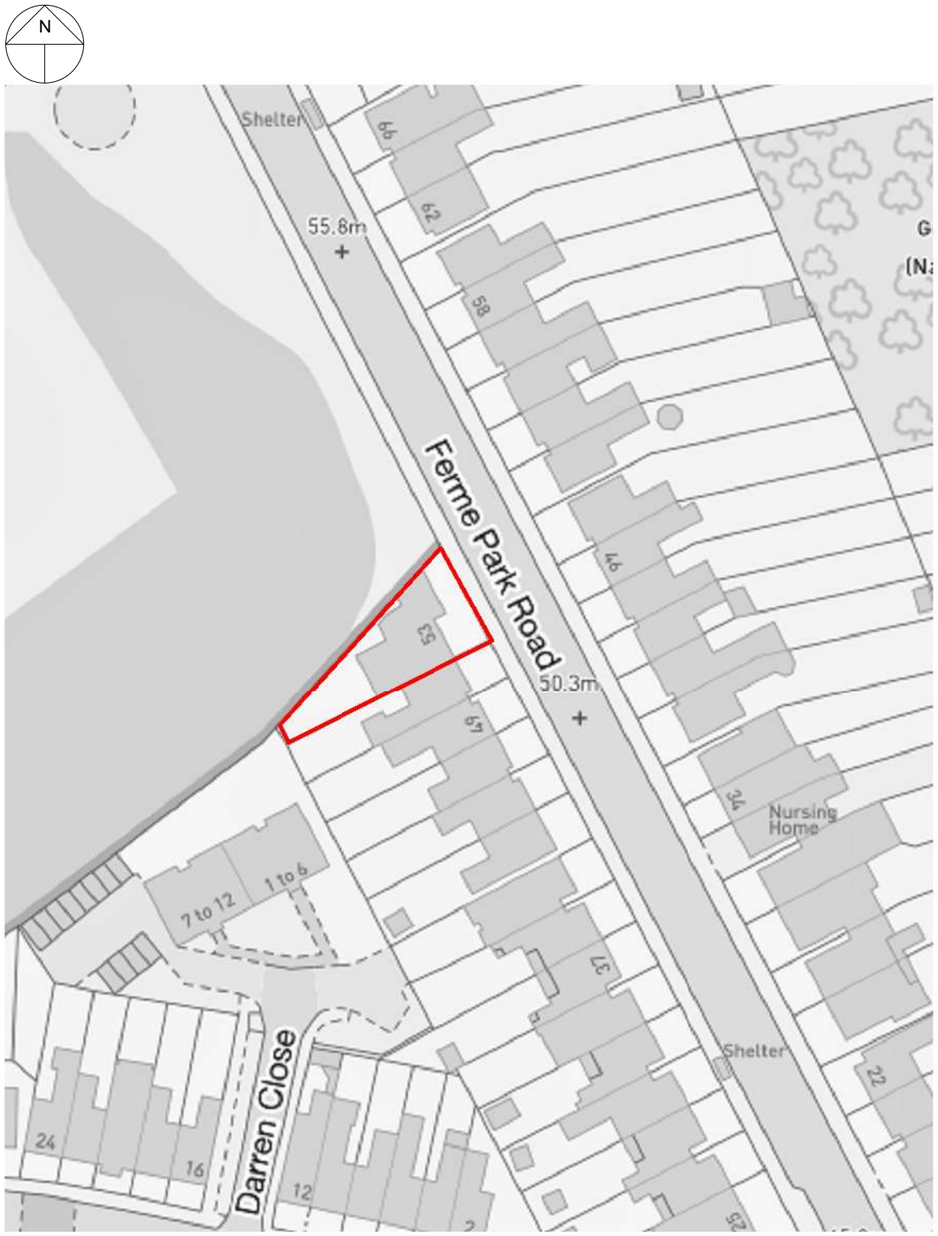

1 - Location Map.

1 : 1250

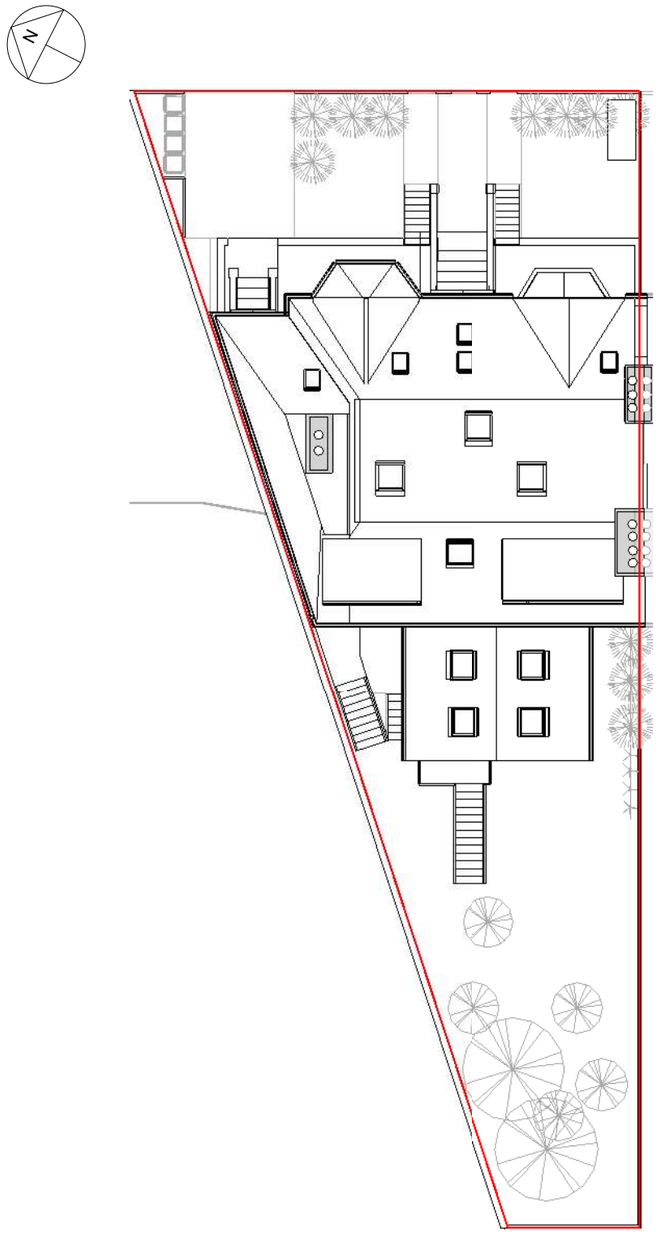

2 Site

1 : 200

MEGAPLAN
Architecture

Telephone +44 (0) 2037303151
info@megaplan.co.uk
London, United Kingdom

NOTES:

- MEGAPLAN LIMITED RETAIN COPYRIGHT OF DESIGN, SCHEME & OWNERSHIP OF DRAWINGS.

- DRAWINGS SHOULD BE READ IN CONJUNCTION WITH STRUCTURAL ENGINEER'S DRAWINGS.
- ANY OMISSION TO BE REPORTED TO AND CLARIFIED WITH CLIENT PRIOR TO COMMENCEMENT.
- VERIFY DIMENSIONS, LEVELS AND EXISTING STRUCTURE, ETC ON SITE PRIOR TO COMMENCEMENT.
- ALL WORKS TO COMPLY WITH CURRENT REGULATIONS, BRITISH STANDARDS ETC.
- PLEASE NOTE THAT BEFORE BUILDING WORK COMMENCES IT IS RESPONSIBILITY OF THE BUILDER OR OWNER TO SERVE PARTY WALL NOTICES TO ALL NEIGHBOURS.
- INITIAL DRAWINGS SUBMITTED TO BUILDING CONTROL ARE SUBJECT TO ADDITIONAL INFORMATION REQUIRED BY BUILDING CONTROL /NHBC, WHICH COULD HAVE SIGNIFICANT COST OR ADDITIONAL WORKS TO BE DONE ON SITE.
- ALL WORKS COMMENCED ON SITE PRIOR TO OBTAINING FULL PLANNING AND/OR BUILDING CONTROL APPROVAL WILL BE CARRIED OUT AT YOUR OWN RISK.

No.	Description	Date

SCALE BAR - 1:100 @ A3

0m 5

SCALE BAR - 1:50 @ A3

0m 1 2 2.5

Client
Ms Day and Mr Gaffiero.

Title
Location & Site

53 Ferme Park Road,
London, N4 4EB

Project number	260417
Date	April 2026
Drawn by	DT
Checked by	MB

Drawing Number
A100

Issued for
Pre Application
Planning Application Approval
Building Control Approval
Tenders
Construction

Scale @ A3 As indicated

1 Front
1 : 100

2 Rear
1 : 100

MEGAPLAN
Architecture

Telephone +44 (0) 2037303151
info@megaplan.co.uk
London, United Kingdom

NOTES:

- MEGAPLAN LIMITED RETAIN COPYRIGHT OF DESIGN, SCHEME & OWNERSHIP OF DRAWINGS.

- DRAWINGS SHOULD BE READ IN CONJUNCTION WITH STRUCTURAL ENGINEER'S DRAWINGS.
- ANY OMISSION TO BE REPORTED TO AND CLARIFIED WITH CLIENT PRIOR TO COMMENCEMENT.
- VERIFY DIMENSIONS, LEVELS AND EXISTING STRUCTURE, ETC ON SITE PRIOR TO COMMENCEMENT.
- ALL WORKS TO COMPLY WITH CURRENT REGULATIONS, BRITISH STANDARDS ETC.
- PLEASE NOTE THAT BEFORE BUILDING WORK COMMENCES IT IS RESPONSIBILITY OF THE BUILDER OR OWNER TO SERVE PARTY WALL NOTICES TO ALL NEIGHBOURS.
- INITIAL DRAWINGS SUBMITTED TO BUILDING CONTROL ARE SUBJECT TO ADDITIONAL INFORMATION REQUIRED BY BUILDING CONTROL /NHBC, WHICH COULD HAVE SIGNIFICANT COST OR ADDITIONAL WORKS TO BE DONE ON SITE.
- ALL WORKS COMMENCED ON SITE PRIOR TO OBTAINING FULL PLANNING AND/OR BUILDING CONTROL APPROVAL WILL BE CARRIED OUT AT YOUR OWN RISK.

No.	Description	Date

SCALE BAR - 1:100 @ A3
0m 5

SCALE BAR - 1:50 @ A3
0m 1 2 2.5

Client
Ms Day and Mr Gaffiero.

Title
Existing Elevations

53 Ferme Park Road, London, N4 4EB

Project number	260417
Date	April 2026
Drawn by	DT
Checked by	MB

Drawing Number
A101

Issued for
Pre Application
Planning Application Approval
Building Control Approval
Tenders
Construction

Scale @ A3 1 : 100

1 Side
1 : 100

MEGAPLAN
Architecture

Telephone +44 (0) 2037303151
info@megaplan.co.uk
London, United Kingdom

NOTES:

- MEGAPLAN LIMITED RETAIN COPYRIGHT OF DESIGN, SCHEME & OWNERSHIP OF DRAWINGS.

- DRAWINGS SHOULD BE READ IN CONJUNCTION WITH STRUCTURAL ENGINEER'S DRAWINGS.
- ANY OMISSION TO BE REPORTED TO AND CLARIFIED WITH CLIENT PRIOR TO COMMENCEMENT.
- VERIFY DIMENSIONS, LEVELS AND EXISTING STRUCTURE, ETC ON SITE PRIOR TO COMMENCEMENT.
- ALL WORKS TO COMPLY WITH CURRENT REGULATIONS, BRITISH STANDARDS ETC.
- PLEASE NOTE THAT BEFORE BUILDING WORK COMMENCES IT IS RESPONSIBILITY OF THE BUILDER OR OWNER TO SERVE PARTY WALL NOTICES TO ALL NEIGHBOURS.
- INITIAL DRAWINGS SUBMITTED TO BUILDING CONTROL ARE SUBJECT TO ADDITIONAL INFORMATION REQUIRED BY BUILDING CONTROL /NHBC, WHICH COULD HAVE SIGNIFICANT COST OR ADDITIONAL WORKS TO BE DONE ON SITE.
- ALL WORKS COMMENCED ON SITE PRIOR TO OBTAINING FULL PLANNING AND/OR BUILDING CONTROL APPROVAL WILL BE CARRIED OUT AT YOUR OWN RISK.

No.	Description	Date

SCALE BAR - 1:100 @ A3

0m 5

SCALE BAR - 1:50 @ A3

0m 1 2 2.5

Client
Ms Day and Mr Gaffiero.

Title
Existing Elevations

53 Ferme Park Road,
London, N4 4EB

Project number	260417
Date	April 2026
Drawn by	DT
Checked by	MB

Drawing Number
A102

Issued for
Pre Application
Planning Application Approval
Building Control Approval
Tenders
Construction

Scale @ A3 1 : 100

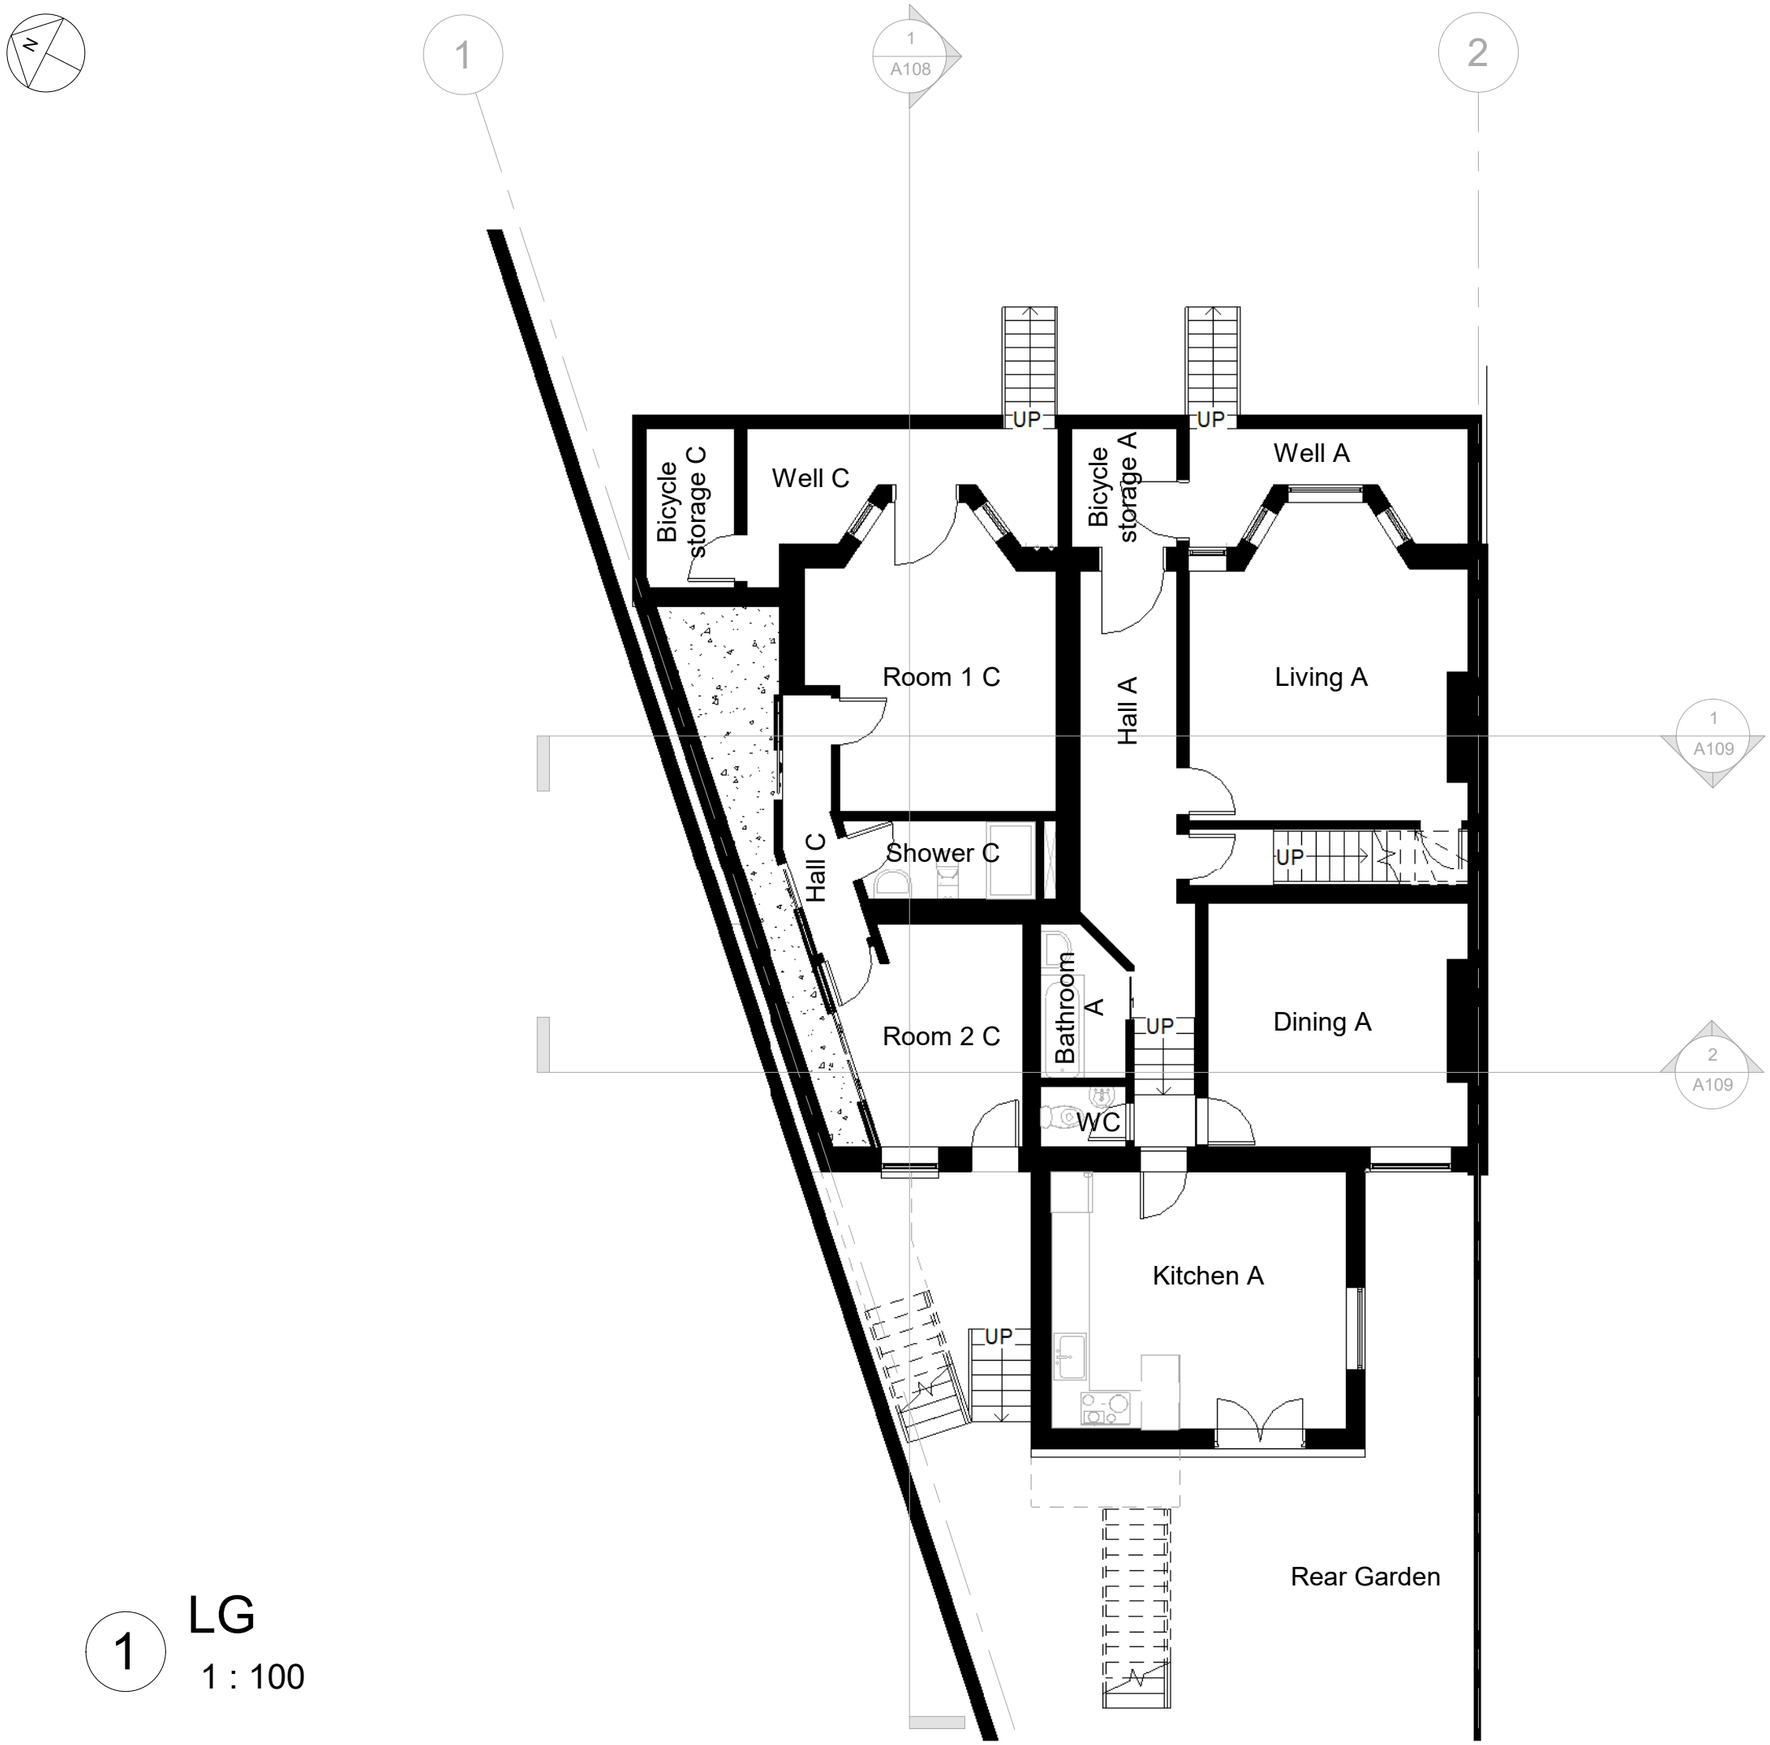

1 LG
1 : 100

MEGAPLAN
Architecture

Telephone +44 (0) 2037303151
info@megaplan.co.uk
London, United Kingdom

NOTES:

- MEGAPLAN LIMITED RETAIN COPYRIGHT OF DESIGN, SCHEME & OWNERSHIP OF DRAWINGS.

- DRAWINGS SHOULD BE READ IN CONJUNCTION WITH STRUCTURAL ENGINEER'S DRAWINGS.
- ANY OMISSION TO BE REPORTED TO AND CLARIFIED WITH CLIENT PRIOR TO COMMENCEMENT.
- VERIFY DIMENSIONS, LEVELS AND EXISTING STRUCTURE, ETC ON SITE PRIOR TO COMMENCEMENT.
- ALL WORKS TO COMPLY WITH CURRENT REGULATIONS, BRITISH STANDARDS ETC.
- PLEASE NOTE THAT BEFORE BUILDING WORK COMMENCES IT IS RESPONSIBILITY OF THE BUILDER OR OWNER TO SERVE PARTY WALL NOTICES TO ALL NEIGHBOURS.
- INITIAL DRAWINGS SUBMITTED TO BUILDING CONTROL ARE SUBJECT TO ADDITIONAL INFORMATION REQUIRED BY BUILDING CONTROL /NHBC, WHICH COULD HAVE SIGNIFICANT COST OR ADDITIONAL WORKS TO BE DONE ON SITE.
- ALL WORKS COMMENCED ON SITE PRIOR TO OBTAINING FULL PLANNING AND/OR BUILDING CONTROL APPROVAL WILL BE CARRIED OUT AT YOUR OWN RISK.

No.	Description	Date

SCALE BAR - 1:100 @ A3
0m 5

SCALE BAR - 1:50 @ A3
0m 1 2 2.5

Client
Ms Day and Mr Gaffiero.

Title
Existing Plans

53 Ferme Park Road, London, N4 4EB

Project number	260417
Date	April 2026
Drawn by	DT
Checked by	MB

Drawing Number
A103

Issued for
Pre Application
Planning Application Approval
Building Control Approval
Tenders
Construction

Scale @ A3 1 : 100

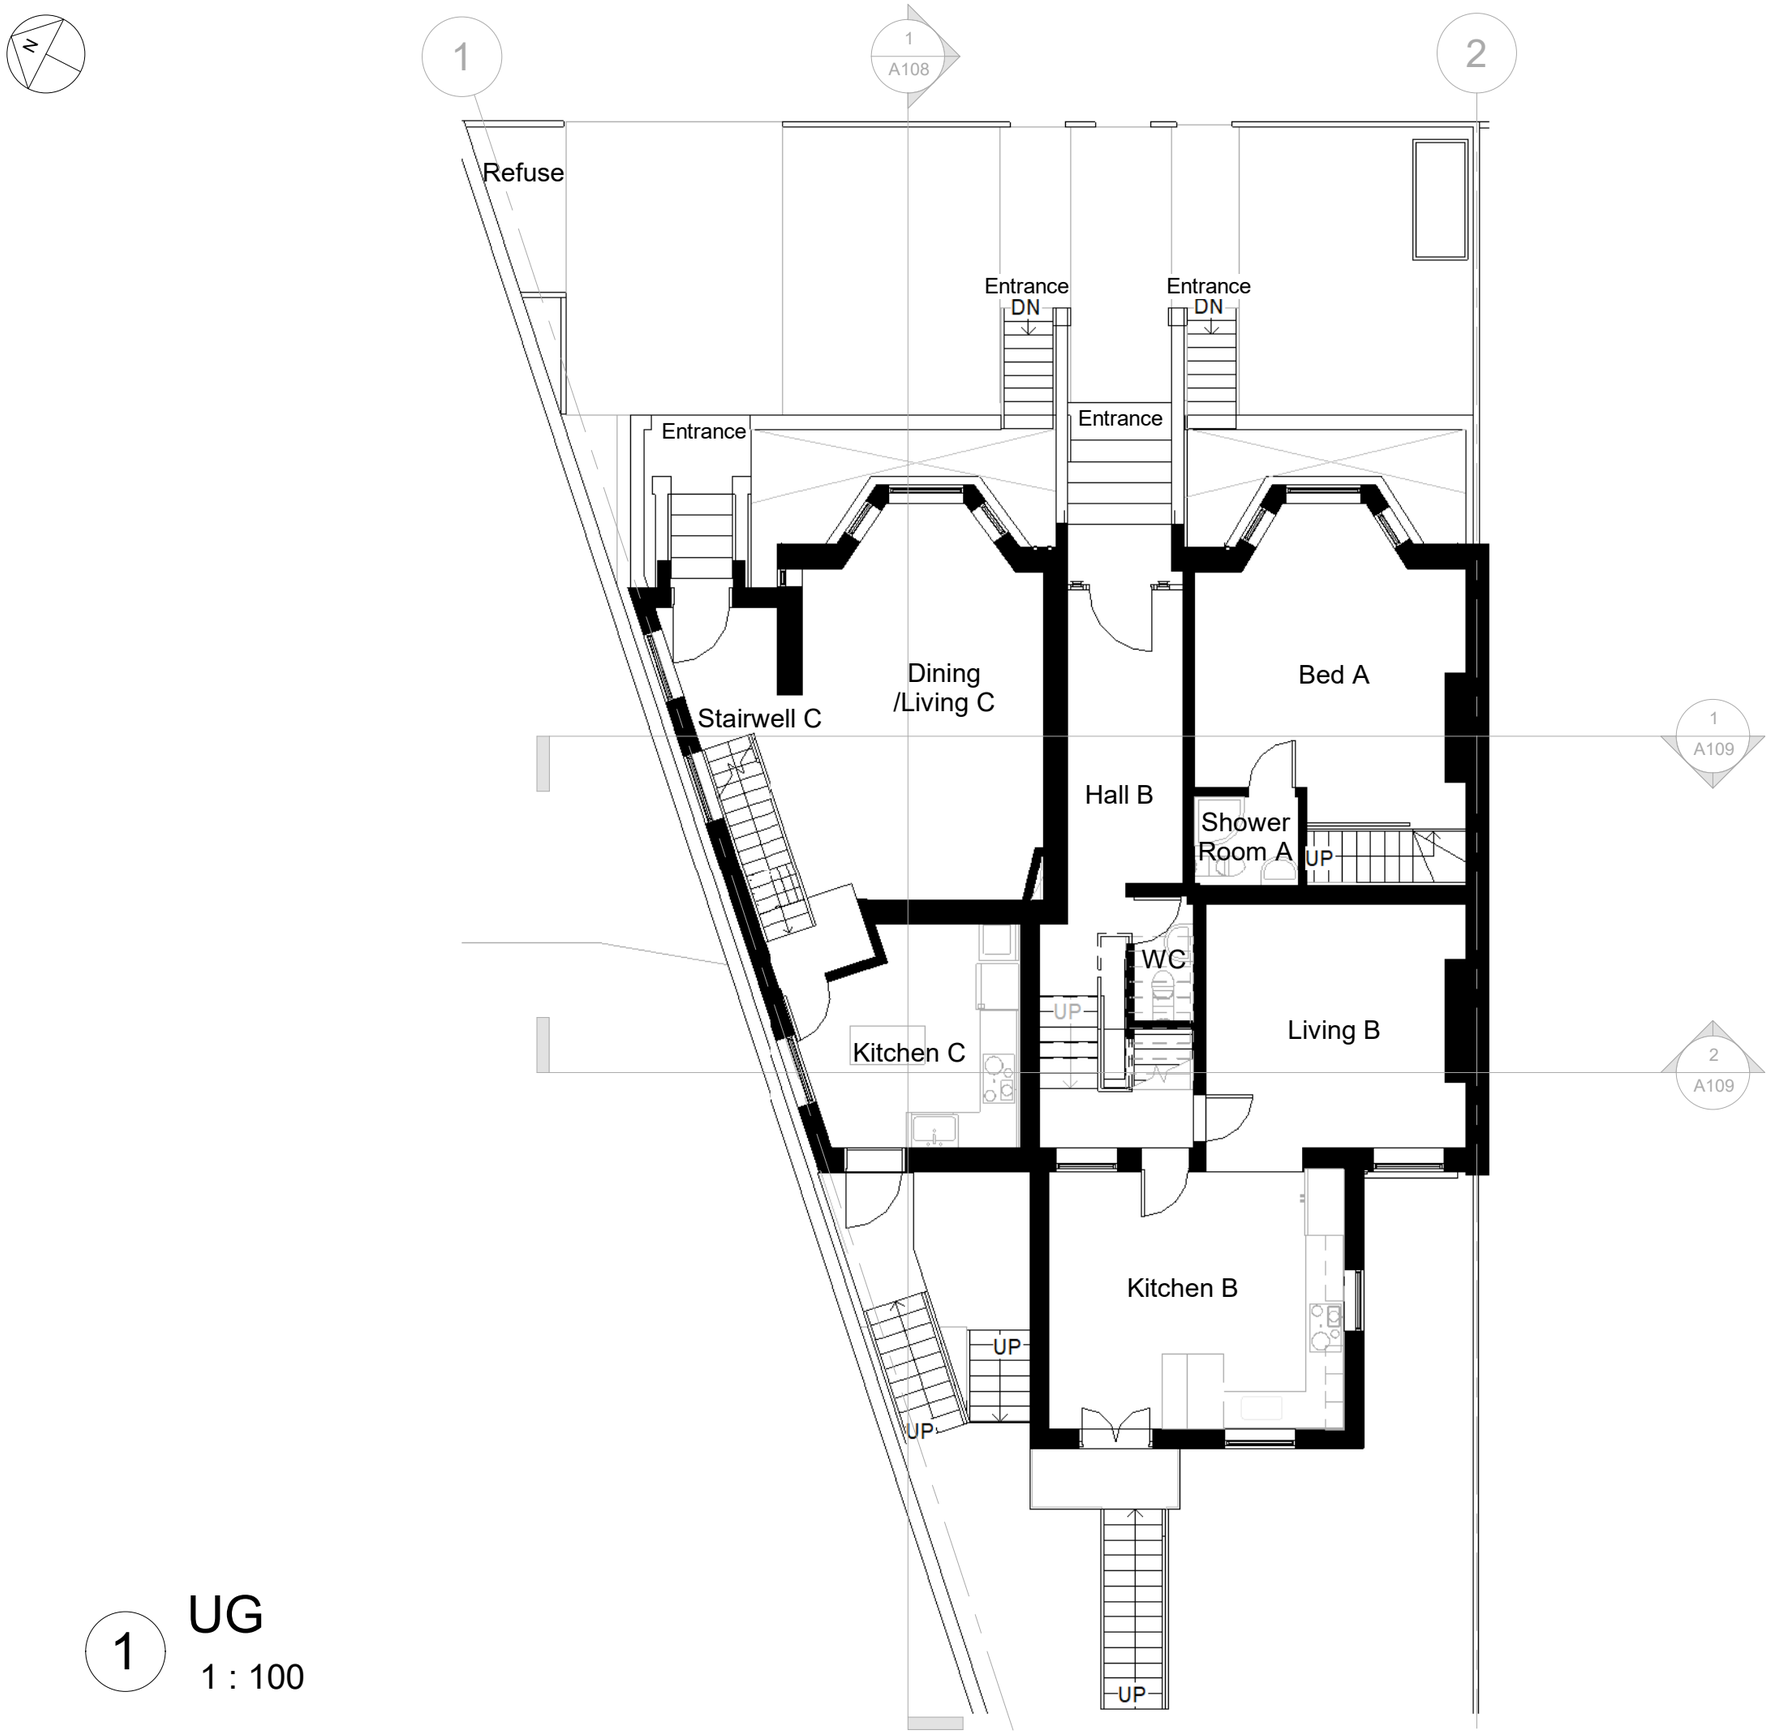

1 UG
1 : 100

MEGAPLAN
Architecture

Telephone +44 (0) 2037303151
info@megaplan.co.uk
London, United Kingdom

NOTES:

- MEGAPLAN LIMITED RETAIN COPYRIGHT OF DESIGN, SCHEME & OWNERSHIP OF DRAWINGS.
- DRAWINGS SHOULD BE READ IN CONJUNCTION WITH STRUCTURAL ENGINEER'S DRAWINGS.
- ANY OMISSION TO BE REPORTED TO AND CLARIFIED WITH CLIENT PRIOR TO COMMENCEMENT.
- VERIFY DIMENSIONS, LEVELS AND EXISTING STRUCTURE, ETC ON SITE PRIOR TO COMMENCEMENT.
- ALL WORKS TO COMPLY WITH CURRENT REGULATIONS, BRITISH STANDARDS ETC.
- PLEASE NOTE THAT BEFORE BUILDING WORK COMMENCES IT IS RESPONSIBILITY OF THE BUILDER OR OWNER TO SERVE PARTY WALL NOTICES TO ALL NEIGHBOURS.
- INITIAL DRAWINGS SUBMITTED TO BUILDING CONTROL ARE SUBJECT TO ADDITIONAL INFORMATION REQUIRED BY BUILDING CONTROL /NHBC, WHICH COULD HAVE SIGNIFICANT COST OR ADDITIONAL WORKS TO BE DONE ON SITE.
- ALL WORKS COMMENCED ON SITE PRIOR TO OBTAINING FULL PLANNING AND/OR BUILDING CONTROL APPROVAL WILL BE CARRIED OUT AT YOUR OWN RISK.

No.	Description	Date

SCALE BAR - 1:100 @ A3

0m 5

SCALE BAR - 1:50 @ A3

0m 1 2 2.5

Client
Ms Day and Mr Gaffiero.

Title
Existing Plans

53 Ferme Park Road,
London, N4 4EB

Project number	260417
Date	April 2026
Drawn by	DT
Checked by	MB

Drawing Number
A104

Issued for
Pre Application
Planning Application Approval
Building Control Approval
Tenders
Construction

Scale @ A3 1 : 100

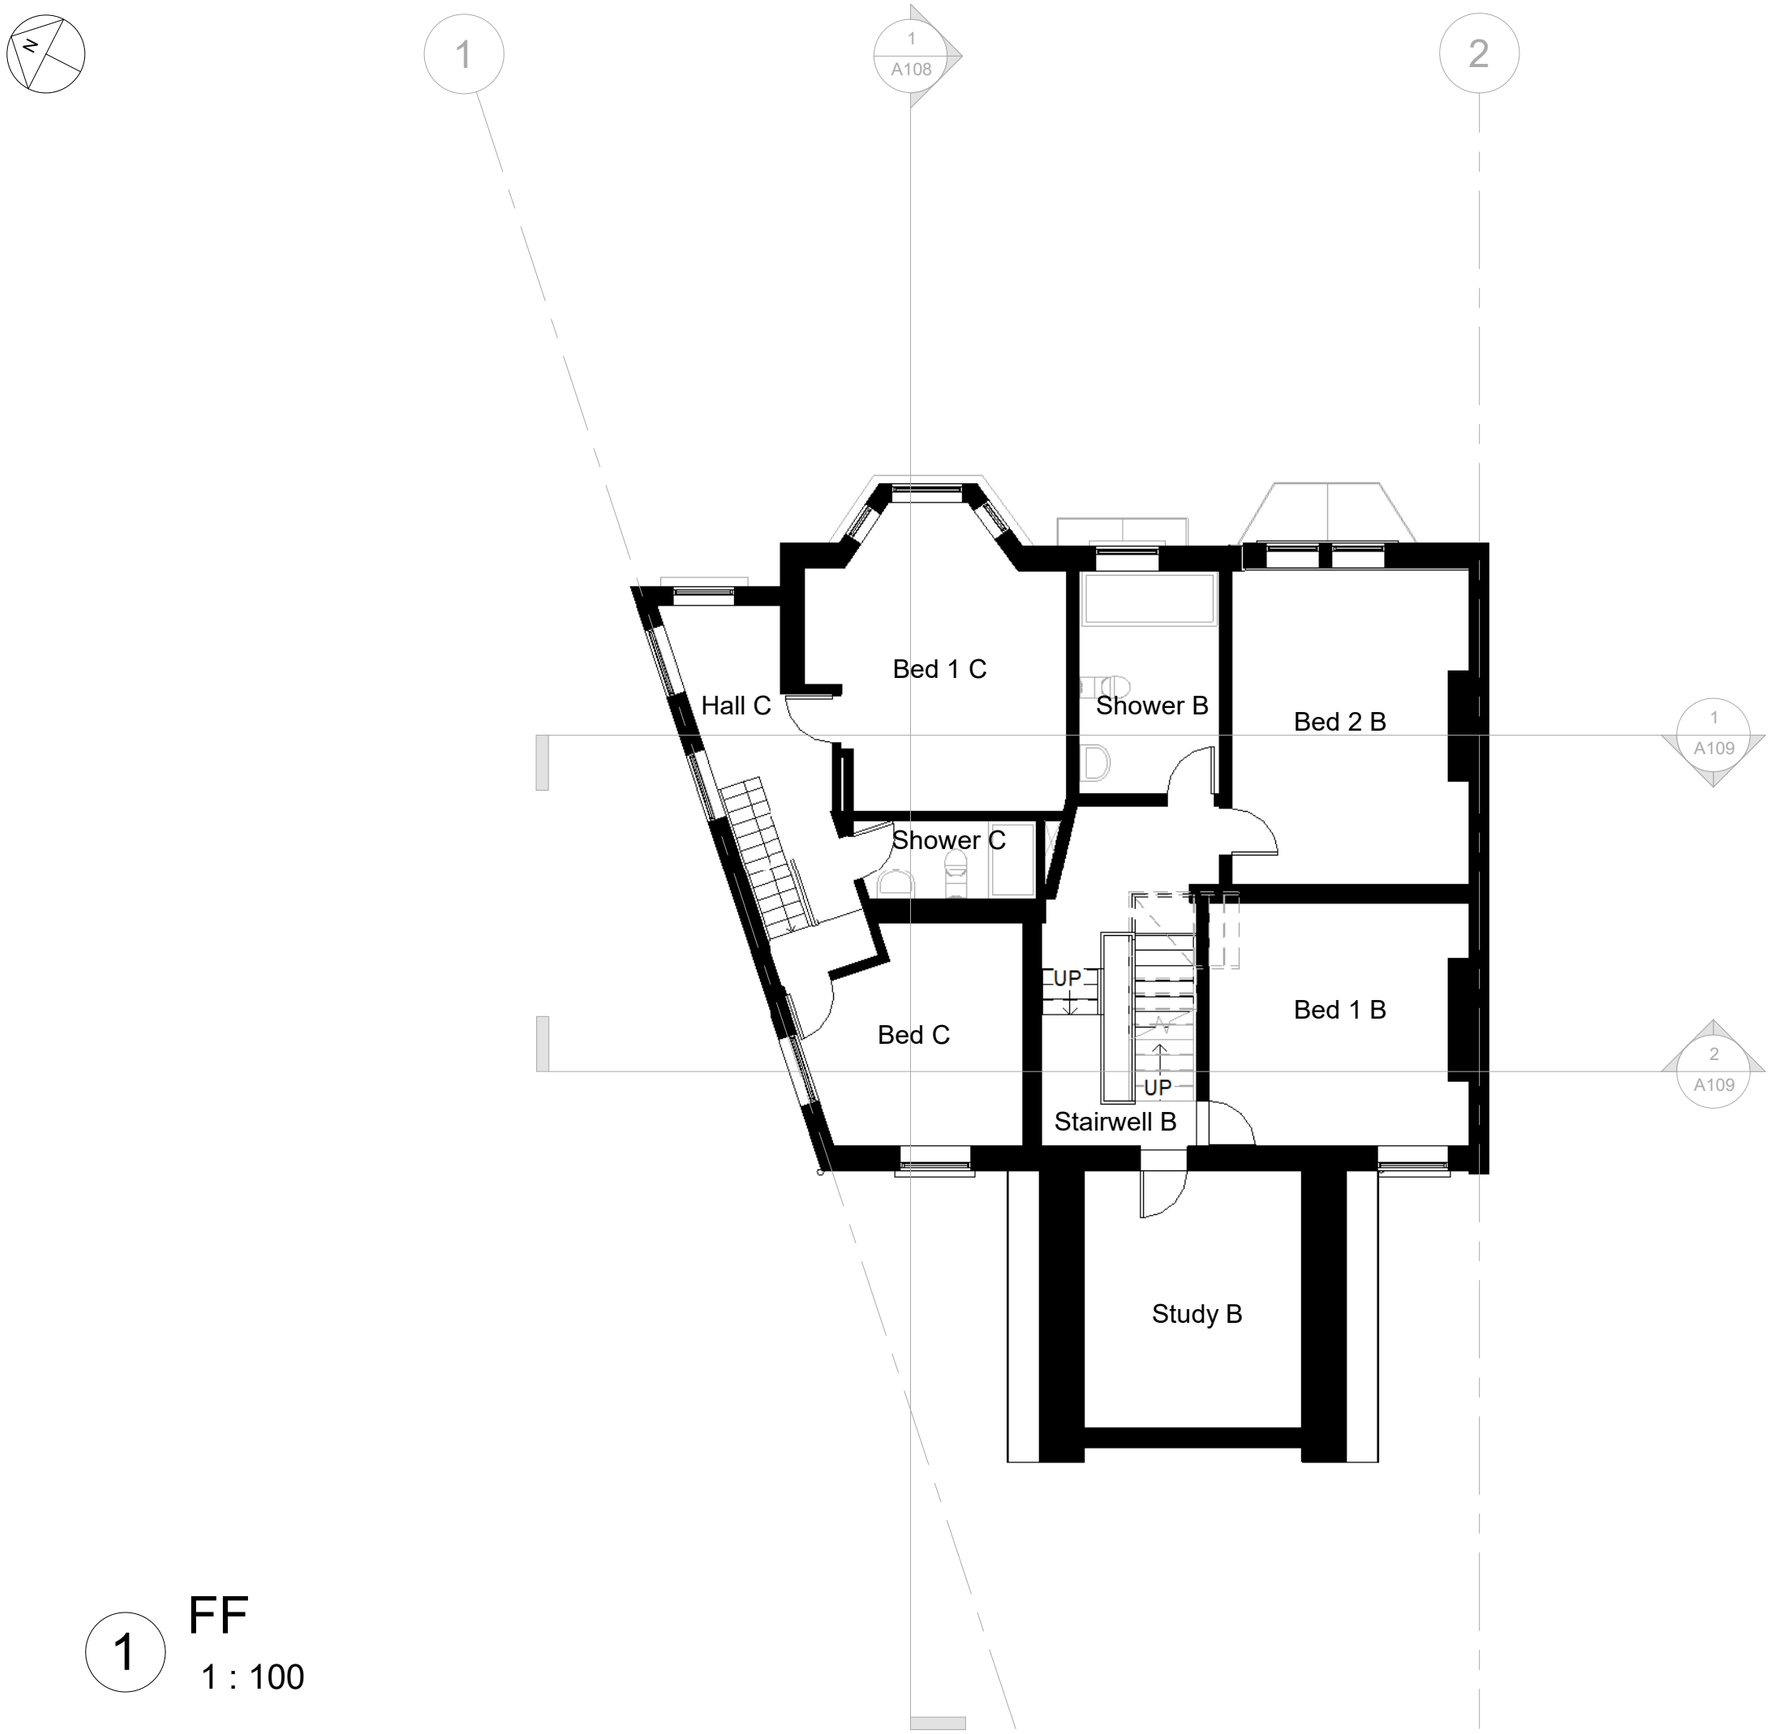

1 FF
1 : 100

MEGAPLAN
Architecture

Telephone +44 (0) 2037303151
info@megaplan.co.uk
London, United Kingdom

NOTES:

- MEGAPLAN LIMITED RETAIN COPYRIGHT OF DESIGN, SCHEME & OWNERSHIP OF DRAWINGS.

- DRAWINGS SHOULD BE READ IN CONJUNCTION WITH STRUCTURAL ENGINEER'S DRAWINGS.
- ANY OMISSION TO BE REPORTED TO AND CLARIFIED WITH CLIENT PRIOR TO COMMENCEMENT.
- VERIFY DIMENSIONS, LEVELS AND EXISTING STRUCTURE, ETC ON SITE PRIOR TO COMMENCEMENT.
- ALL WORKS TO COMPLY WITH CURRENT REGULATIONS, BRITISH STANDARDS ETC.
- PLEASE NOTE THAT BEFORE BUILDING WORK COMMENCES IT IS RESPONSIBILITY OF THE BUILDER OR OWNER TO SERVE PARTY WALL NOTICES TO ALL NEIGHBOURS.
- INITIAL DRAWINGS SUBMITTED TO BUILDING CONTROL ARE SUBJECT TO ADDITIONAL INFORMATION REQUIRED BY BUILDING CONTROL /NHBC, WHICH COULD HAVE SIGNIFICANT COST OR ADDITIONAL WORKS TO BE DONE ON SITE.
- ALL WORKS COMMENCED ON SITE PRIOR TO OBTAINING FULL PLANNING AND/OR BUILDING CONTROL APPROVAL WILL BE CARRIED OUT AT YOUR OWN RISK.

No.	Description	Date

SCALE BAR - 1:100 @ A3

0m 5

SCALE BAR - 1:50 @ A3

0m 1 2 2.5

Client
Ms Day and Mr Gaffiero.

Title
Existing Plans

53 Ferme Park Road, London, N4 4EB

Project number	260417
Date	April 2026
Drawn by	DT
Checked by	MB

Drawing Number
A105

Issued for
Pre Application
Planning Application Approval
Building Control Approval
Tenders
Construction

Scale @ A3 1 : 100

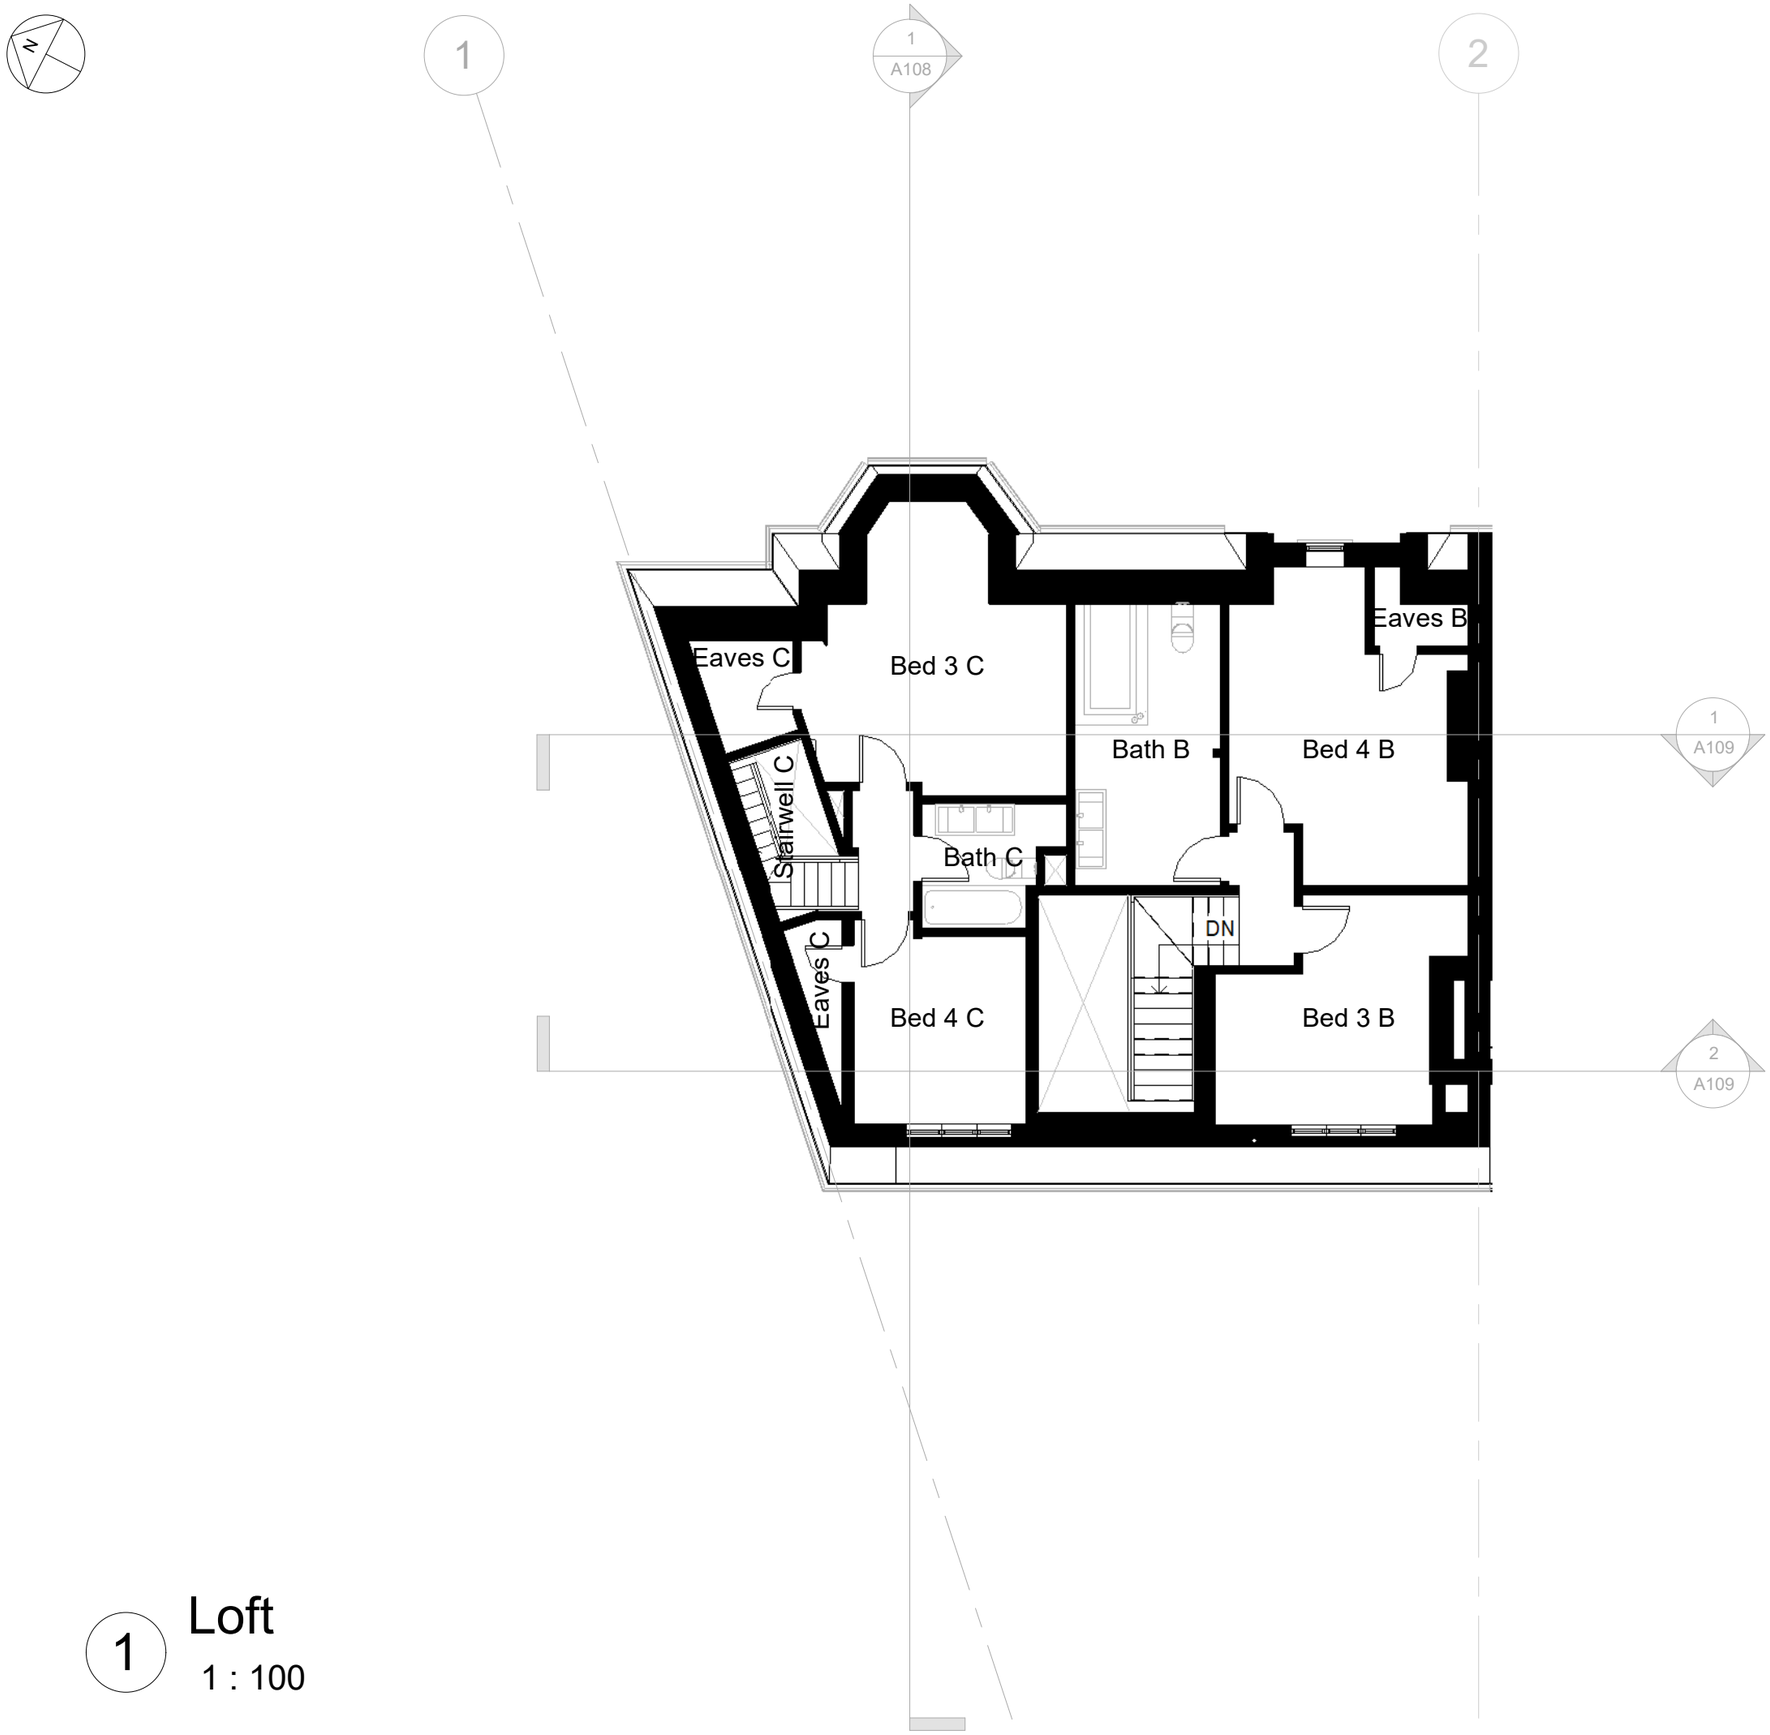

1 Loft
1 : 100

MEGAPLAN
Architecture

Telephone +44 (0) 2037303151
info@megaplan.co.uk
London, United Kingdom

NOTES:

- MEGAPLAN LIMITED RETAIN COPYRIGHT OF DESIGN, SCHEME & OWNERSHIP OF DRAWINGS.

- DRAWINGS SHOULD BE READ IN CONJUNCTION WITH STRUCTURAL ENGINEER'S DRAWINGS.
- ANY OMISSION TO BE REPORTED TO AND CLARIFIED WITH CLIENT PRIOR TO COMMENCEMENT.
- VERIFY DIMENSIONS, LEVELS AND EXISTING STRUCTURE, ETC ON SITE PRIOR TO COMMENCEMENT.
- ALL WORKS TO COMPLY WITH CURRENT REGULATIONS, BRITISH STANDARDS ETC.
- PLEASE NOTE THAT BEFORE BUILDING WORK COMMENCES IT IS RESPONSIBILITY OF THE BUILDER OR OWNER TO SERVE PARTY WALL NOTICES TO ALL NEIGHBOURS.
- INITIAL DRAWINGS SUBMITTED TO BUILDING CONTROL ARE SUBJECT TO ADDITIONAL INFORMATION REQUIRED BY BUILDING CONTROL /NHBC, WHICH COULD HAVE SIGNIFICANT COST OR ADDITIONAL WORKS TO BE DONE ON SITE.
- ALL WORKS COMMENCED ON SITE PRIOR TO OBTAINING FULL PLANNING AND/OR BUILDING CONTROL APPROVAL WILL BE CARRIED OUT AT YOUR OWN RISK.

No.	Description	Date

SCALE BAR - 1:100 @ A3
0m 5

SCALE BAR - 1:50 @ A3
0m 1 2 2.5

Client
Ms Day and Mr Gaffiero.

Title
Existing Plans

53 Ferme Park Road, London, N4 4EB

Project number	260417
Date	April 2026
Drawn by	DT
Checked by	MB

Drawing Number
A106

Issued for
Pre Application
Planning Application Approval
Building Control Approval
Tenders
Construction

Scale @ A3 1 : 100

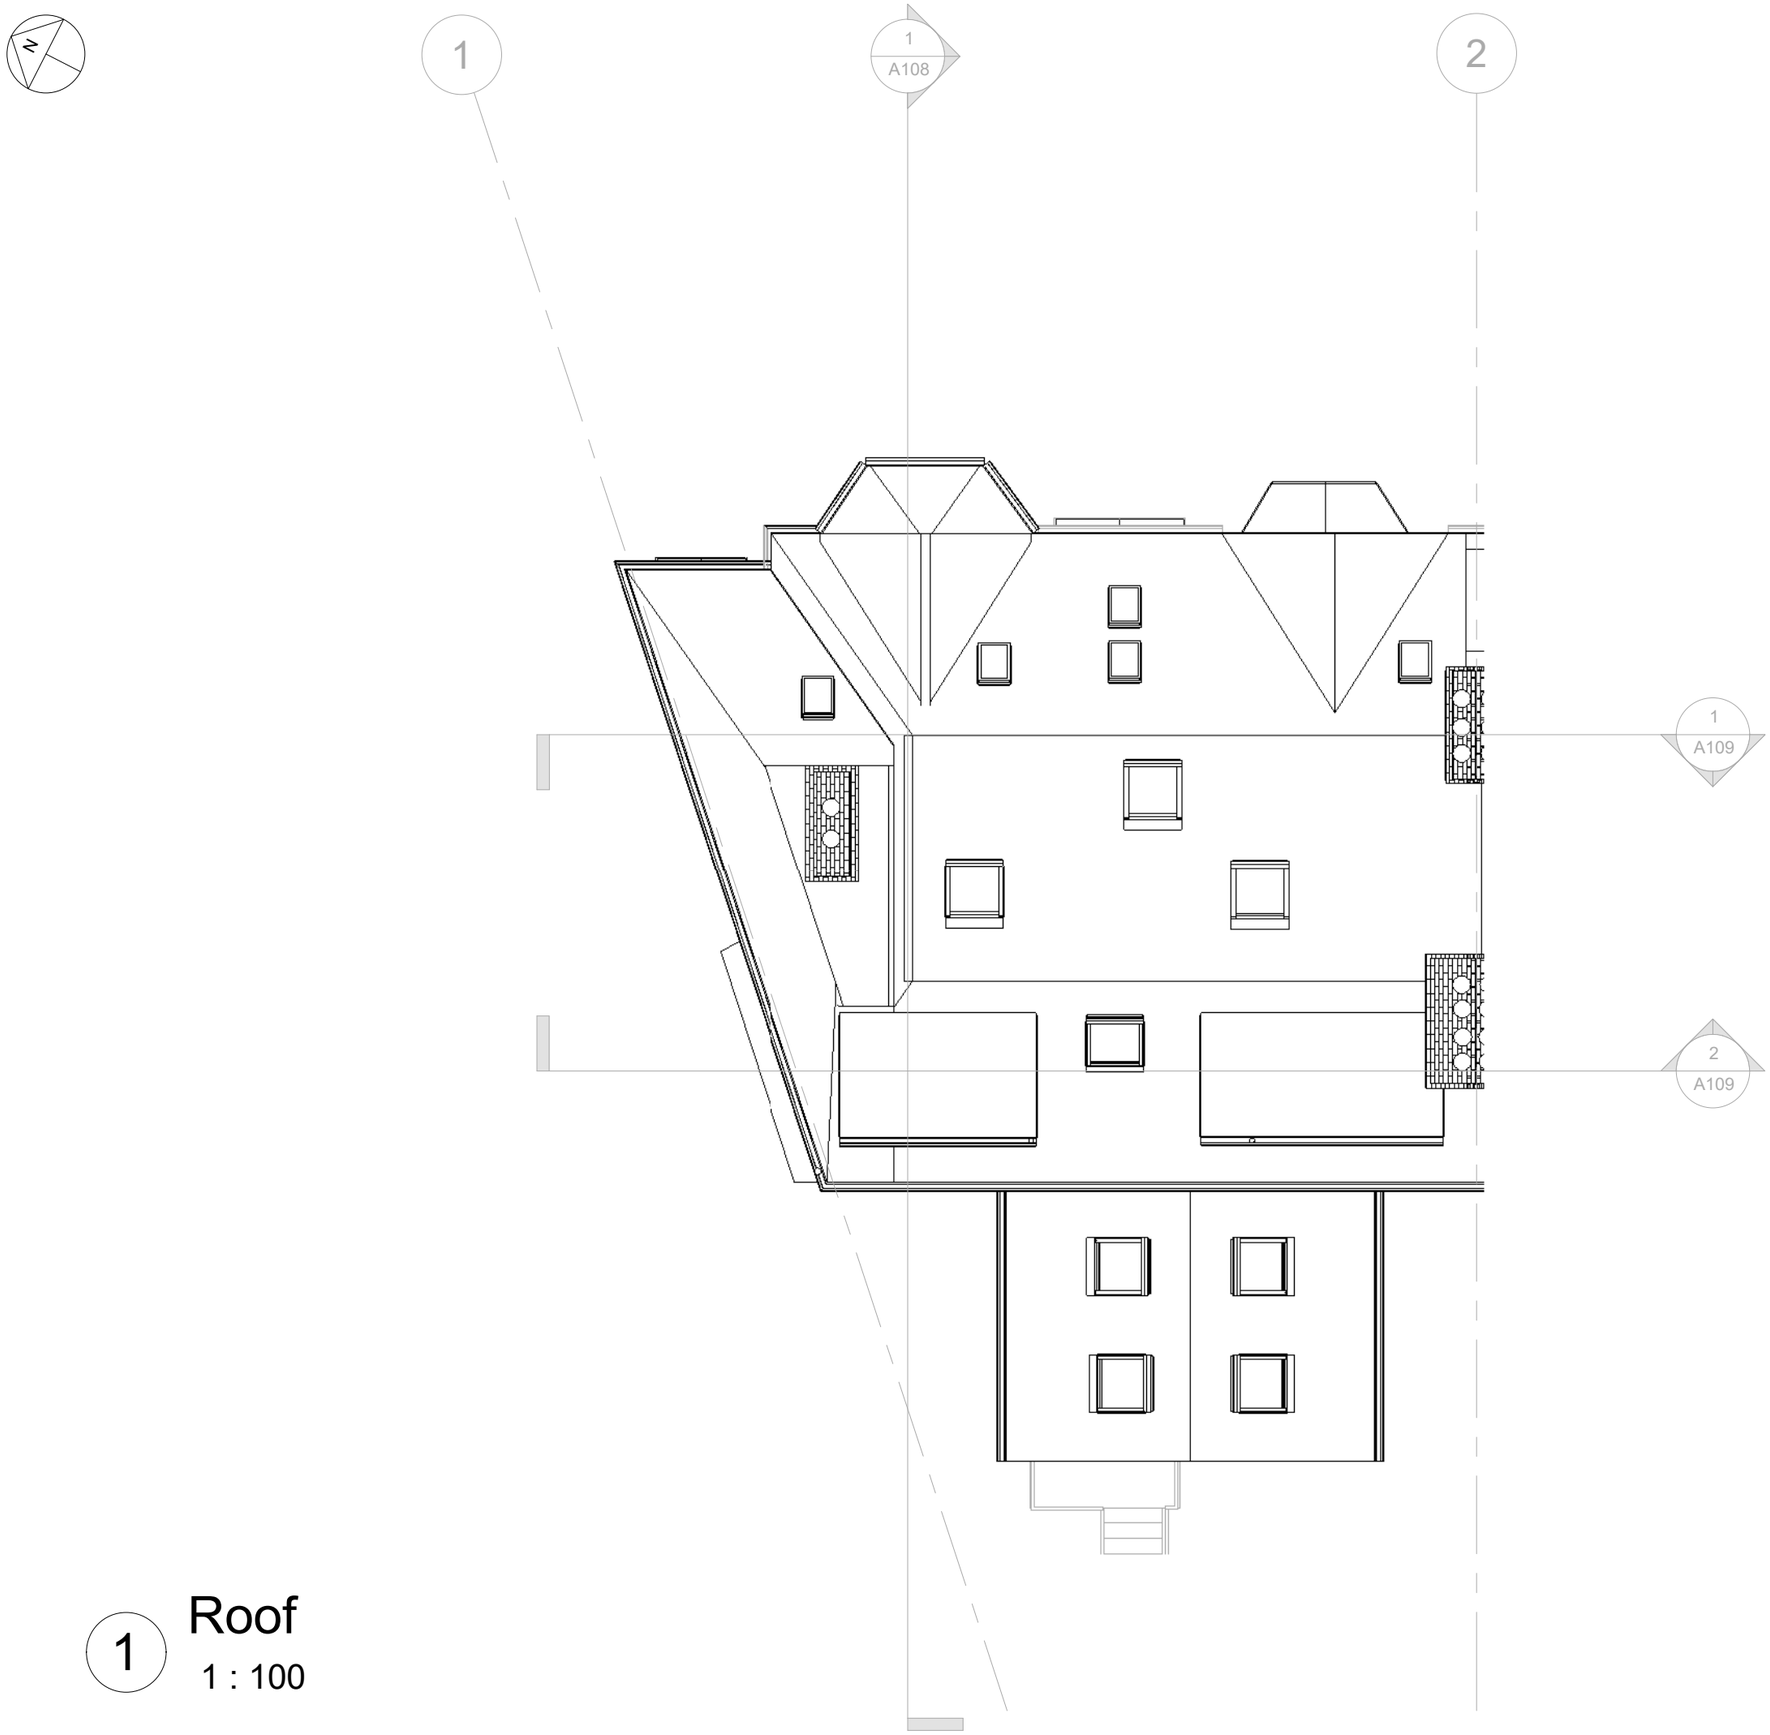

1 Roof
1 : 100

MEGAPLAN
Architecture

Telephone +44 (0) 2037303151
info@megaplan.co.uk
London, United Kingdom

NOTES:

- MEGAPLAN LIMITED RETAIN COPYRIGHT OF DESIGN, SCHEME & OWNERSHIP OF DRAWINGS.

- DRAWINGS SHOULD BE READ IN CONJUNCTION WITH STRUCTURAL ENGINEER'S DRAWINGS.
- ANY OMISSION TO BE REPORTED TO AND CLARIFIED WITH CLIENT PRIOR TO COMMENCEMENT.
- VERIFY DIMENSIONS, LEVELS AND EXISTING STRUCTURE, ETC ON SITE PRIOR TO COMMENCEMENT.
- ALL WORKS TO COMPLY WITH CURRENT REGULATIONS, BRITISH STANDARDS ETC.
- PLEASE NOTE THAT BEFORE BUILDING WORK COMMENCES IT IS RESPONSIBILITY OF THE BUILDER OR OWNER TO SERVE PARTY WALL NOTICES TO ALL NEIGHBOURS.
- INITIAL DRAWINGS SUBMITTED TO BUILDING CONTROL ARE SUBJECT TO ADDITIONAL INFORMATION REQUIRED BY BUILDING CONTROL /NHBC, WHICH COULD HAVE SIGNIFICANT COST OR ADDITIONAL WORKS TO BE DONE ON SITE.
- ALL WORKS COMMENCED ON SITE PRIOR TO OBTAINING FULL PLANNING AND/OR BUILDING CONTROL APPROVAL WILL BE CARRIED OUT AT YOUR OWN RISK.

No.	Description	Date

SCALE BAR - 1:100 @ A3

0m 5

SCALE BAR - 1:50 @ A3

0m 1 2 2.5

Client
Ms Day and Mr Gaffiero.

Title
Existing Plans

53 Ferme Park Road, London, N4 4EB

Project number	260417
Date	April 2026
Drawn by	DT
Checked by	MB

Drawing Number
A107

Issued for
Pre Application
Planning Application Approval
Building Control Approval
Tenders
Construction

Scale @ A3 1 : 100

1 Section 1

1 : 100

MEGAPLAN
Architecture

Telephone +44 (0) 2037303151
info@megaplan.co.uk
London, United Kingdom

NOTES:

- MEGAPLAN LIMITED RETAIN COPYRIGHT OF DESIGN, SCHEME & OWNERSHIP OF DRAWINGS.
- DRAWINGS SHOULD BE READ IN CONJUNCTION WITH STRUCTURAL ENGINEER'S DRAWINGS.
- ANY OMISSION TO BE REPORTED TO AND CLARIFIED WITH CLIENT PRIOR TO COMMENCEMENT.
- VERIFY DIMENSIONS, LEVELS AND EXISTING STRUCTURE, ETC ON SITE PRIOR TO COMMENCEMENT.
- ALL WORKS TO COMPLY WITH CURRENT REGULATIONS, BRITISH STANDARDS ETC.
- PLEASE NOTE THAT BEFORE BUILDING WORK COMMENCES IT IS RESPONSIBILITY OF THE BUILDER OR OWNER TO SERVE PARTY WALL NOTICES TO ALL NEIGHBOURS.
- INITIAL DRAWINGS SUBMITTED TO BUILDING CONTROL ARE SUBJECT TO ADDITIONAL INFORMATION REQUIRED BY BUILDING CONTROL /NHBC, WHICH COULD HAVE SIGNIFICANT COST OR ADDITIONAL WORKS TO BE DONE ON SITE.
- ALL WORKS COMMENCED ON SITE PRIOR TO OBTAINING FULL PLANNING AND/OR BUILDING CONTROL APPROVAL WILL BE CARRIED OUT AT YOUR OWN RISK.

No.	Description	Date

SCALE BAR - 1:100 @ A3

0m 5

SCALE BAR - 1:50 @ A3

0m 1 2 2.5

Client
Ms Day and Mr Gaffiero.

Title
Existing Sections

53 Ferme Park Road, London, N4 4EB

Project number	260417
Date	April 2026
Drawn by	DT
Checked by	MB

Drawing Number
A108

Issued for
Pre Application
Planning Application Approval
Building Control Approval
Tenders
Construction

Scale @ A3 1 : 100

1 Section 2
1 : 100

2 Section 3
1 : 100

MEGAPLAN
Architecture

Telephone +44 (0) 2037303151
info@megaplan.co.uk
London, United Kingdom

NOTES:

- MEGAPLAN LIMITED RETAIN COPYRIGHT OF DESIGN, SCHEME & OWNERSHIP OF DRAWINGS.

- DRAWINGS SHOULD BE READ IN CONJUNCTION WITH STRUCTURAL ENGINEER'S DRAWINGS.
- ANY OMISSION TO BE REPORTED TO AND CLARIFIED WITH CLIENT PRIOR TO COMMENCEMENT.
- VERIFY DIMENSIONS, LEVELS AND EXISTING STRUCTURE, ETC ON SITE PRIOR TO COMMENCEMENT.
- ALL WORKS TO COMPLY WITH CURRENT REGULATIONS, BRITISH STANDARDS ETC.
- PLEASE NOTE THAT BEFORE BUILDING WORK COMMENCES IT IS RESPONSIBILITY OF THE BUILDER OR OWNER TO SERVE PARTY WALL NOTICES TO ALL NEIGHBOURS.
- INITIAL DRAWINGS SUBMITTED TO BUILDING CONTROL ARE SUBJECT TO ADDITIONAL INFORMATION REQUIRED BY BUILDING CONTROL /NHBC, WHICH COULD HAVE SIGNIFICANT COST OR ADDITIONAL WORKS TO BE DONE ON SITE.
- ALL WORKS COMMENCED ON SITE PRIOR TO OBTAINING FULL PLANNING AND/OR BUILDING CONTROL APPROVAL WILL BE CARRIED OUT AT YOUR OWN RISK.

No.	Description	Date

SCALE BAR - 1:100 @ A3
0m 5

SCALE BAR - 1:50 @ A3
0m 1 2 2.5

Client
Ms Day and Mr Gaffiero.

Title
Existing Sections

53 Ferme Park Road,
London, N4 4EB

Project number	260417
Date	April 2026
Drawn by	DT
Checked by	MB

Drawing Number
A109

Issued for
Pre Application
Planning Application Approval
Building Control Approval
Tenders
Construction

Scale @ A3 1 : 100