


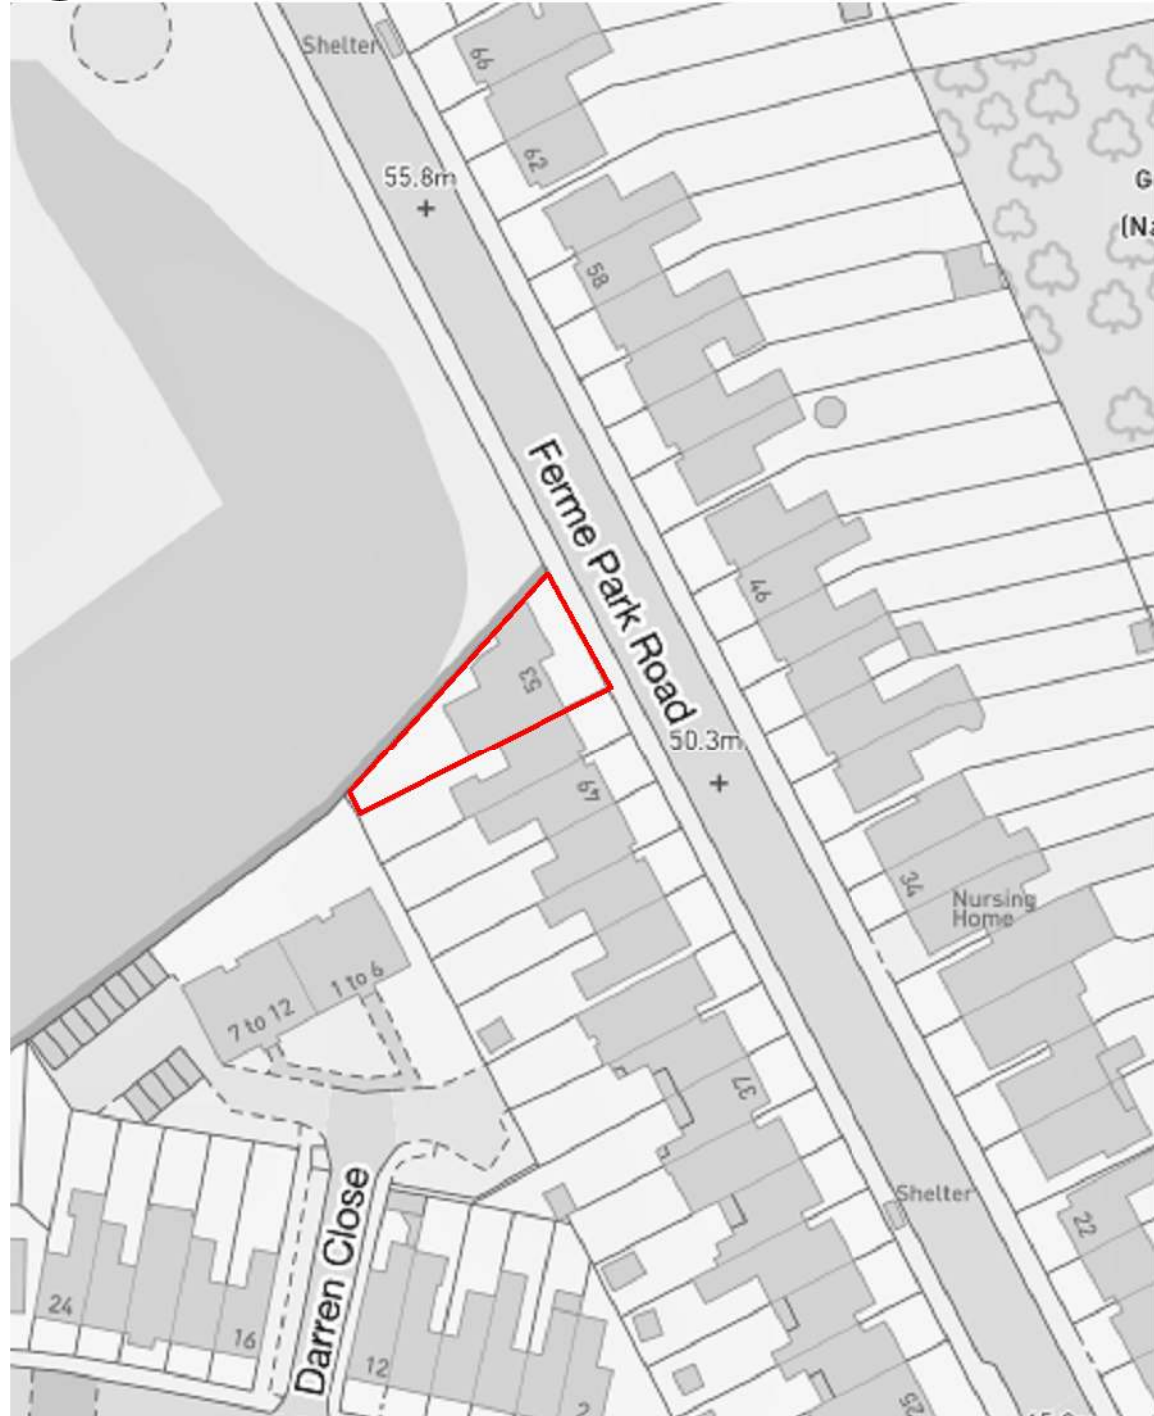

1 - Location Map.
1 : 1250



2 Site
1 : 200



NOTES:

- MEGAPLAN LIMITED RETAINS COPYRIGHT OF DESIGN, SCHEME & OWNERSHIP OF DRAWINGS.
- ALL DRAWINGS MUST BE READ IN CONJUNCTION WITH STRUCTURAL ENGINEER'S DRAWINGS.
- ANY OMISSION TO BE REPORTED TO AND CLARIFIED WITH CLIENT PRIOR TO COMMENCEMENT.
- VERIFY DIMENSIONS, LEVELS AND EXISTING STRUCTURE, ETC ON SITE PRIOR TO COMMENCEMENT.
- ALL WORKS TO COMPLY WITH CURRENT REGULATIONS, BRITISH STANDARDS ETC.
- PLEASE NOTE THAT BEFORE BUILDING WORK COMMENCES IT IS RESPONSIBILITY OF THE BUILDER OR OWNER TO SERVE PARTY WALL NOTICE TO ALL NEIGHBOURS.
- INITIAL DRAWINGS SUBMITTED TO BUILDING CONTROL ARE SUBJECT TO ADDITIONAL INFORMATION REQUIRED BY BUILDING CONTROL OFFICER, WHICH MAY BE IN THE FORM OF A REQUEST FOR ADDITIONAL WORKS TO BE DONE ON SITE.
- ALL WORKS COMMENCED ON SITE PRIOR TO OBTAINING FULL PLANNING AND BUILDING CONTROL APPROVAL, WILL BE CARRIED OUT AT YOUR OWN RISK.

[illegible]

Ms Day and Mr
Gaffiero.

53 Ferme Park Road,
London, N4 4EB

Checked by	MB
------------	----

Scale @ A3	As indicated
------------	--------------