



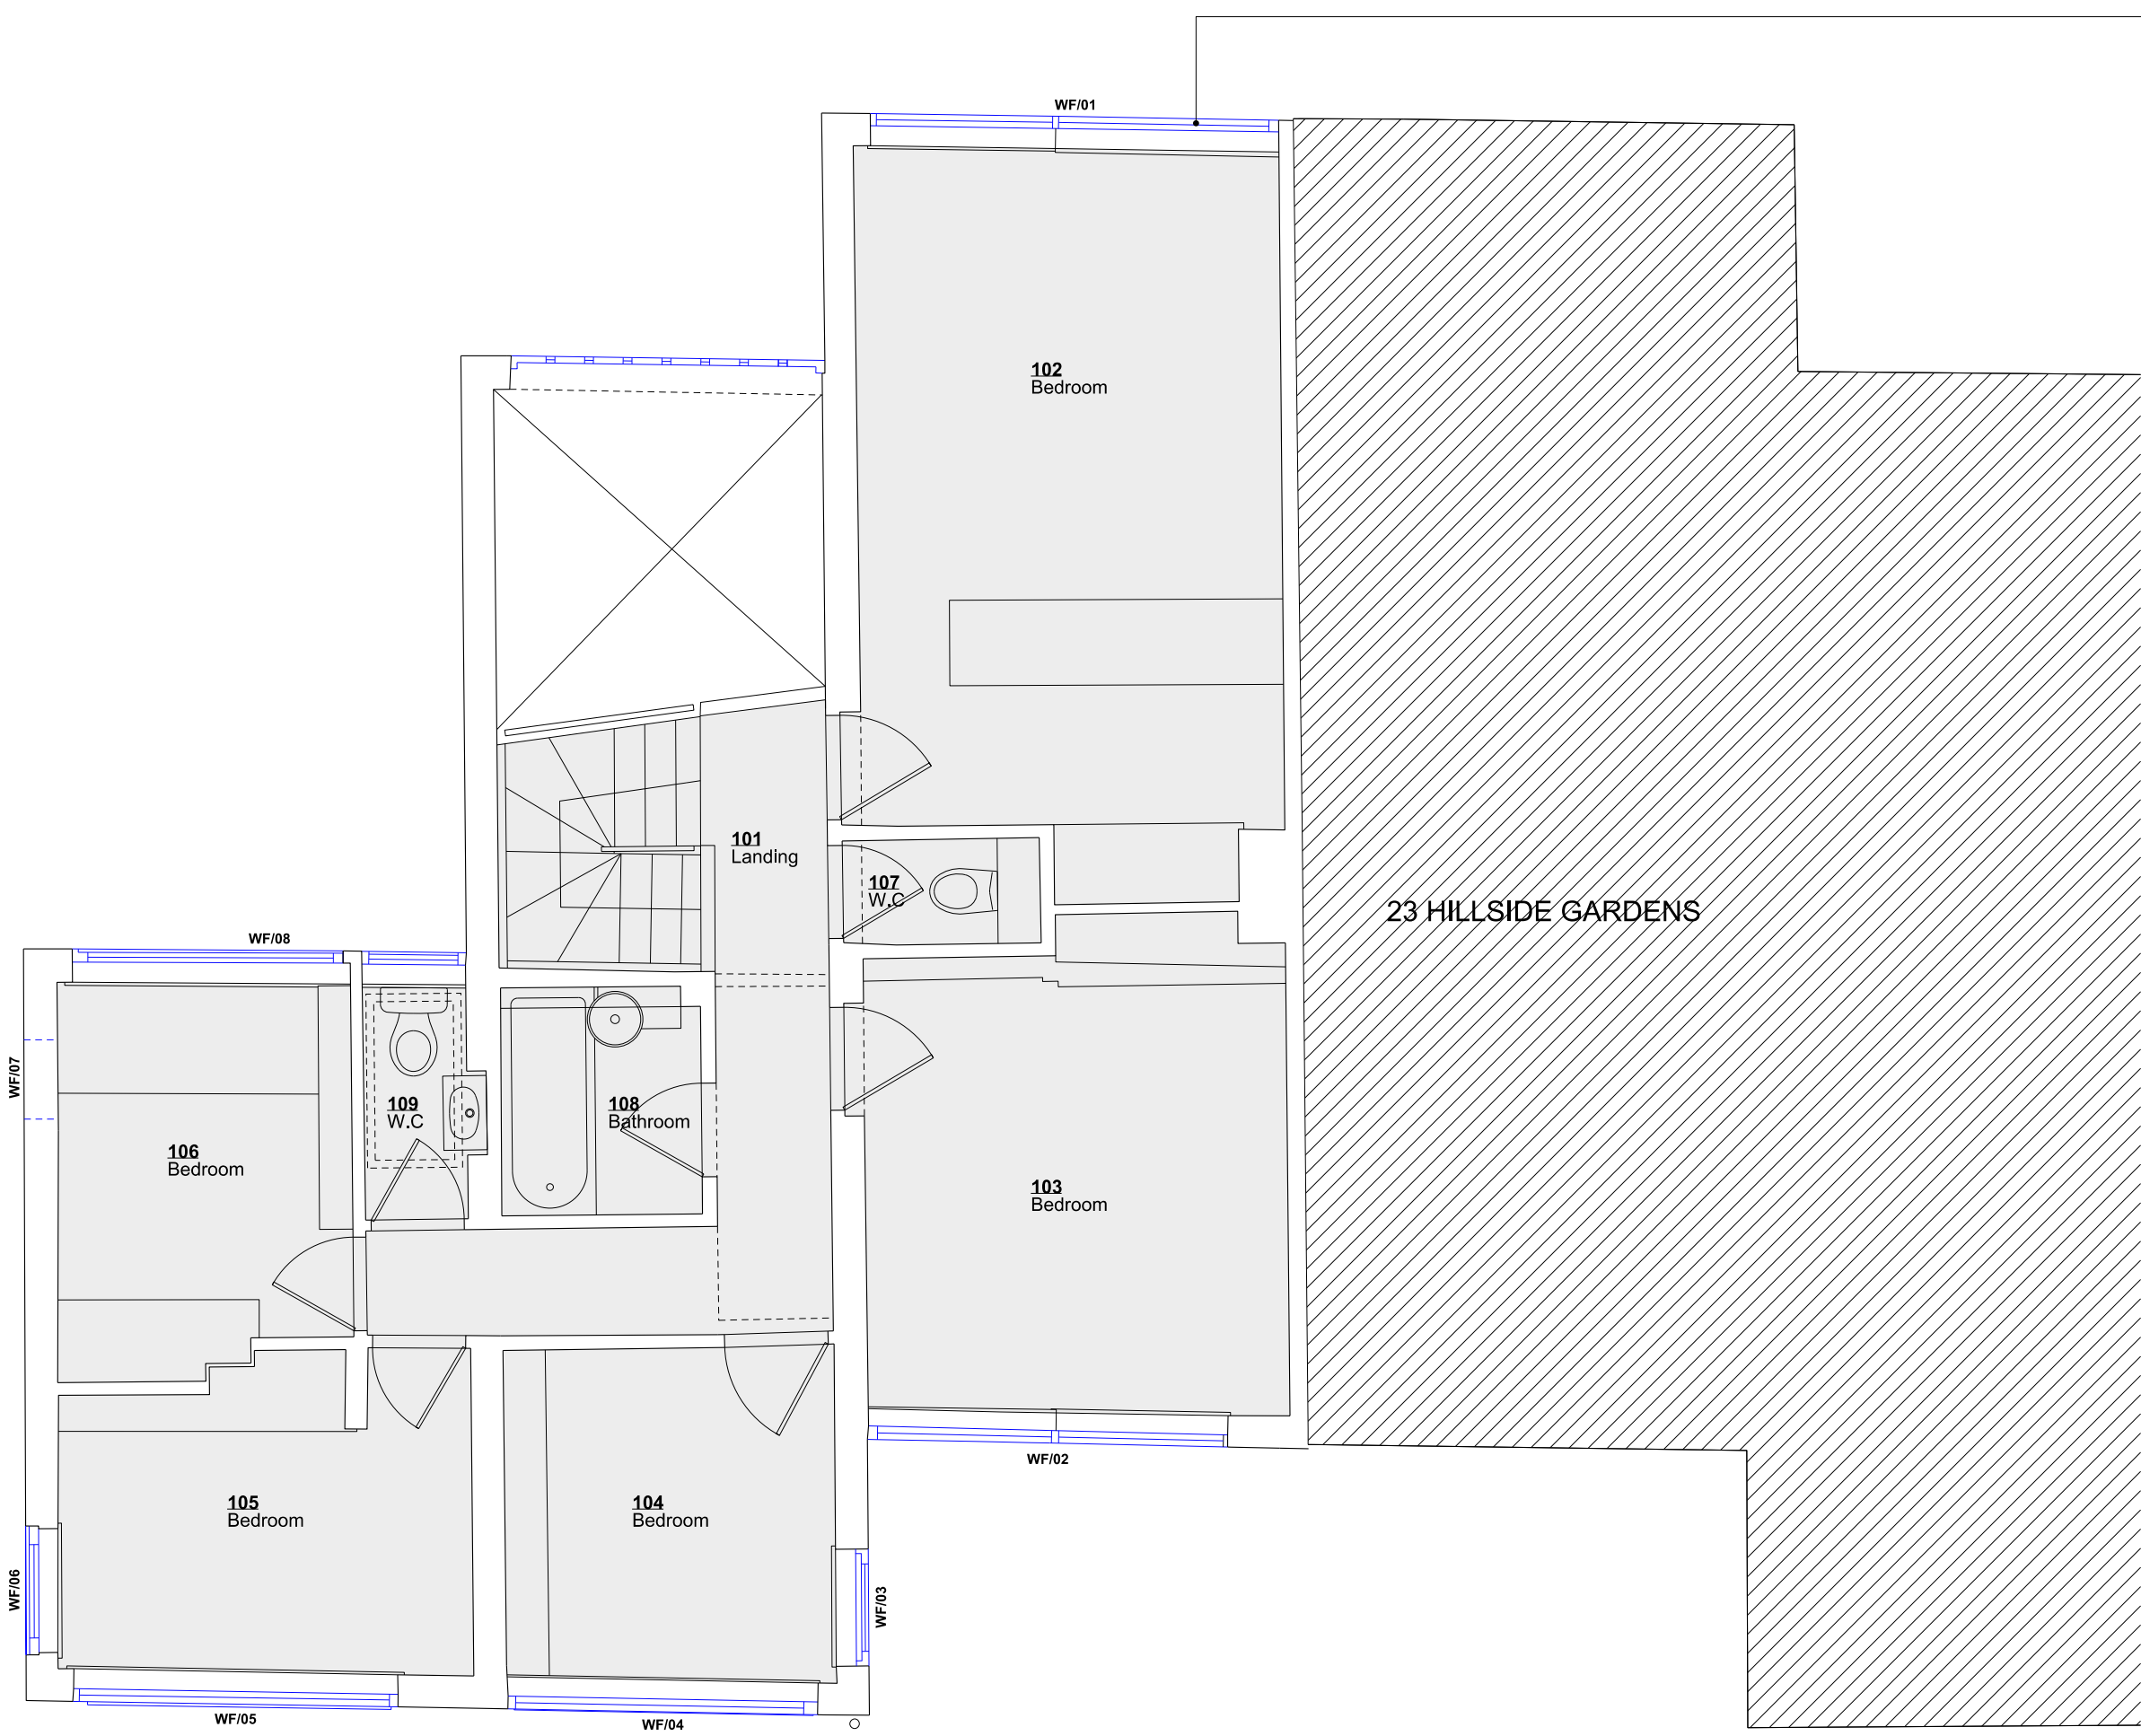

New high performance windows and doors of a similar visual appearance to existing

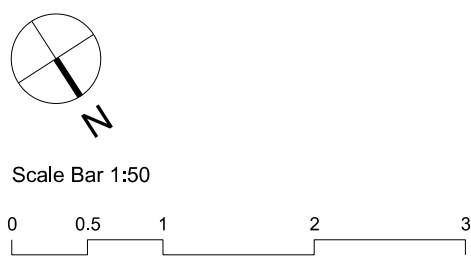

Information Issue

Rev. * (31.10.25) Information Issue

Proposed Plan

25 Hillside Gardens

First Floor

Maich Swift Architects
8 Compton Terrace
London N1 2UN

Scale	Date	Drwg	
1:50 @ A1	31.10.25	145_PL12_02 *	t +44 (0)20 7688 4110
1:100 @ A3			e info@maichswift.com