


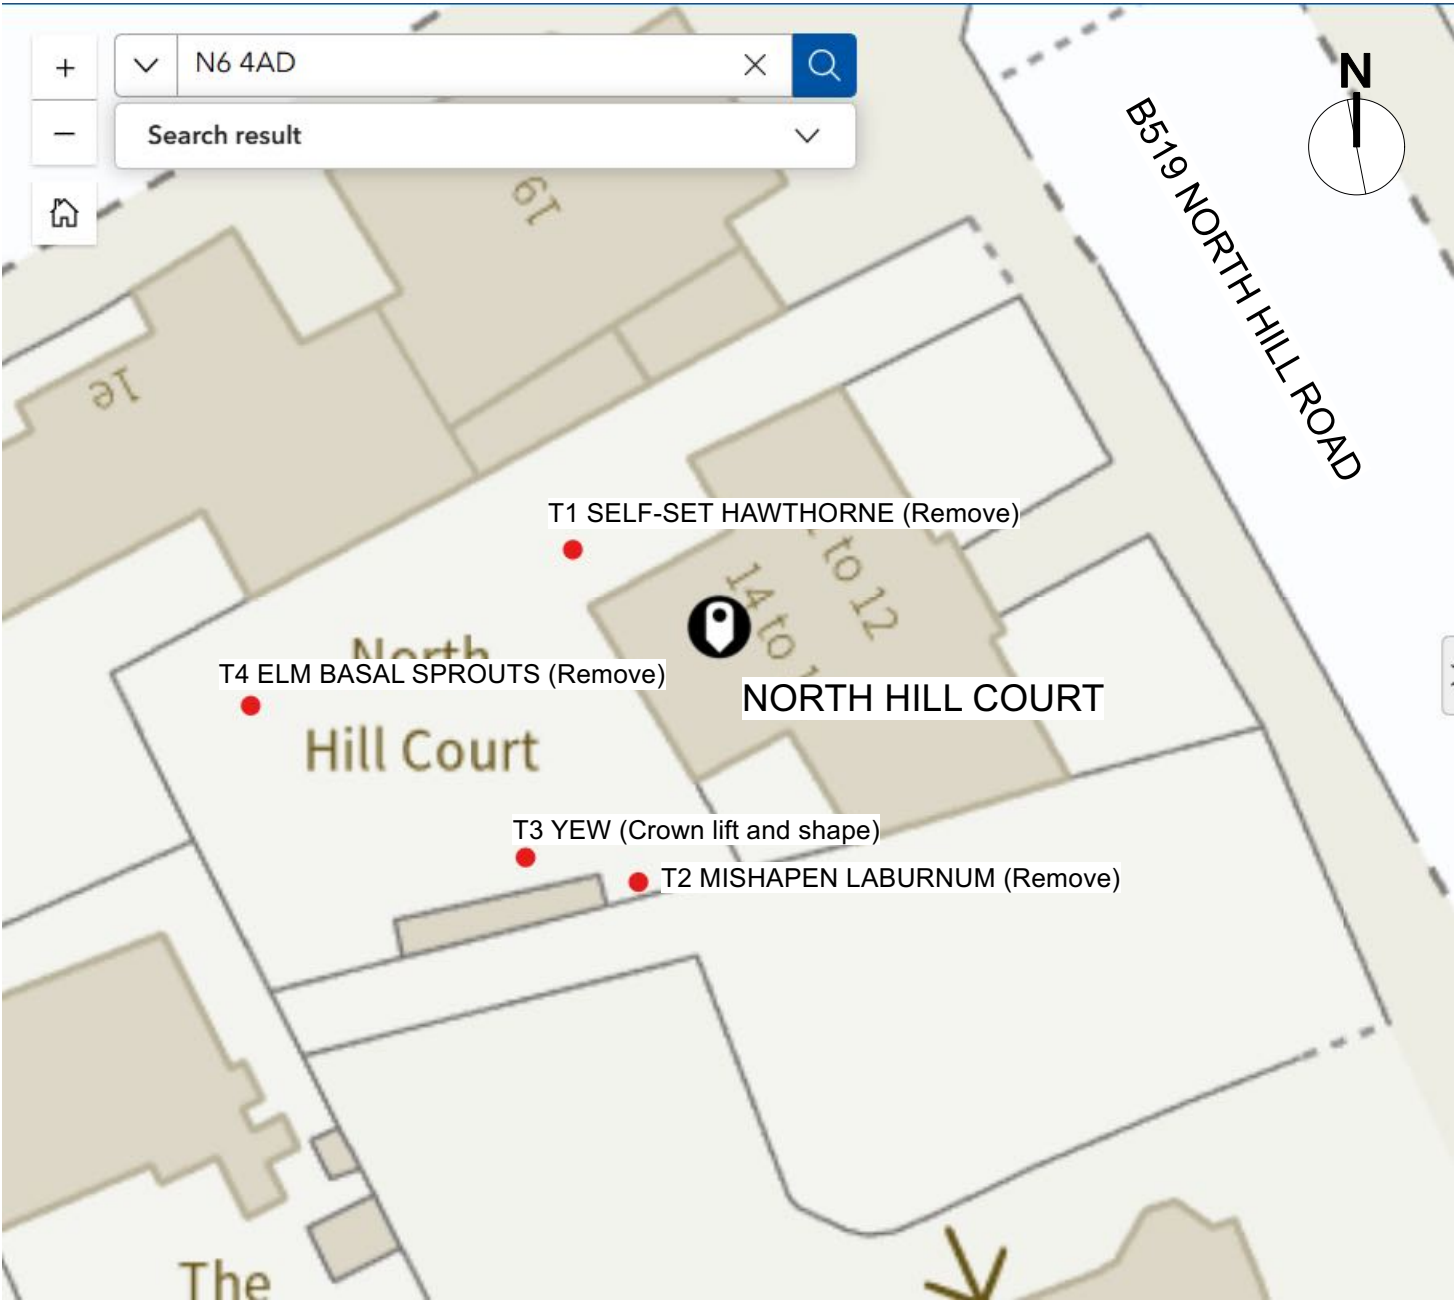

NORTH HILL COURT, NORTH HILL, LONDON n6 4AD			
CLIENT: Ms. J. Wits - Building Manager		07801 233275 VALENTINA WYATT GARDEN DESIGN VALENTINAWYATT.COM tina@valentinawyatt.com	
DRAWING TITLE: TREE LOCATION PLAN			
DRAWING NUMBER: LP1/NHC4.26	REVISION:		
DATE: 21st April 2026		SCALE: N/A	
CAD FILE NAME: JACKIE TREES.vwx		SHEET 17 OF	