



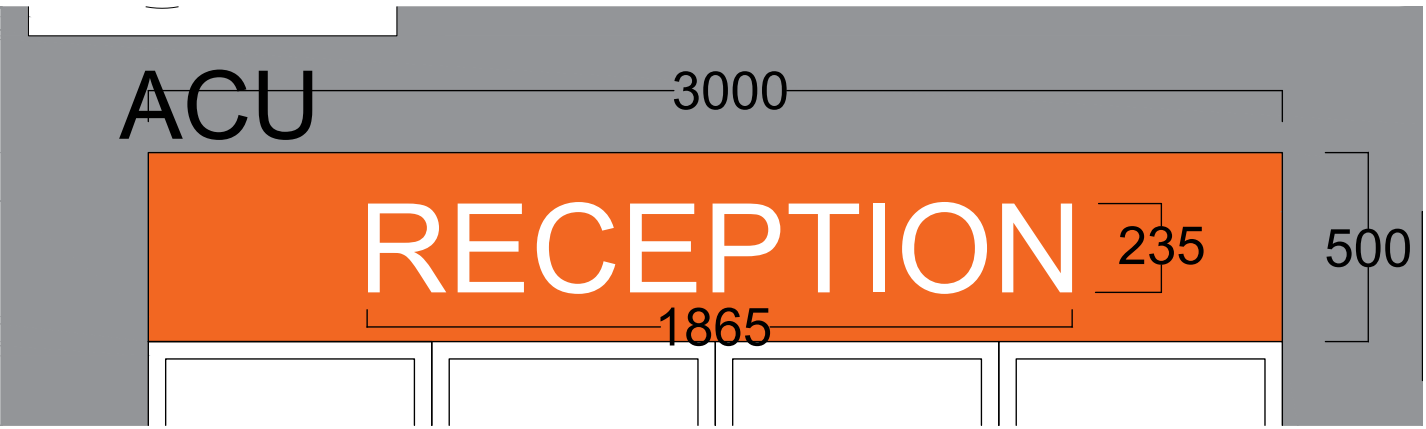


SIGN 06:

ILLUMINATED TRAY PANEL/BOX
TRAY DIMENSIONS: 3000(W)x500(H)x100(D)mm
TEXT DIMENSIONS: 1865(W)x235(H)mm
BASE COLOUR: ORANGE (RAL 2004)
TEXT COLOUR: WHITE (RAL 9010)
ILLUMINATION LEVEL: MAX 300CD/M2. STATIC ILLUMINATION USING WHITE LED MODULES
MATERIALITY: FOLDED 2MM ALUMINIUM PANEL
FIXING: BACKTRAYS SCREW FIXED TO BACKGROUND USING SUITABLE FIXINGS FOR WALL/FASCIA SUBSTRATE

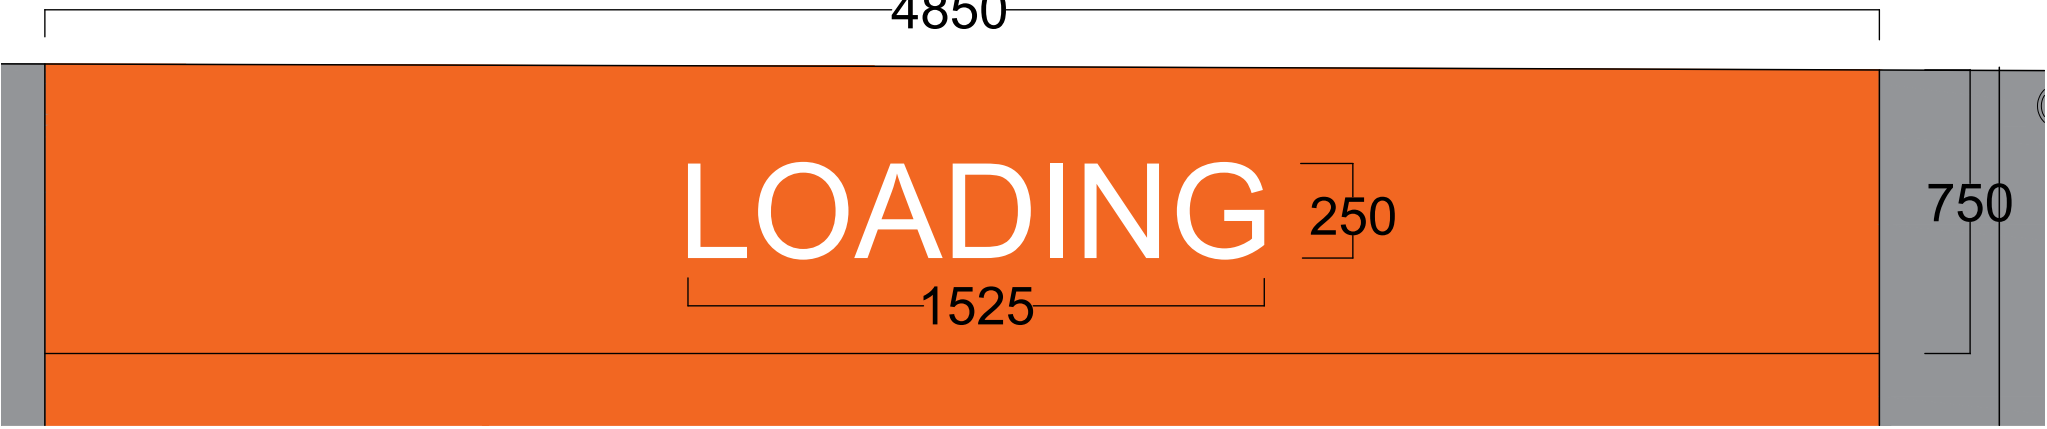


SIGN 07:

ILLUMINATED TRAY PANEL/BOX
TRAY DIMENSIONS: 4850(W)x750(H)x100(D)mm
TEXT DIMENSIONS: 1525(W)x250(H)mm
BASE COLOUR: ORANGE (RAL 2004)
TEXT COLOUR: WHITE (RAL 9010)
ILLUMINATION LEVEL: MAX 300CD/M2. STATIC ILLUMINATION USING WHITE LED MODULES
MATERIALITY: FOLDED 2MM ALUMINIUM PANEL
FIXING: BACKTRAYS SCREW FIXED TO BACKGROUND USING SUITABLE FIXINGS FOR WALL/FASCIA SUBSTRATE

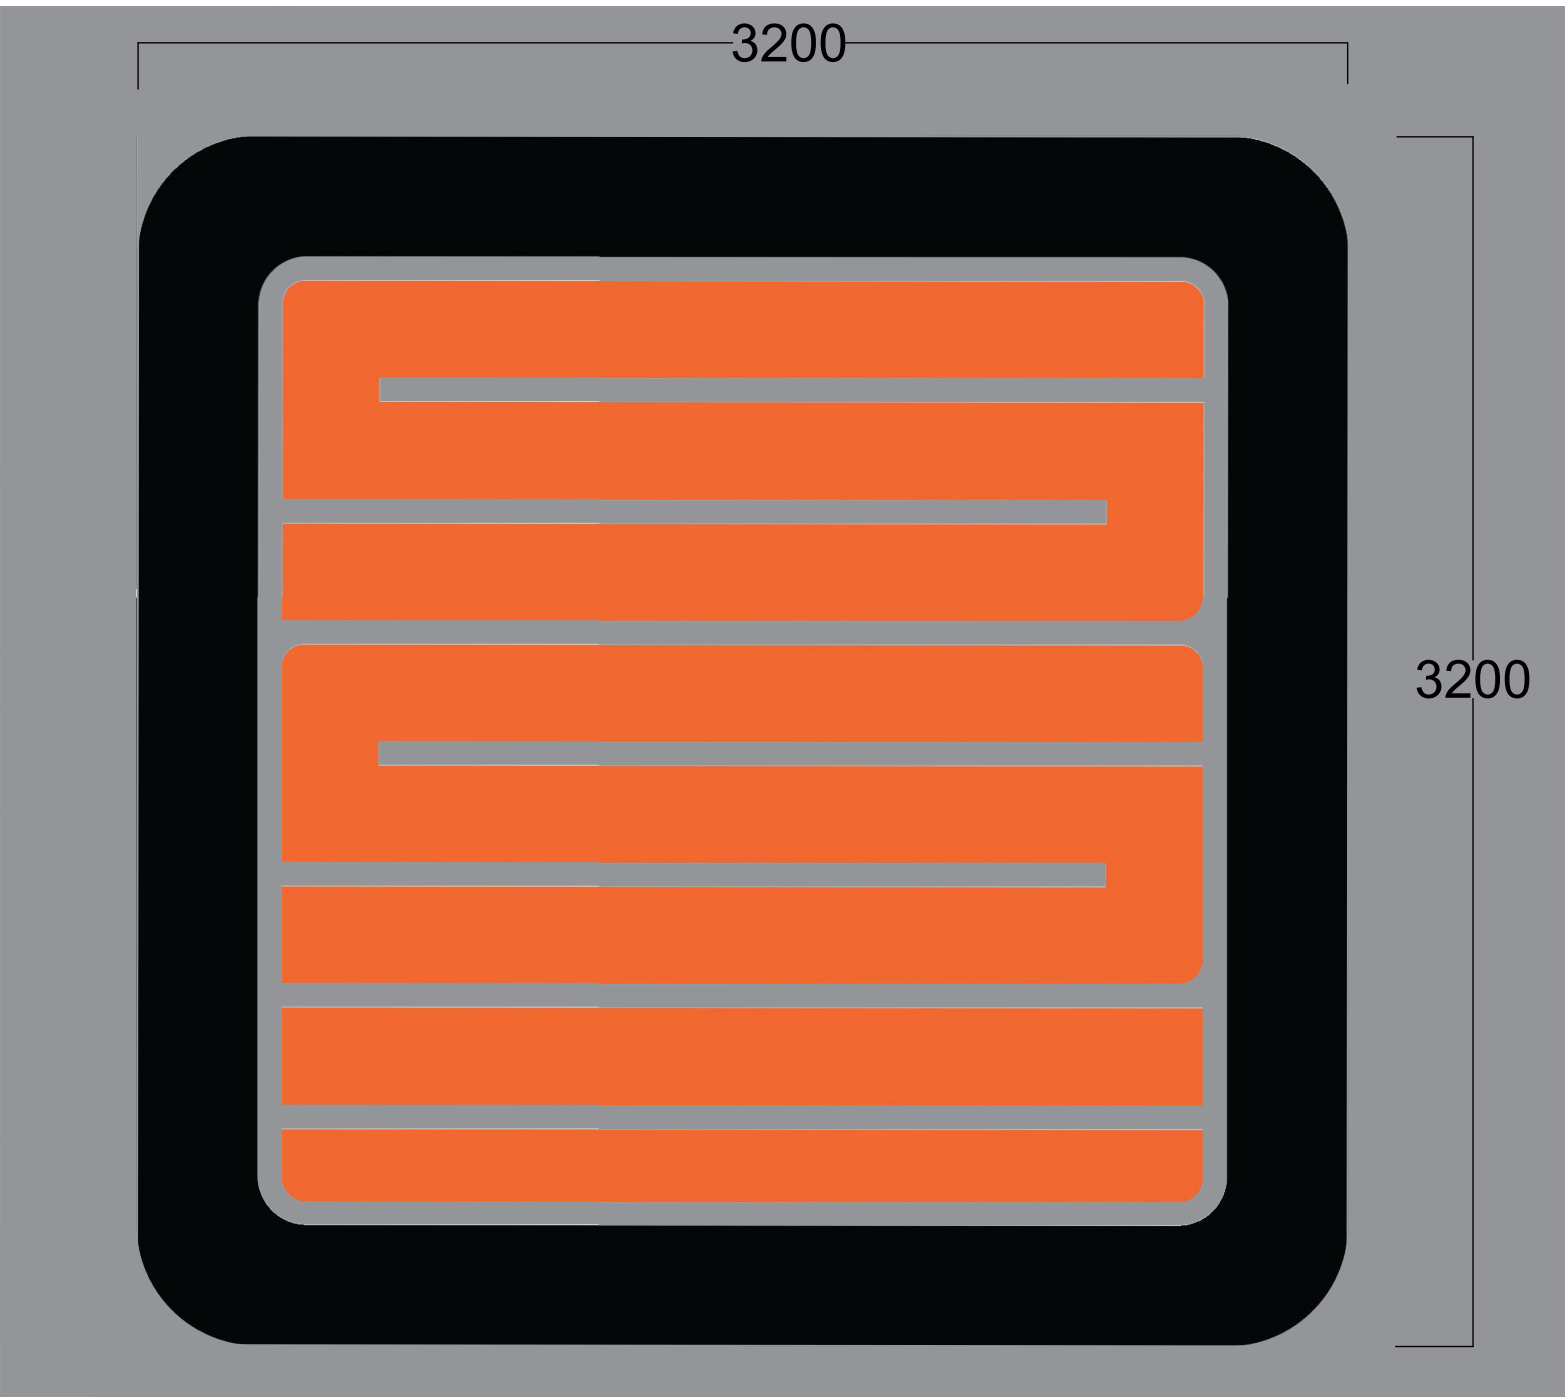


SIGN 08:

VINYL LOGO
DIMENSIONS: 3200(W)x3200(H)x40(D)mm
COLOUR: BLACK (RAL 9005), GREY (RAL 7016) & ORANGE (RAL 2004)
MATERIALITY: POWDERCOATED ALUMINIUM PERIMETER FRAME
FITTED WITH PRINTED & TENSIONS PVC FACE PANEL
FIXING: BACKTRAYS SCREW FIXED TO BACKGROUND USING SUITABLE FIXINGS FOR WALL/FASCIA SUBSTRATE

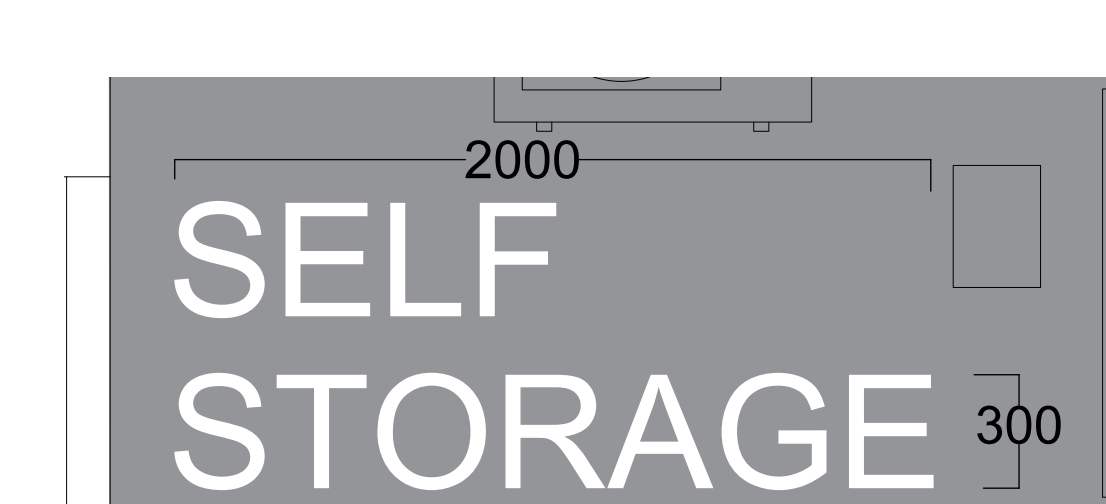

SIGN 09:

STAND OFF LETTERING - "SELF STORAGE"
DIMENSIONS: 2000(W)x300(H)x100(D)mm
STAND OFF DISTANCE: 13mm
COLOUR: WHITE (RAL 9010)
MATERIALITY: ALUMINIUM COMPOSITE
FIXING: FOAMEX SPACER LETTERS COUNTERSUNK SCREW FIXED TO FASCIAS WITH ALUMINIUM COMPOSITE LETTERS BONDED ON TOP TO CONCEAL SCREWS.

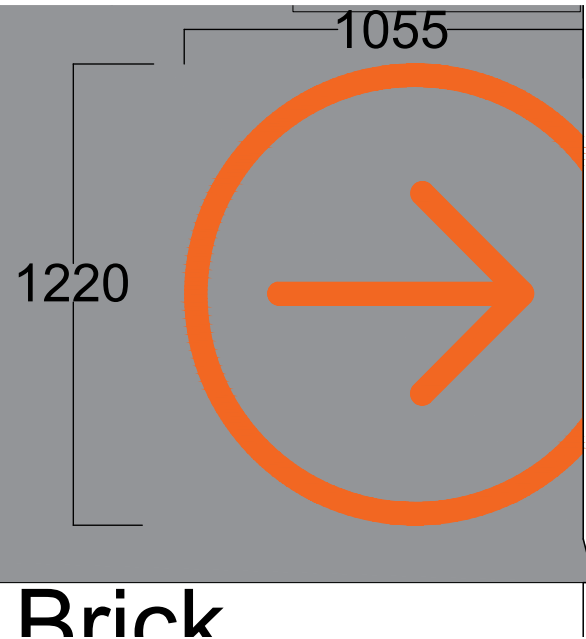

SIGN 10:

PAINTED ARROW IN CUTOFF CIRCLE
DIMENSIONS: 1055(W)x1220(H)mm
COLOUR: ORANGE (RAL 2004)

1:20 @ A1 / 1:40 @ A3 metres12										DMWR Architects DMWR Architects Limited 16-18 Hatton Garden London EC1N 8AT t 0207 870 3779 e mail@dmwr.co.uk www.dmw.co.uk		Client Premier Quilting Project Name Premier Quilting Company Drawing Title Proposed Advertising Signage Details 2/2		Drawing Status Planning Issue Drawing Details SFILES SDATES Drawn By CC Drawn Date 18/12/25 Checked By AB Drawing Number 4431-DMWR-DR-A-PL-0303		North DMWR Job No. 4431 Scale @ A1 1:20 Revision A														
<table><tr><td>Rev</td><td>Date</td><td>Version Description</td><td>Dm</td><td>Chk</td></tr><tr><td>/</td><td>20/03/26</td><td>Planning Issue</td><td>CC</td><td>AB</td></tr><tr><td>A</td><td>20/04/26</td><td>Reduced illumination levels</td><td>CC</td><td>AB</td></tr></table>				Rev	Date	Version Description	Dm	Chk	/	20/03/26	Planning Issue	CC	AB	A	20/04/26	Reduced illumination levels	CC	AB	SAFETY, HEALTH AND ENVIRONMENTAL INFORMATION In addition to the hazards/risks normally associated with the types of work detailed on this drawing, refer to Designers Risk Assessment, note the following : It is assumed that all works will be carried out by a competent contractor working, where appropriate, to an approved method statement FOR PLANNING USE ONLY - NOT FOR CONSTRUCTION Contractors Must Verify All Dimensions On Site Before Starting Work This Drawing Is Copyright											
Rev	Date	Version Description	Dm	Chk																										
/	20/03/26	Planning Issue	CC	AB																										
A	20/04/26	Reduced illumination levels	CC	AB																										