



Cranwood

Biodiversity Verification

April 2026

CONTENTS

1

Executive Summary

3

2

Post-Development Activities & Site Survey

4

2.1

Survey Methodology

4

2.2

Verification of Ecological Measures and Photographic Evidence

4

2.3

Post-Development Ecological Impact Assessment

4

3

Conclusion

5

Appendices

Appendix 1 – Photographic Evidence

Appendix 2 – External Lighting Specification (includes for sensitive lighting)

| Document Control Sheet   |                             |
|---|-----------------------------|
| Report Reference   | CS2050/C/DSP/0124-PJC       |
| Report Revision   | -                           |
| Issue Purpose   | For Planning                |
| Report Prepared For   | Formation Design & Build    |
| Report Author   | Carl Thrower                |
| Approved By   | Ryan Thrower                |
| Reviewed By   | Darren Storey               |
| Date of Issue   | 17 <sup>th</sup> April 2026 |
| Date of Revised Issued   | -                           |
| Disclaimer   |                             |
| <p>The contents of this report are based on drawings, specifications, and information provided, supplemented by assumptions made by NRG to achieve compliance.</p> <p>NRG bears no responsibility to third parties for any use or interpretation of this report. Third parties act on the report's contents at their own risk.</p> <p>The use of this report is exclusively reserved for the named client only, unless accompanied by a signed letter of reliance.</p> |                             |

## 1 Executive Summary

NRG Consulting have been commissioned to provide details of biodiversity verification for the proposed development at **Cranwood, 100 Woodside Avenue, N10**.

The scheme benefits from Planning Permission (Ref: HGY/2021/2727). The description of development is:

*'Demolition of existing building and redevelopment of site to provide 41 new homes (Use Class C3) within 3 buildings ranging from 3 to 6 storeys in height, with associated vehicular access from Woodside Avenue, wheelchair parking, landscaping, refuse/recycling and cycle storage facilities. New stepped access to Parkland Walk from Woodside Avenue.'*

This report has been prepared to discharge **Planning Condition 21(b)**, which states:

*(b) Prior to the occupation of development, photographic evidence and a post-development ecological field survey and impact assessment shall be submitted to and approved by the Local Planning Authority to demonstrate the delivery of the ecological enhancement and protection measures is in accordance with the approved measures and in accordance with CIEEM standards. Development shall accord with the details as approved and retained for the lifetime of the development.'*

### Scope

This report builds upon the details submitted and approved under Planning Condition 21(a) and provides post-construction verification of the ecological enhancement and protection measures delivered on site. The purpose of this report is to confirm, through a post-development ecological field survey, photographic evidence and a qualitative ecological assessment, that the approved measures have been implemented in accordance with the approved drawings, Ecological Management Plan and supporting documentation.

The report is supported by:

- Appendix 1: Photographic Evidence Record of Ecological Measures
- Appendix 2: Approved Lighting Design and Calculations.

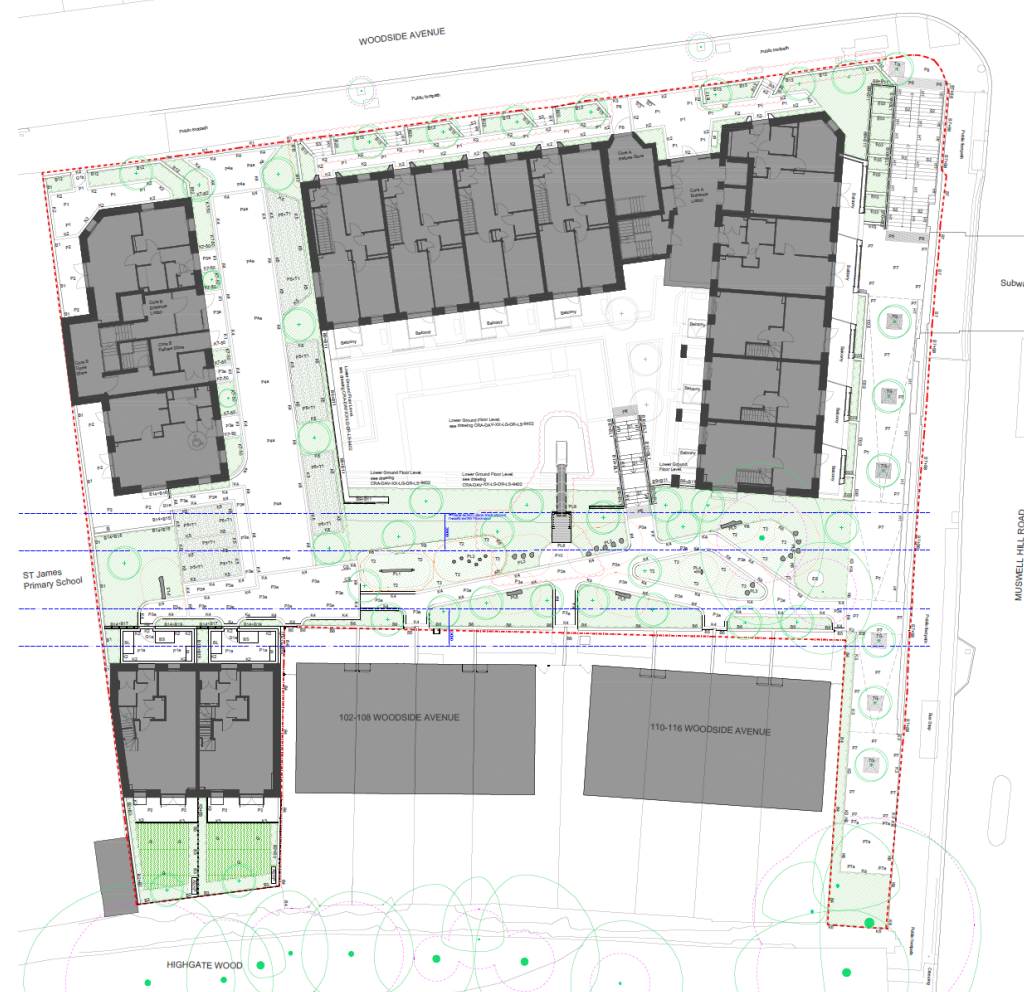


**Figure 1.1: Landscape General Arrangement Plan**

## 2 Post-Development Activities and Site Survey

### 2.1 Survey Methodology

A post-development ecological field survey was undertaken following completion of the development and prior to occupation, in accordance with the requirements of Planning Condition 21(b).

The survey comprised a targeted ecological walkover inspection to verify:

- The presence and distribution of ecological enhancement measures.
- Compliance with approved specifications and locations.
- The condition and early-stage establishment of planting and habitats.
- The integration of ecological features within the completed development.

The site visit was undertaken on 18th March 2026 under suitable conditions for ecological inspection. The survey was carried out by an experienced surveyor, with findings reviewed by Darren Storey MZool (Hons) MSc MCIEEM.

The assessment was undertaken in accordance with relevant good practice and CIEEM guidance, with a focus on proportionate verification rather than full habitat condition assessment at this early establishment stage.

### 2.2 Verification of Ecological Measures and Photographic Evidence

The survey confirms that the ecological enhancement and protection measures approved under Condition 21(a) have been implemented in accordance with the approved drawings, landscape strategy and Ecological Management Plan.

Verification is supported by a comprehensive photographic record included within Appendix 1, which demonstrates the delivery of the following measures across the site:

- Woodland planting, including tree planting and understorey planting across northern, eastern, southern and central areas.

- Native and ornamental shrub planting, including boundary hedgerows.
- Retained trees and associated protection and integration within the completed layout.
- Rain gardens / bioretention planting associated with SuDS features.
- Integrated bat boxes and mounted bat roost features.
- Bird boxes (integrated and mounted).
- Hedgehog habitat features (including purpose-built boxes).
- Invertebrate habitat features, including bee hotels / insect boxes.
- External lighting installations in proximity to ecological features.

The photographic evidence demonstrates that these measures have been implemented across multiple locations within the site, are appropriately distributed, and are consistent with the approved scheme.

At the time of survey, soft landscaping and planting were observed to be in an early stage of establishment, which is typical for newly completed developments and does not affect compliance with the approved ecological strategy:

### 2.3 Post-Development Ecological Impact Assessment

The post-development ecological survey identified no unforeseen or adverse ecological impacts arising from the construction or completion of the development.

All ecological features and habitats were present and functioning in accordance with their intended purpose at this stage of establishment. The delivery of woodland planting, shrub planting and habitat features provides a clear enhancement over the pre-development baseline and contributes positively to biodiversity value on site.

Ecological connectivity has been maintained and enhanced through the distribution of planting and habitat features across the site, including boundary planting and green corridors associated with landscaped areas.

Minor variations in planting condition and coverage were observed, which are attributable to seasonal timing and early establishment. These are not considered ecologically significant and would be expected to improve through the ongoing landscape maintenance and management regime secured under the approved scheme.

## 2.4 Lighting

External lighting has been implemented in accordance with the approved lighting strategy secured under Planning Condition 8.

The lighting design, included at Appendix 2, confirms:

- The use of controlled LED luminaires with defined light distribution.
- Column heights and locations designed to minimise unnecessary light spill.
- Compliance with BS 5489-1:2020 lighting requirements.
- Achieved illuminance levels within the designed parameters (for example, average illuminance levels ranging between approximately 15–21 lux across assessment grids).

The lighting layout plan demonstrates that luminaires are positioned to provide safe illumination of pedestrian routes while avoiding excessive spill into landscaped and ecological areas.

The site inspection confirmed that lighting has been installed in accordance with the approved design, with no evidence of inappropriate glare, overspill or illumination of sensitive ecological features such as bat roosting locations or habitat areas.

Overall, the lighting strategy is considered to be appropriate, proportionate and compliant with the ecological requirements of the development.

## 3 Conclusion

This report has been prepared to discharge Planning Condition 21(b) for the proposed development at **Cranwood, 100 Woodside Avenue, N10**.

The post-development ecological field survey and photographic verification confirm that the ecological enhancement and protection measures approved under Condition 21(a) have been implemented in accordance with the approved drawings, specifications and supporting documentation.


The assessment demonstrates that:

- Ecological enhancement measures have been delivered across the site in accordance with the approved scheme.
- Habitats and ecological features are present and functioning as intended at this stage of establishment.
- Sensitive lighting measures have been implemented in accordance with the approved strategy.
- No unforeseen adverse ecological impacts have arisen as a result of the development.

The development delivers a clear improvement in ecological value through the provision of planting, habitat features and integrated biodiversity measures, contributing positively to biodiversity and ecological connectivity within the site.

No departures from the approved scheme have been identified that would undermine the ecological objectives secured through the planning process.

On this basis, it is confirmed that the requirements of Planning Condition 21(b) have been satisfied, and it is therefore considered that the condition can be discharged by the Local Planning Authority.

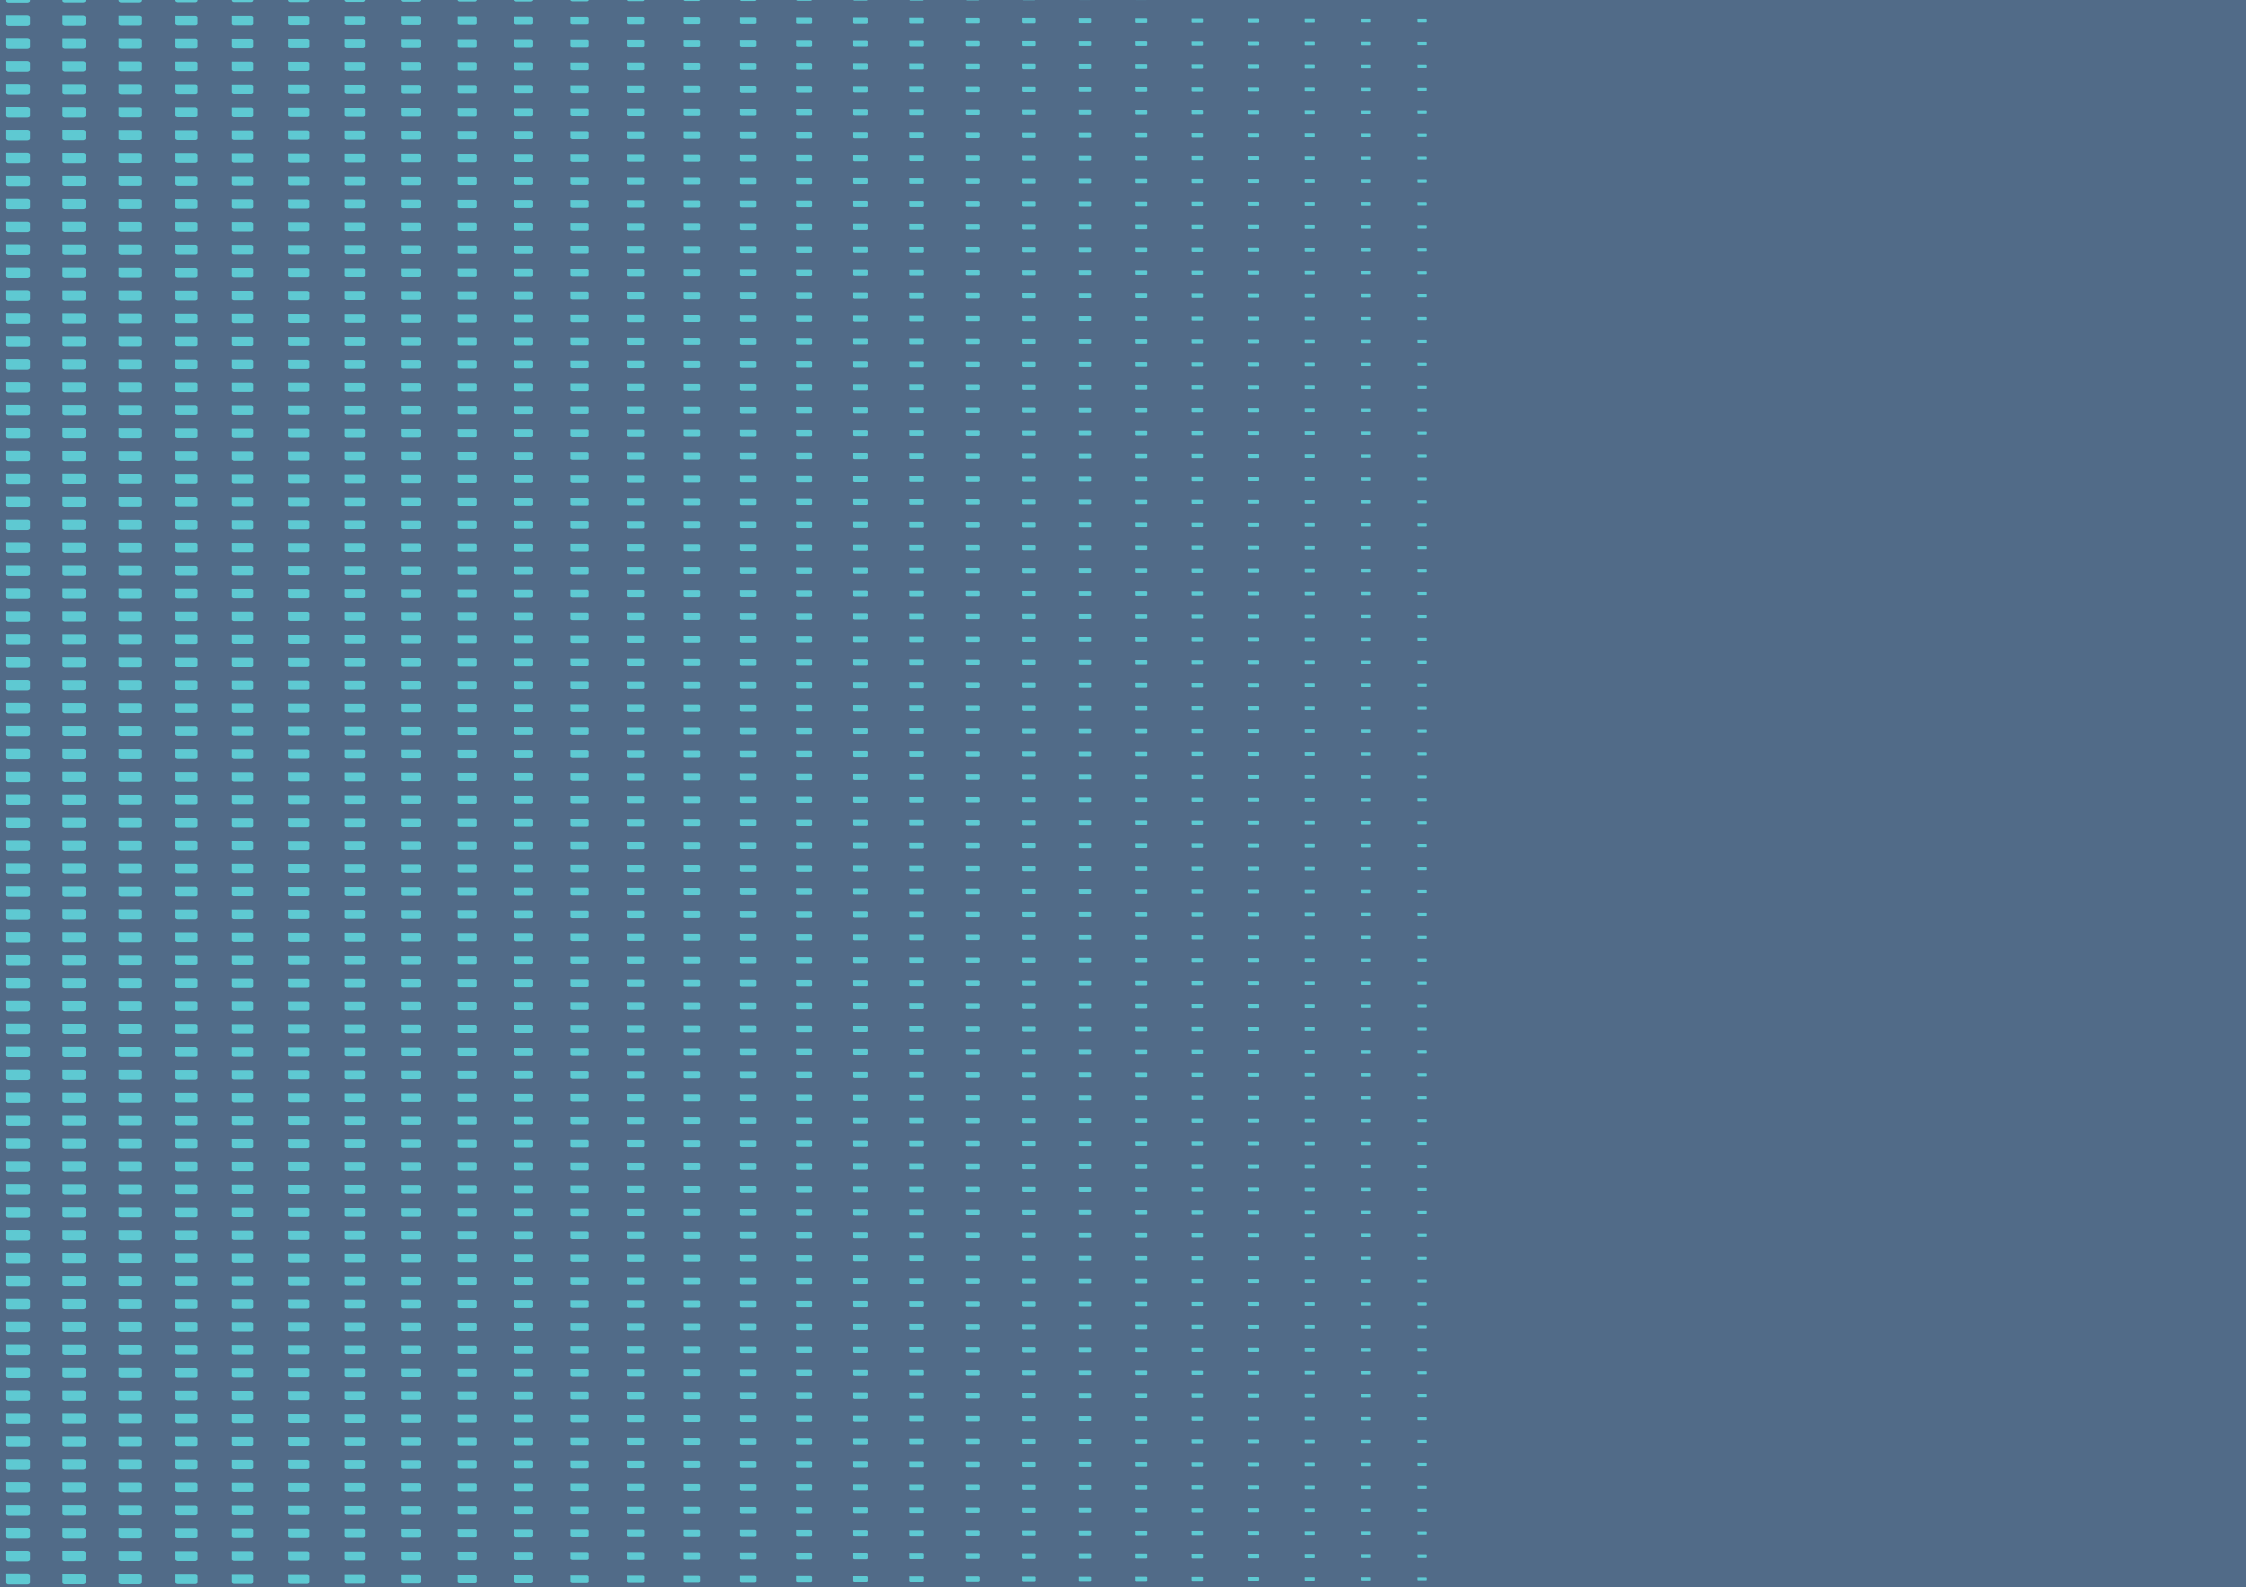

# Appendix 1



| Ecological Enhancement Measure                                               | Photographic Evidence                                                               | Compliant with Approved Measures |
|------------------------------------------------------------------------------|-------------------------------------------------------------------------------------|----------------------------------|
| Woodland planting (trees and understorey planting along northern boundaries) |   | Yes                              |
| Woodland planting (trees and understorey planting along northern boundaries) |  | Yes                              |
| Table: Post-Development Verification of Ecological Enhancement Measures      |                                                                                     |                                  |

| Ecological Enhancement Measure                                              | Photographic Evidence                                                               | Compliant with Approved Measures |
|-----------------------------------------------------------------------------|-------------------------------------------------------------------------------------|----------------------------------|
| Woodland planting (trees and understorey planting along eastern boundaries) |   | Yes                              |
| Woodland planting (trees and understorey planting along eastern boundaries) |  | Yes                              |
| Table: Post-Development Verification of Ecological Enhancement Measures     |                                                                                     |                                  |

| Ecological Enhancement Measure                                  | Photographic Evidence                                                               | Compliant with Approved Measures |
|-----------------------------------------------------------------|-------------------------------------------------------------------------------------|----------------------------------|
| Woodland planting (trees and understorey planting central area) |   | Yes                              |
| Woodland planting (trees and understorey planting central area) |  | Yes                              |

Table: Post-Development Verification of Ecological Enhancement Measures

| Ecological Enhancement Measure                                          | Photographic Evidence                                                               | Compliant with Approved Measures |
|-------------------------------------------------------------------------|-------------------------------------------------------------------------------------|----------------------------------|
| Woodland planting (trees and understorey planting central area)         |   | Yes                              |
| Woodland planting (trees and understorey planting central area)         |  | Yes                              |
| Table: Post-Development Verification of Ecological Enhancement Measures |                                                                                     |                                  |

| Ecological Enhancement Measure                                                 | Photographic Evidence                                                               | Compliant with Approved Measures |
|--------------------------------------------------------------------------------|-------------------------------------------------------------------------------------|----------------------------------|
| Woodland planting (trees and understorey planting along southern boundaries)   |   | Yes                              |
| Woodland planting (trees and understorey planting along southern boundaries)   |  | Yes                              |
| <b>Table:</b> Post-Development Verification of Ecological Enhancement Measures |                                                                                     |                                  |

| Ecological Enhancement Measure                                                     | Photographic Evidence   | Compliant with Approved Measures |
|------------------------------------------------------------------------------------|---|----------------------------------|
| Newly planted native and ornamental shrub planting (hedgerows / boundary planting) |  A photograph showing a row of newly planted shrubs along a red brick wall. The ground is bare soil, and a brick path runs alongside the wall.                              | Yes                              |
| Retained trees (including condition and protection outcomes where applicable)      |  A photograph of a large, mature tree with green leaves. A black protective sleeve is visible around the trunk. A brick structure and a white fence are in the background. | Yes                              |

Table: Post-Development Verification of Ecological Enhancement Measures

| Ecological Enhancement Measure                     | Photographic Evidence                                                               | Compliant with Approved Measures |
|----------------------------------------------------|-------------------------------------------------------------------------------------|----------------------------------|
| Rain garden / bioretention planting (SuDS feature) |   | Yes                              |
| Bird boxes (tree mounted)                          |  | Yes                              |

**Table:** Post-Development Verification of Ecological Enhancement Measures

| Ecological Enhancement Measure        | Photographic Evidence                                                               | Compliant with Approved Measures |
|---------------------------------------|-------------------------------------------------------------------------------------|----------------------------------|
| Bat boxes and integrated bat features |   | Yes                              |
| Bat boxes and integrated bat features |  | Yes                              |

**Table:** Post-Development Verification of Ecological Enhancement Measures

| Ecological Enhancement Measure | Photographic Evidence                                                               | Compliant with Approved Measures |
|--------------------------------|-------------------------------------------------------------------------------------|----------------------------------|
| Bird boxes                     |   | Yes                              |
| Hedgehog box                   |  | Yes                              |

**Table:** Post-Development Verification of Ecological Enhancement Measures

| Ecological Enhancement Measure                                    | Photographic Evidence                                                               | Compliant with Approved Measures |
|-------------------------------------------------------------------|-------------------------------------------------------------------------------------|----------------------------------|
| Sensitive lighting implementation adjacent to ecological features |   | Yes                              |
| Bee hotels / insect boxes (pollinator habitat features)           |  | Yes                              |

**Table:** Post-Development Verification of Ecological Enhancement Measures



# Appendix 2



**DATE:** 10 September 2025  
**DESIGNER:** James Molloy BEng AMILP  
**PROJECT No:** PL2504  
**PROJECT NAME:** Formation Design & Build Ltd Cranwood



LOCATION: Formation Design & Build Ltd. Cranwood

DOCUMENT NO.: PL2504-MCE-HLG-SWI-EO-CA-00001  
Proposed Lighting Calculation in accordance with the requirements of BS 5489-1:2020,

P1 Required Levels : Eav = 15.00 to 22.50, Emin = 3.00

Acheived Levels:

Grid1: Eav = 18.38, Emin = 6.15, Grid2: Eav = 20.87, Emin = 9.20,  
Grid3: Eav = 15.86, Emin = 6.30, Grid4: Eav = 15.93, Emin = 2.84,

Design reviewed by Kevin Cleary FILP.

## **Outdoor Lighting Report**

**Designed By:** James Molloy AMILP

**Checked By:** Kevin Cleary FILP

**PREPARED BY:** Molloy Consulting Engineers  
Cahercalla Road,  
Ennis, Co. Clare.  
Phone: +353 65 689 1950  
Mobile: +353 86 315 2764  
james@molloyconsulting.ie

## Layout Report

### General Data

Dimensions in Metres Angles in Degrees

### Calculation Grids

| ID | Grid Name | X         | Y         | X' Length | Y' Length | X' Spacing | Y' Spacing |
|----|-----------|-----------|-----------|-----------|-----------|------------|------------|
| 1  | Grid 1    | 528394.88 | 189132.01 | 21.00     | 39.12     | 1.50       | 1.50       |
| 2  | Grid 2    | 528414.52 | 189145.92 | 14.89     | 40.41     | 1.49       | 1.50       |
| 3  | Grid 3    | 528451.37 | 189109.82 | 13.46     | 71.79     | 1.50       | 1.50       |
| 4  | Grid 4    | 528410.62 | 189162.76 | 20.61     | 31.23     | 1.47       | 1.49       |

### Luminaires

#### Luminaire A Data

|                      |                                                                            |
|----------------------|----------------------------------------------------------------------------|
| Supplier             |                                                                            |
| Type                 | AXIA 2.2 5233 Integrated lenses 32 OSLO N SQUARE GIANT LED@30              |
| Lamp(s)              | 32 OSLO SQUARE GIANT@300mA WW 730 230V 00-70-393                           |
| LampFlux(klm)/Colour | 4.79 WW 3000K/70                                                           |
| File Name            | AXIA 2.2 5233 32 OSLO SQUARE GIANT Drv 300mA WW 730 30W 442032 Integrat... |
| Maintenance Factor   | 0.76                                                                       |
| Lum. Int. Class      | G3                                                                         |
| No. in Project       | 12                                                                         |

#### Luminaire D Data

|                      |                                                                           |
|----------------------|---------------------------------------------------------------------------|
| Supplier             | Urbis Schreder                                                            |
| Type                 | NEOS 1 LED 5102 Flat glass 24 XP-G3@ 500mA NW 740 230V 3318               |
| Lamp(s)              | 24 XP-G3@500mA NW 740 230V                                                |
| LampFlux(klm)/Colour | 4.85 NW 4000K/70                                                          |
| File Name            | NEOS 1 LED 5102 24 XP-G3 500mA NW 740 37.6W 331842 Flat glass 230V TF.Idt |
| Maintenance Factor   | 0.80                                                                      |
| Lum. Int. Class      | G2                                                                        |
| No. in Project       | 2                                                                         |



### Layout

| ID /Mast | Type | X         | Y         | Height | Angle  | Tilt | Cant | Out-reach | Target X | Target Y | Target Z |
|----------|------|-----------|-----------|--------|--------|------|------|-----------|----------|----------|----------|
| 1/1      | A    | 528437.84 | 189138.89 | 6.00   | 275.00 | 0.00 | 0.00 | 0.75      |          |          |          |
| 2/1      | A    | 528437.84 | 189138.89 | 6.00   | 95.00  | 0.00 | 0.00 | 0.75      |          |          |          |
| 3        | A    | 528410.76 | 189166.17 | 6.00   | 192.00 | 0.00 | 0.00 | 0.49      |          |          |          |
| 4        | A    | 528410.69 | 189150.37 | 6.00   | 191.00 | 0.00 | 0.00 | 0.49      |          |          |          |
| 5        | A    | 528400.09 | 189140.55 | 6.00   | 11.00  | 0.00 | 0.00 | 0.49      |          |          |          |
| 6        | A    | 528416.15 | 189135.27 | 6.00   | 91.00  | 0.00 | 0.00 | 0.49      |          |          |          |
| 7        | A    | 528423.88 | 189153.16 | 6.00   | 274.00 | 0.00 | 0.00 | 0.49      |          |          |          |
| 8        | A    | 528437.84 | 189154.17 | 6.00   | 191.00 | 0.00 | 0.00 | 0.49      |          |          |          |
| 9        | A    | 528457.91 | 189179.76 | 6.00   | 330.00 | 0.00 | 0.00 | 0.49      |          |          |          |
| 11       | A    | 528454.06 | 189122.97 | 6.00   | 357.00 | 0.00 | 0.00 | 0.49      |          |          |          |
| 12       | A    | 528454.49 | 189144.17 | 6.00   | 355.00 | 0.00 | 0.00 | 0.49      |          |          |          |
| 13       | A    | 528455.80 | 189160.38 | 6.00   | 355.90 | 0.00 | 0.00 | 0.49      |          |          |          |
| 13       | D    | 528423.56 | 189178.62 | 8.00   | 100.00 | 0.00 | 0.00 | 0.50      |          |          |          |
| 14       | D    | 528454.52 | 189182.65 | 8.00   | 100.00 | 0.00 | 0.00 | 0.50      |          |          |          |

## Horizontal Illuminance (lux)

Grid 1




### Results

|           |       |
|-----------|-------|
| Eav       | 18.38 |
| Emin      | 6.15  |
| Emax      | 27.53 |
| Emin/Emax | 0.22  |
| Emin/Eav  | 0.33  |
|           |       |

## Horizontal Illuminance (lux)

Grid 2

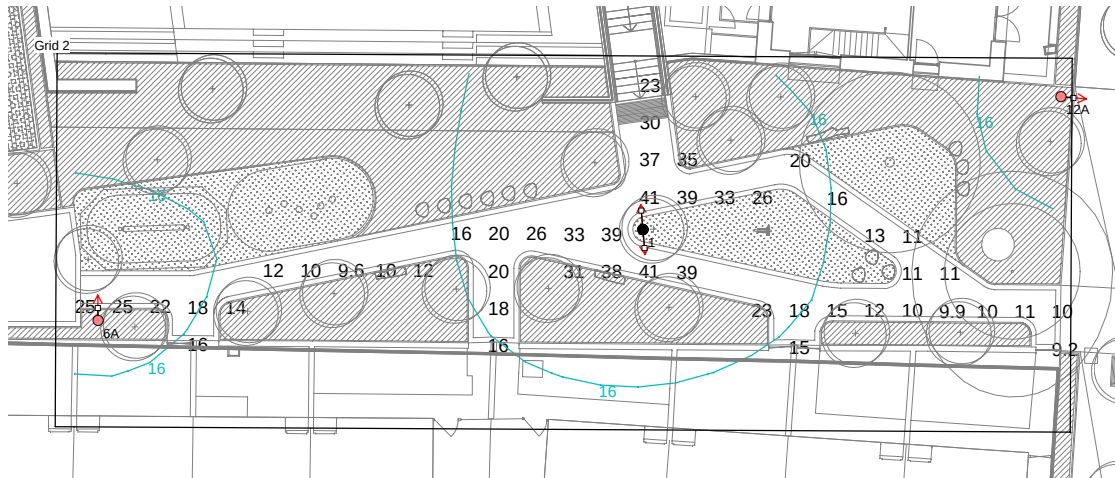


### Results

|           |       |
|-----------|-------|
| Eav       | 20.87 |
| Emin      | 9.20  |
| Emax      | 41.28 |
| Emin/Emax | 0.22  |
| Emin/Eav  | 0.44  |
|           |       |

### Horizontal Illuminance (lux)

Grid 3

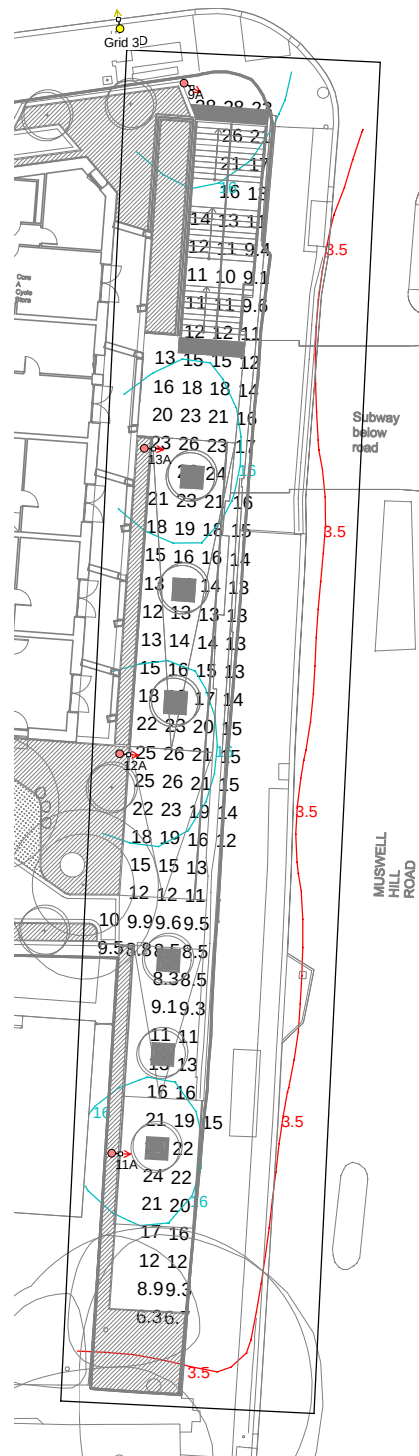

## Results

|           |       |
|-----------|-------|
| Eav       | 15.86 |
| Emin      | 6.30  |
| Emax      | 28.31 |
| Emin/Emax | 0.22  |
| Emin/Eav  | 0.40  |
|           |       |



## Horizontal Illuminance (lux)

Grid 4



### Results

|           |       |
|-----------|-------|
| Eav       | 15.93 |
| Emin      | 2.84  |
| Emax      | 26.34 |
| Emin/Emax | 0.11  |
| Emin/Eav  | 0.20  |
|           |       |

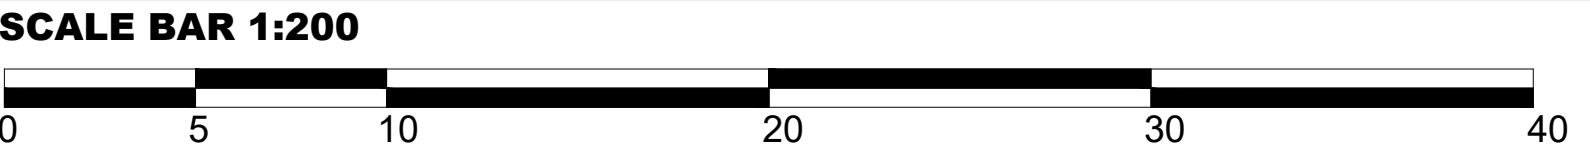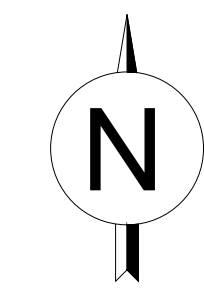

© THIS DRAWING IS THE COPYRIGHT OF MOLLOY CONSULTING ENGINEERS LTD.  
It shall not be used or reproduced in any way without their prior written consent.

|      |              |      |            |
|------|--------------|------|------------|
| P06  | SIXTH ISSUE  | JM   | 10/09/2025 |
| P05  | FIFTH ISSUE  | JM   | 31/08/2025 |
| P04  | FOURTH ISSUE | JM   | 23/08/2025 |
| P03  | THIRD ISSUE  | JM   | 11/08/2025 |
| P02  | SECOND ISSUE | JM   | 12/05/2025 |
| P01  | FIRST ISSUE  | JM   | 07/03/2025 |
| Rev. | DESCRIPTION  | DRWN | DATE       |

|           |                        |
|-----------|------------------------|
| STAGE:    | P06                    |
| DATE:     | 10/09/2025             |
| SCALE(S): | 1:200---A1             |
| DRAWN:    | James Molloy AMLP      |
| CHECKED:  | Kevill Cleary FILP     |
| TITLE:    | Public Lighting Layout |

MOLLOY CONSULTING ENGINEERS  
Cahercalla Road,  
Ennis,  
Co.Clare.  
Tel: 065-6891950. Mob: 086-3152764. Email: info@molloyc consulting.ie

CLIENT :  
 formation  
DESIGN AND BUILD

PROJECT :  
Formation Design & Build Ltd.  
Cranwood

DWG NO :  
PL2504-MEC-HLG-SWI-EO-DR-00001

- KEYS:**
- EXISTING LIGHTING UNIT TO BE REMAIN INSITU.
  - PROPOSED 6 METER NOMINAL HEIGHT STEPPED TUBULAR LIGHTING COLUMN WITH A PLANTED BASE, FINISHED IN RAL9005 BLACK AND FITTED WITH A POST TOP MOUNTED (0° TILT) URBIS SCHREDER AXIA 2.2 5233\_32 OSLO SQUARE GIANT 300mA WW 730 30W 442032 LED LUMINAIRE WITH A 4.79KLM OUTPUT AND G3 GLARE RATED FITTED WITH 7 PIN NEMA SOCKET TO BE CONTROLLED BY EXTERNAL OWL LET 4G NOD CONTROL UNIT. NEW DNO SUPPLY REQUIRED AND TO BE FITTED WITH A CHARLES ENDIRECT SECONDARY DOUBLE POLE SINGLE FUSE ISOLATOR. (QTY. - 10)
  - PROPOSED 6 METER NOMINAL HEIGHT STEPPED TUBULAR LIGHTING COLUMN WITH A PLANTED BASE, FINISHED IN RAL9005 BLACK AND FITTED WITH A TWIN ARM STUB BRACKET (0.25m) MOUNTED (0° TILT) AND URBIS SCHREDER AXIA 2.2 5233\_32 OSLO SQUARE GIANT 300mA WW 730 30W 442032 LED LUMINAIRE WITH A 4.79KLM OUTPUT AND G3 GLARE RATED FITTED WITH 7 PIN NEMA SOCKET TO BE CONTROLLED BY EXTERNAL OWL LET 4G NOD CONTROL UNIT. NEW DNO SUPPLY REQUIRED AND TO BE FITTED WITH A CHARLES ENDIRECT SECONDARY DOUBLE POLE SINGLE FUSE ISOLATOR. (QTY. - 01)
  - SITE BOUNDARY.
  - LCxx REPRESENTS PROPOSED LIGHTING UNIT REFERENCE NUMBER.
  - DNO DISTRIBUTION NETWORK OPERATOR.
  - 1.0 LUX CONTOURS.
  - 5.0 LUX CONTOURS.
  - 10 LUX CONTOURS.
  - 15 LUX CONTOURS.

- NOTES:**
- DO NOT SCALE FROM THIS DRAWING.
  - DRAWING TO BE PRINTED IN COLOR TO ENABLE CORRECT REPRESENTATION OF LIGHTING SYMBOLS.
  - THIS DRAWING SHALL BE READ IN CONJUNCTION WITH:
    - PL2504-MEC-HLG-SWI-EO-CA-00001.
    - HOMES FOR HARINGEY ESTATE LIGHTING SPECIFICATION.
  - EQUIPMENT NUMBERS ARE SHOWN FOR DESIGN PURPOSE ONLY. MAINTENANCE NUMBERS TO BE CONFIRMED WHEN AGREED WITH THE MAINTENANCE AUTHORITY.
  - THIS DESIGN HAS BEEN UNDERTAKEN IN THE ABSENCE OF THE EXISTING LIGHTING INFRASTRUCTURE ASSET DATA.
  - THE CONTRACTOR SHALL REFER TO ALL STATUTORY UNDERTAKER UNDERGROUND SERVICE DRAWINGS PRIOR TO COMMISSIONING OF WORK AT SITE AND SHALL UTILIZE UNDERGROUND SERVICE LOCATING TOOLS PRIOR TO CARRYING OUT EXCAVATIONS.
  - ALL NEWLY PROPOSED LUMINAIRES SHALL BE SUPPLIED WITH SUITABLE LANYARDS / SAFETY CABLES PROVIDED BY LUMINAIRE MANUFACTURER.
  - LUMINAIRE DATA UTILISED ON THIS SCHEME HAS BEEN BASED ON MANUFACTURER'S DATA AT THE TIME OF DESIGN.
  - A MINIMUM CLEARANCE OF 0.5M TO BE MAINTAINED BETWEEN THE EDGE OF THE EMBANKMENT AND BACK OF COLUMN.
  - ROAD LIGHTING COLUMNS SHALL BE SITED AT THE BACK OF THE VERGE UNLESS STATED OTHERWISE.
  - ANY DISCREPANCIES, ERRORS OR OMISSIONS TO BE BROUGHT TO THE ATTENTION OF THE DESIGNER.
  - COLUMNS WITH NO VEHICULAR ACCESS SHALL BE ABACUS RAISE AND LOWER COLUMNS WITH ACCESS DOOR.
  - ALL COLUMNS & LANTERNS TO BE PAINTED RAL9005.

- HEALTH AND SAFETY SYMBOLS**
- INDICATES A RESIDUAL RISK REQUIRING A COMPULSORY ACTION
  - INDICATES A RESIDUAL RISK FOR INFORMATION
  - INDICATES A RESIDUAL RISK REQUIRING A PROHIBITIVE ACTION
  - INDICATES A RESIDUAL RISK AS A WARNING