Pencil and Brick

6 Links Yard, 29a Spelman Street, E1 5LX
studio@pencilandbrick.co.uk

Client
Kahori

Site
1a Victoria Road, N22 7XA, Haringey, London

Drawing Title
Rear Elevation

Drawing No.	Date
161-EaP-302	21/04/2026

Scale	Revision
1:100 @ A3	

Status
Planning

Rev	Date	Detail

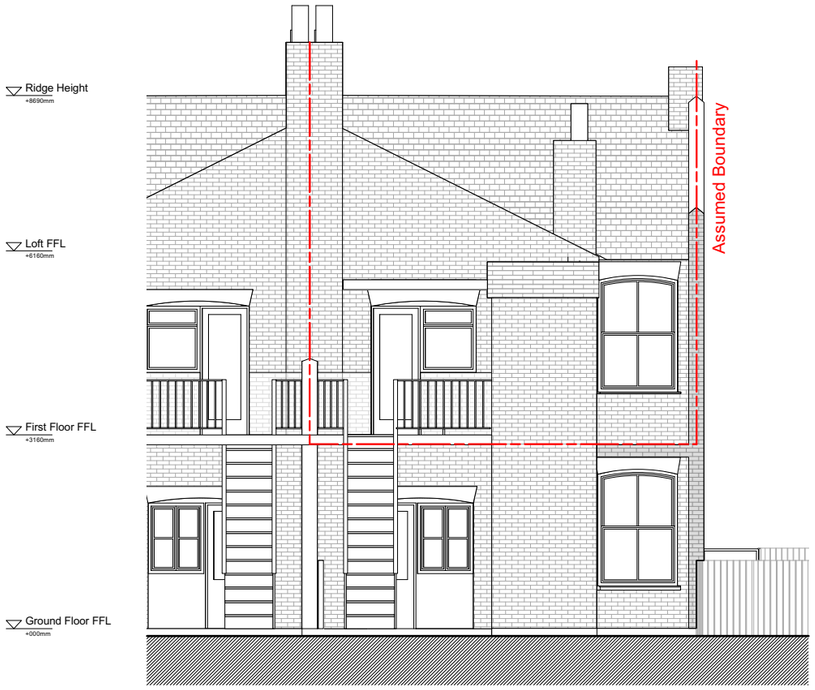

1 Existing Rear Elevation
Scale: 1:100

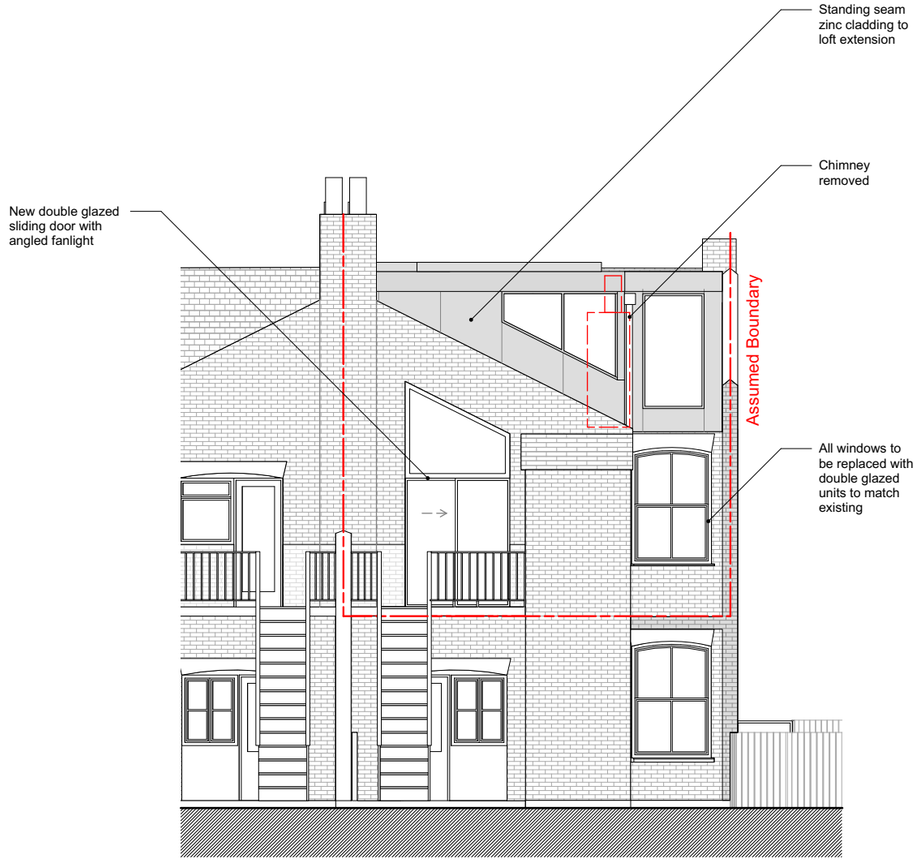

2 Proposed First Floor
Scale: 1:100

Rear Elevation
Scale 1:100 @A3

0 2 4 6 8 10m

All dimensions in millimetres unless otherwise indicated. Drawing is issued for information purposes only. All dimensions to be verified on site prior to commencement of any work or the production of any shop drawing. All discrepancies to be reported to Pencil and Brick immediately. This drawing is to be read with all consultants drawings and any other related information.

©Pencil and Brick Architects Ltd. All rights reserved.