Location Plan

1:1250

25m 0 25m 50m 75m 100m 125m

Written dimensions to be taken in preferences to scaled dimensions. The Contractor is responsible for checking all dimensions before work starts.

All work is to be carried out to the requirements, and to the satisfaction of the Local Authority.

These drawings are for planning purposes only.

WEA PLANNING

queries@weaplanning.co.uk
T : 020 7993 2075
www.weaplanning.co.uk

REV	DESCRIPTION	BY	DATE

Client :
KidzKabin
Pembroke Studios

Project :
7A Coppetts Road,
Muswell Hill, N10 1NN

Title :
Location Plan

SCALE AT A3:	DATE:	DRAWN:	CHECKED:
1:1250	March 2026	A.L.	

DRAWING NO.	REVISION:
CR01	

THIS DRAWING IS SUBJECT TO COPYRIGHT DO NOT REPRODUCE THIS DRAWING

Block Plan

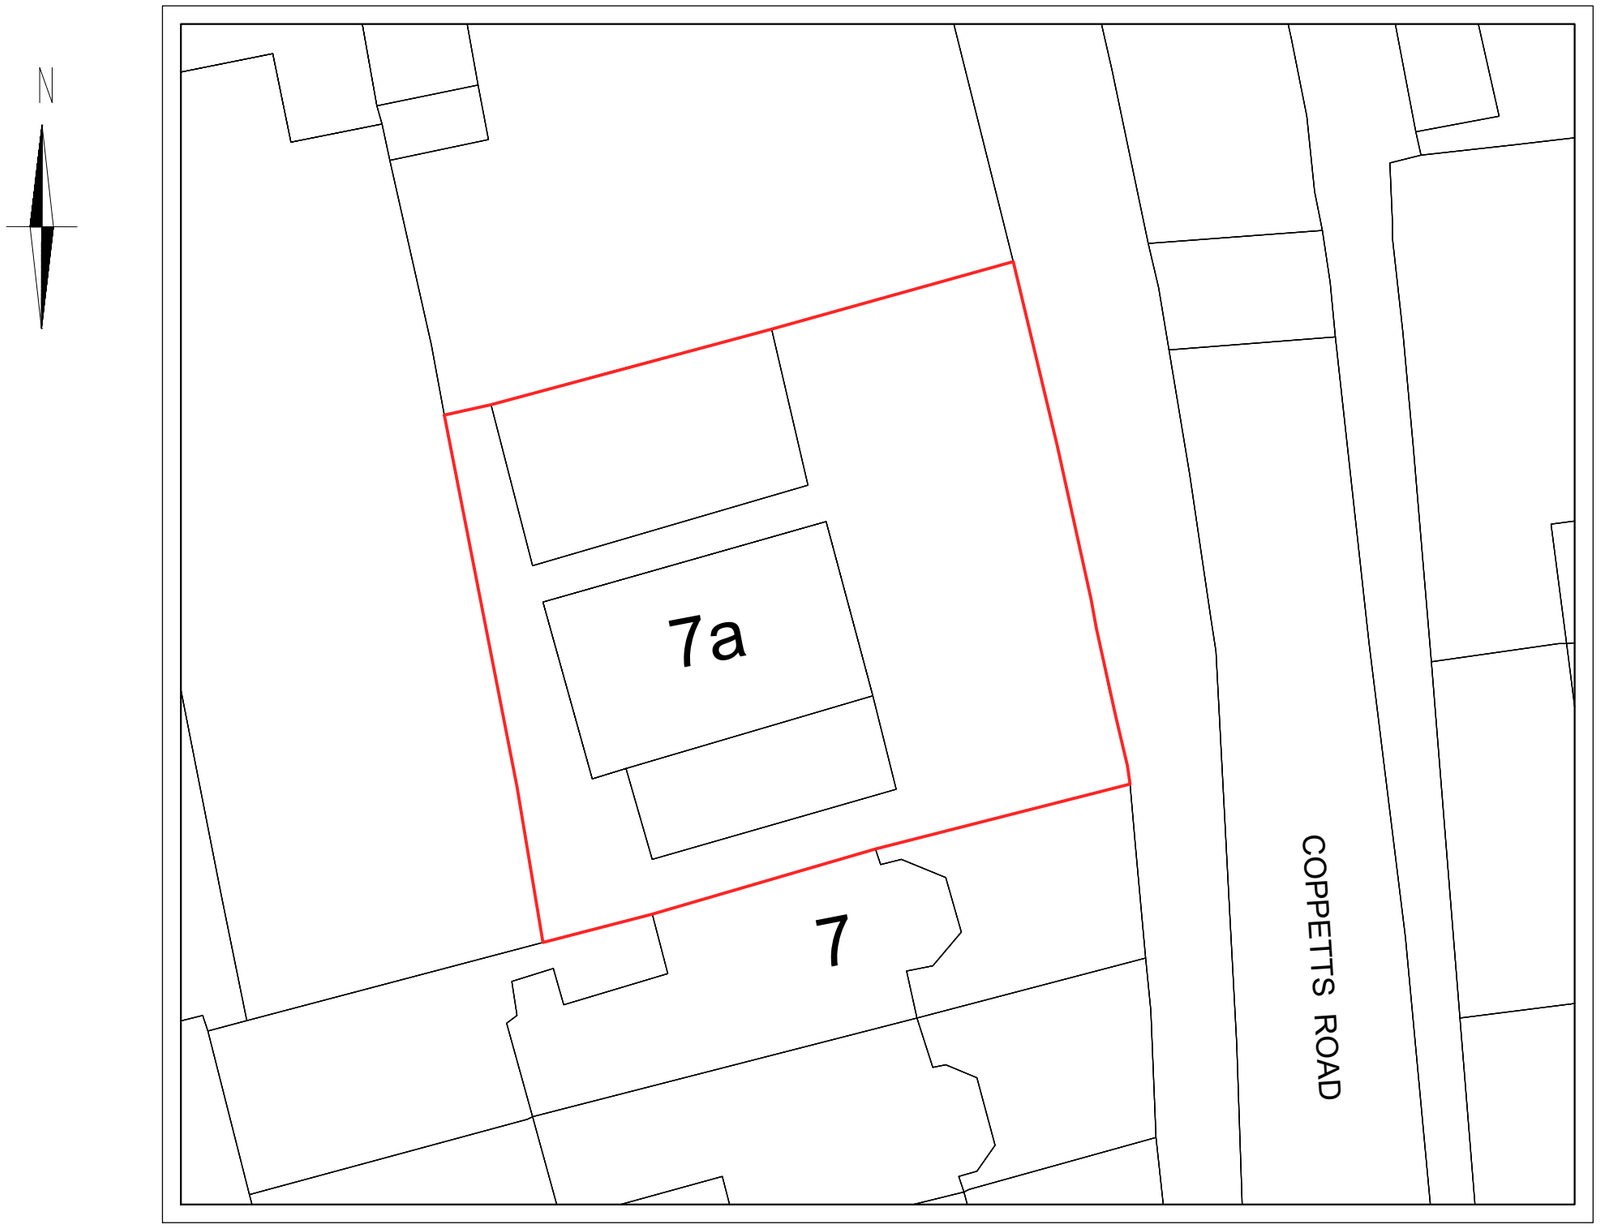

1:200

4m 0 4m 8m 12m 16m 20m

Written dimensions to be taken in preferences to scaled dimensions. The Contractor is responsible for checking all dimensions before work starts.

All work is to be carried out to the requirements, and to the satisfaction of the Local Authority.

These drawings are for planning purposes only.

WEA PLANNING

queries@weaplanning.co.uk
T : 020 7993 2075
www.weaplanning.co.uk

REV	DESCRIPTION	BY	DATE

Client :
KidzKabin
Pembroke Studios

Project :
7A Coppetts Road,
Muswell Hill, N10 1NN

Title :
Block Plan

SCALE AT A3:	DATE:	DRAWN:	CHECKED:
1:200	March 2026	A.L.	

DRAWING NO.	REVISION:
CR02	

THIS DRAWING IS SUBJECT TO COPYRIGHT DO NOT REPRODUCE THIS DRAWING

Written dimensions to be taken in preferences to scaled dimensions. The Contractor is responsible for checking all dimensions before work starts.

All work is to be carried out to the requirements, and to the satisfaction of the Local Authority.

These drawings are for planning purposes only.

Existing Front Garden Plan

1:100

2m 0 2m 4m 6m 8m 10m

WEA PLANNING

queries@weaplanning.co.uk
T : 020 7993 2075
www.weaplanning.co.uk

REV	DESCRIPTION	BY	DATE

Client :
KidzKabin
Pembroke Studios

Project :
7A Coppetts Road,
Muswell Hill, N10 1NN

Title :
Existing Front Garden Plan

SCALE AT A3:	DATE:	DRAWN:	CHECKED:
1:100	March 2026	A.L.	

DRAWING NO.	REVISION:
CR03	

THIS DRAWING IS SUBJECT TO COPYRIGHT DO NOT REPRODUCE THIS DRAWING

Written dimensions to be taken in preferences to scaled dimensions. The Contractor is responsible for checking all dimensions before work starts.

All work is to be carried out to the requirements, and to the satisfaction of the Local Authority.

These drawings are for planning purposes only.

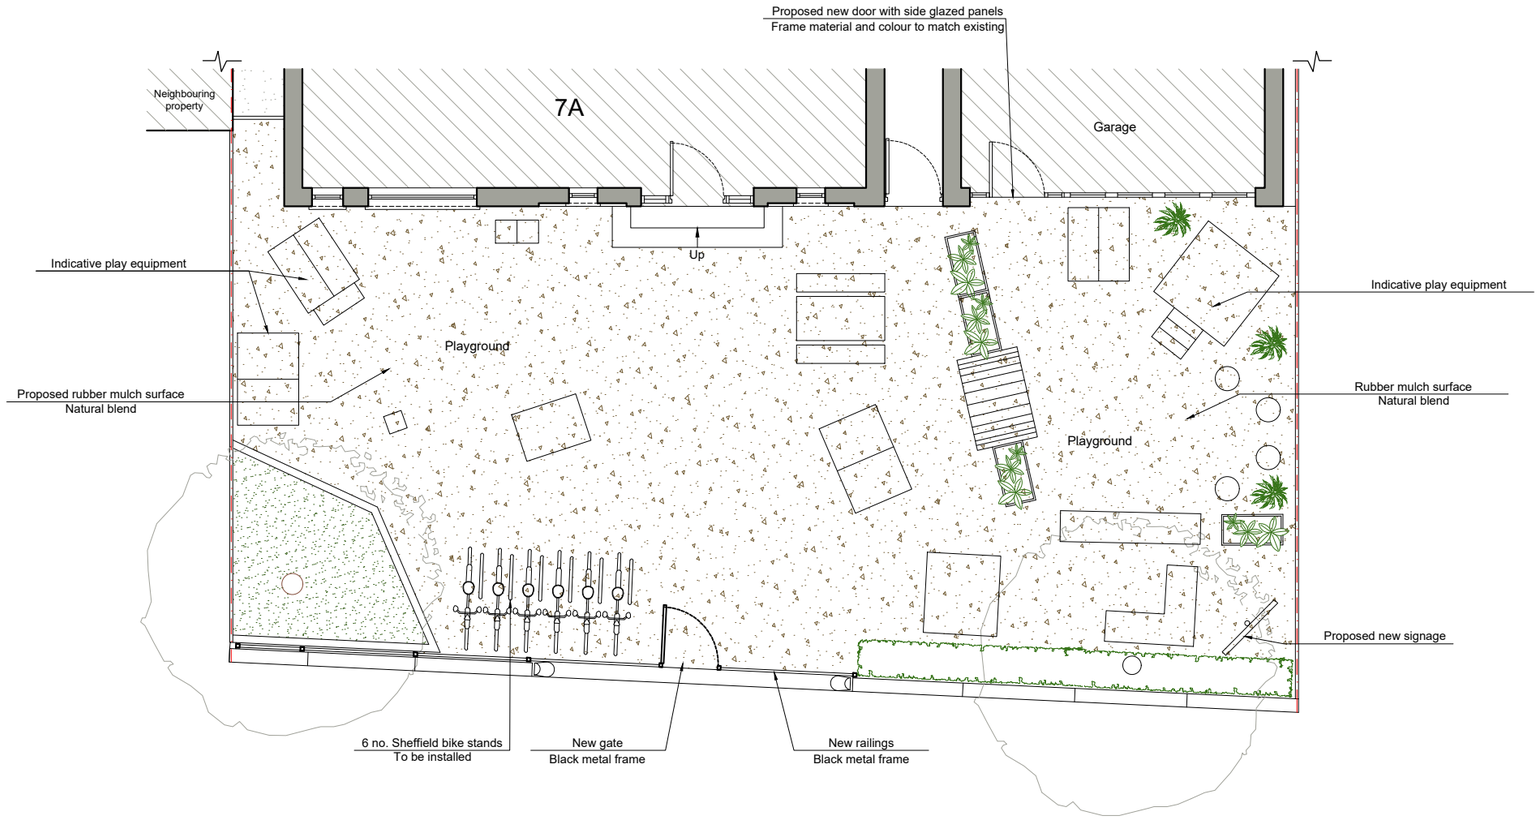

Proposed
Front Garden Plan

1:100

2m 0 2m 4m 6m 8m 10m

WEA PLANNING

queries@weaplanning.co.uk
T : 020 7993 2075
www.weaplanning.co.uk

REV	DESCRIPTION	BY	DATE

Client :
KidzKabin
Pembroke Studios

Project :
7A Coppetts Road,
Muswell Hill, N10 1NN

Title :
Proposed Front Garden Plan

SCALE AT A3:	DATE:	DRAWN:	CHECKED:
1:100	March 2026	A.L.	

DRAWING NO.	REVISION:
CR04	

THIS DRAWING IS SUBJECT TO COPYRIGHT DO NOT REPRODUCE THIS DRAWING

Written dimensions to be taken in preferences to scaled dimensions. The Contractor is responsible for checking all dimensions before work starts.

All work is to be carried out to the requirements, and to the satisfaction of the Local Authority.

These drawings are for planning purposes only.

Existing Street Elevation

1:100

2m 0 2m 4m 6m 8m 10m

WEA PLANNING

queries@weaplanning.co.uk
T : 020 7993 2075
www.weaplanning.co.uk

REV	DESCRIPTION	BY	DATE

Client :
KidzKabin
Pembroke Studios

Project :
7A Coppetts Road,
Muswell Hill, N10 1NN

Title :
Existing Street Elevation

SCALE AT A3:	DATE:	DRAWN:	CHECKED:
1:100	March 2026	A.L.	

DRAWING NO.	REVISION:
CR05	

THIS DRAWING IS SUBJECT TO COPYRIGHT DO NOT REPRODUCE THIS DRAWING

Written dimensions to be taken in preferences to scaled dimensions. The Contractor is responsible for checking all dimensions before work starts.

All work is to be carried out to the requirements, and to the satisfaction of the Local Authority.

These drawings are for planning purposes only.

Proposed Street Elevation

1:100

2m 0 2m 4m 6m 8m 10m

WEA PLANNING

queries@weaplanning.co.uk

T : 020 7993 2075

www.weaplanning.co.uk

REV	DESCRIPTION	BY	DATE

Client :

KidzKabin

Pembroke Studios

Project :

7A Coppetts Road,

Muswell Hill, N10 1NN

Title :

Proposed Street Elevation

SCALE AT A3:	DATE:	DRAWN:	CHECKED:
1:100	March 2026	A.L.	

DRAWING NO.	REVISION:
CR06	

THIS DRAWING IS SUBJECT TO COPYRIGHT DO NOT REPRODUCE THIS DRAWING

Written dimensions to be taken in preferences to scaled dimensions. The Contractor is responsible for checking all dimensions before work starts.

All work is to be carried out to the requirements, and to the satisfaction of the Local Authority.

These drawings are for planning purposes only.

Existing Front Elevation

1:100

2m 0 2m 4m 6m 8m 10m

WEA PLANNING

queries@weaplanning.co.uk

T : 020 7993 2075

www.weaplanning.co.uk

REV	DESCRIPTION	BY	DATE

Client :

KidzKabin

Pembroke Studios

Project :

7A Coppetts Road,

Muswell Hill, N10 1NN

Title :

Existing Front Elevation

SCALE AT A3:	DATE:	DRAWN:	CHECKED:
1:100	March 2026	A.L.	

DRAWING NO.	REVISION:
CR07	

THIS DRAWING IS SUBJECT TO COPYRIGHT DO NOT REPRODUCE THIS DRAWING

Written dimensions to be taken in preferences to scaled dimensions. The Contractor is responsible for checking all dimensions before work starts.

All work is to be carried out to the requirements, and to the satisfaction of the Local Authority.

These drawings are for planning purposes only.

Proposed Front Elevation

1:100

2m 0 2m 4m 6m 8m 10m

WEA PLANNING
queries@weaplanning.co.uk
T : 020 7993 2075
www.weaplanning.co.uk

REV	DESCRIPTION	BY	DATE

Client :
KidzKabin
Pembroke Studios

Project :
7A Coppetts Road,
Muswell Hill, N10 1NN

Title :
Proposed Front Elevation

SCALE AT A3:	DATE:	DRAWN:	CHECKED:
1:100	March 2026	A.L.	

DRAWING NO.	REVISION:
CR08	

THIS DRAWING IS SUBJECT TO COPYRIGHT DO NOT REPRODUCE THIS DRAWING

Written dimensions to be taken in preferences to scaled dimensions. The Contractor is responsible for checking all dimensions before work starts.

All work is to be carried out to the requirements, and to the satisfaction of the Local Authority.

These drawings are for planning purposes only.

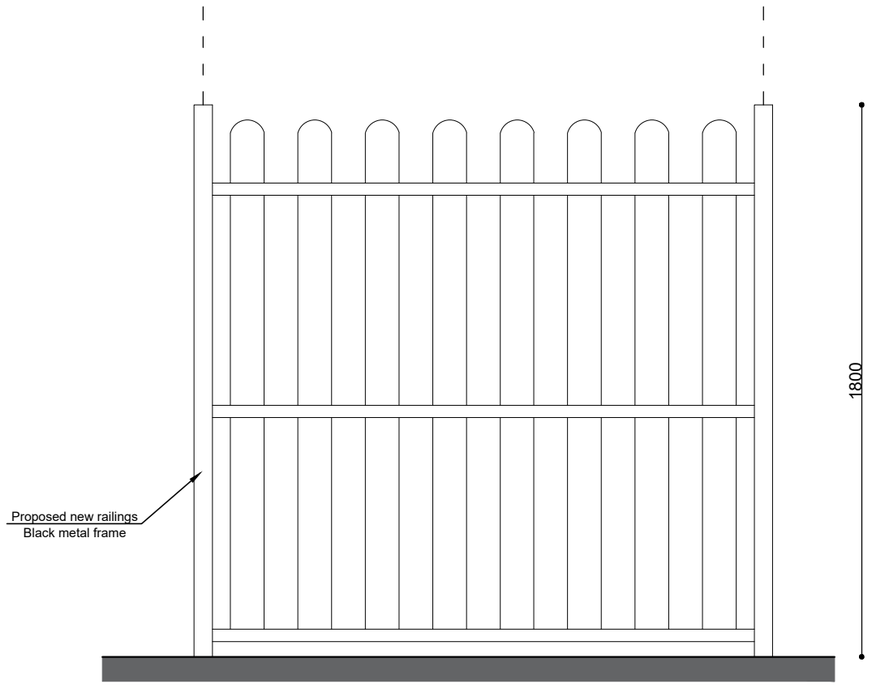

Proposed typical Railings

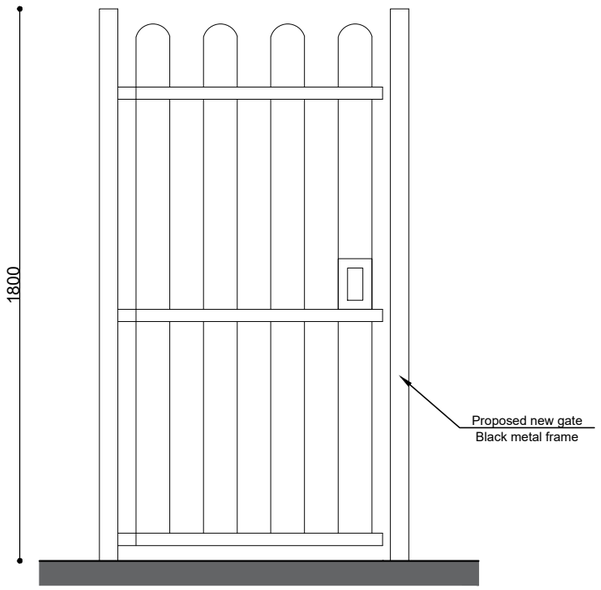

Proposed Gate

1:20

400mm 0 400mm 800mm 1200mm 1600mm 2000mm

WEA PLANNING

queries@weaplanning.co.uk
T : 020 7993 2075
www.weaplanning.co.uk

REV	DESCRIPTION	BY	DATE

Client :
KidzKabin
Pembroke Studios

Project :
7A Coppetts Road,
Muswell Hill, N10 1NN

Title :
Proposed
Typical Railings & Gate

SCALE AT A3:	DATE:	DRAWN:	CHECKED:
1:100	March 2026	A.L.	

DRAWING NO.	REVISION:
CR09	

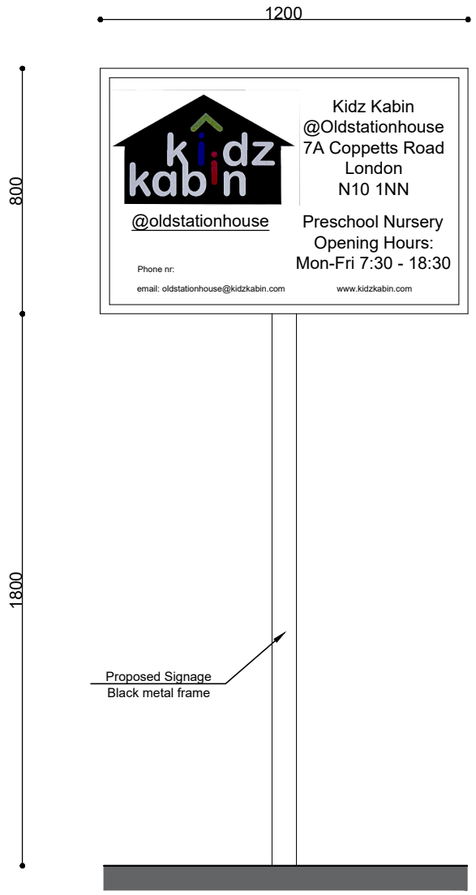

Proposed Signage

1:20

400mm 0 400mm 800mm 1200mm 1600mm 2000mm

Written dimensions to be taken in preferences to scaled dimensions. The Contractor is responsible for checking all dimensions before work starts.

All work is to be carried out to the requirements, and to the satisfaction of the Local Authority.

These drawings are for planning purposes only.

WEA PLANNING
queries@weaplanning.co.uk
T : 020 7993 2075
www.weaplanning.co.uk

REV	DESCRIPTION	BY	DATE

Client :
KidzKabin
Pembroke Studios

Project :
7A Coppetts Road,
Muswell Hill, N10 1NN

Title :
Proposed Signage

SCALE AT A3:	DATE:	DRAWN:	CHECKED:
1:100	March 2026	A.L.	
DRAWING NO. CR10			REVISION: