




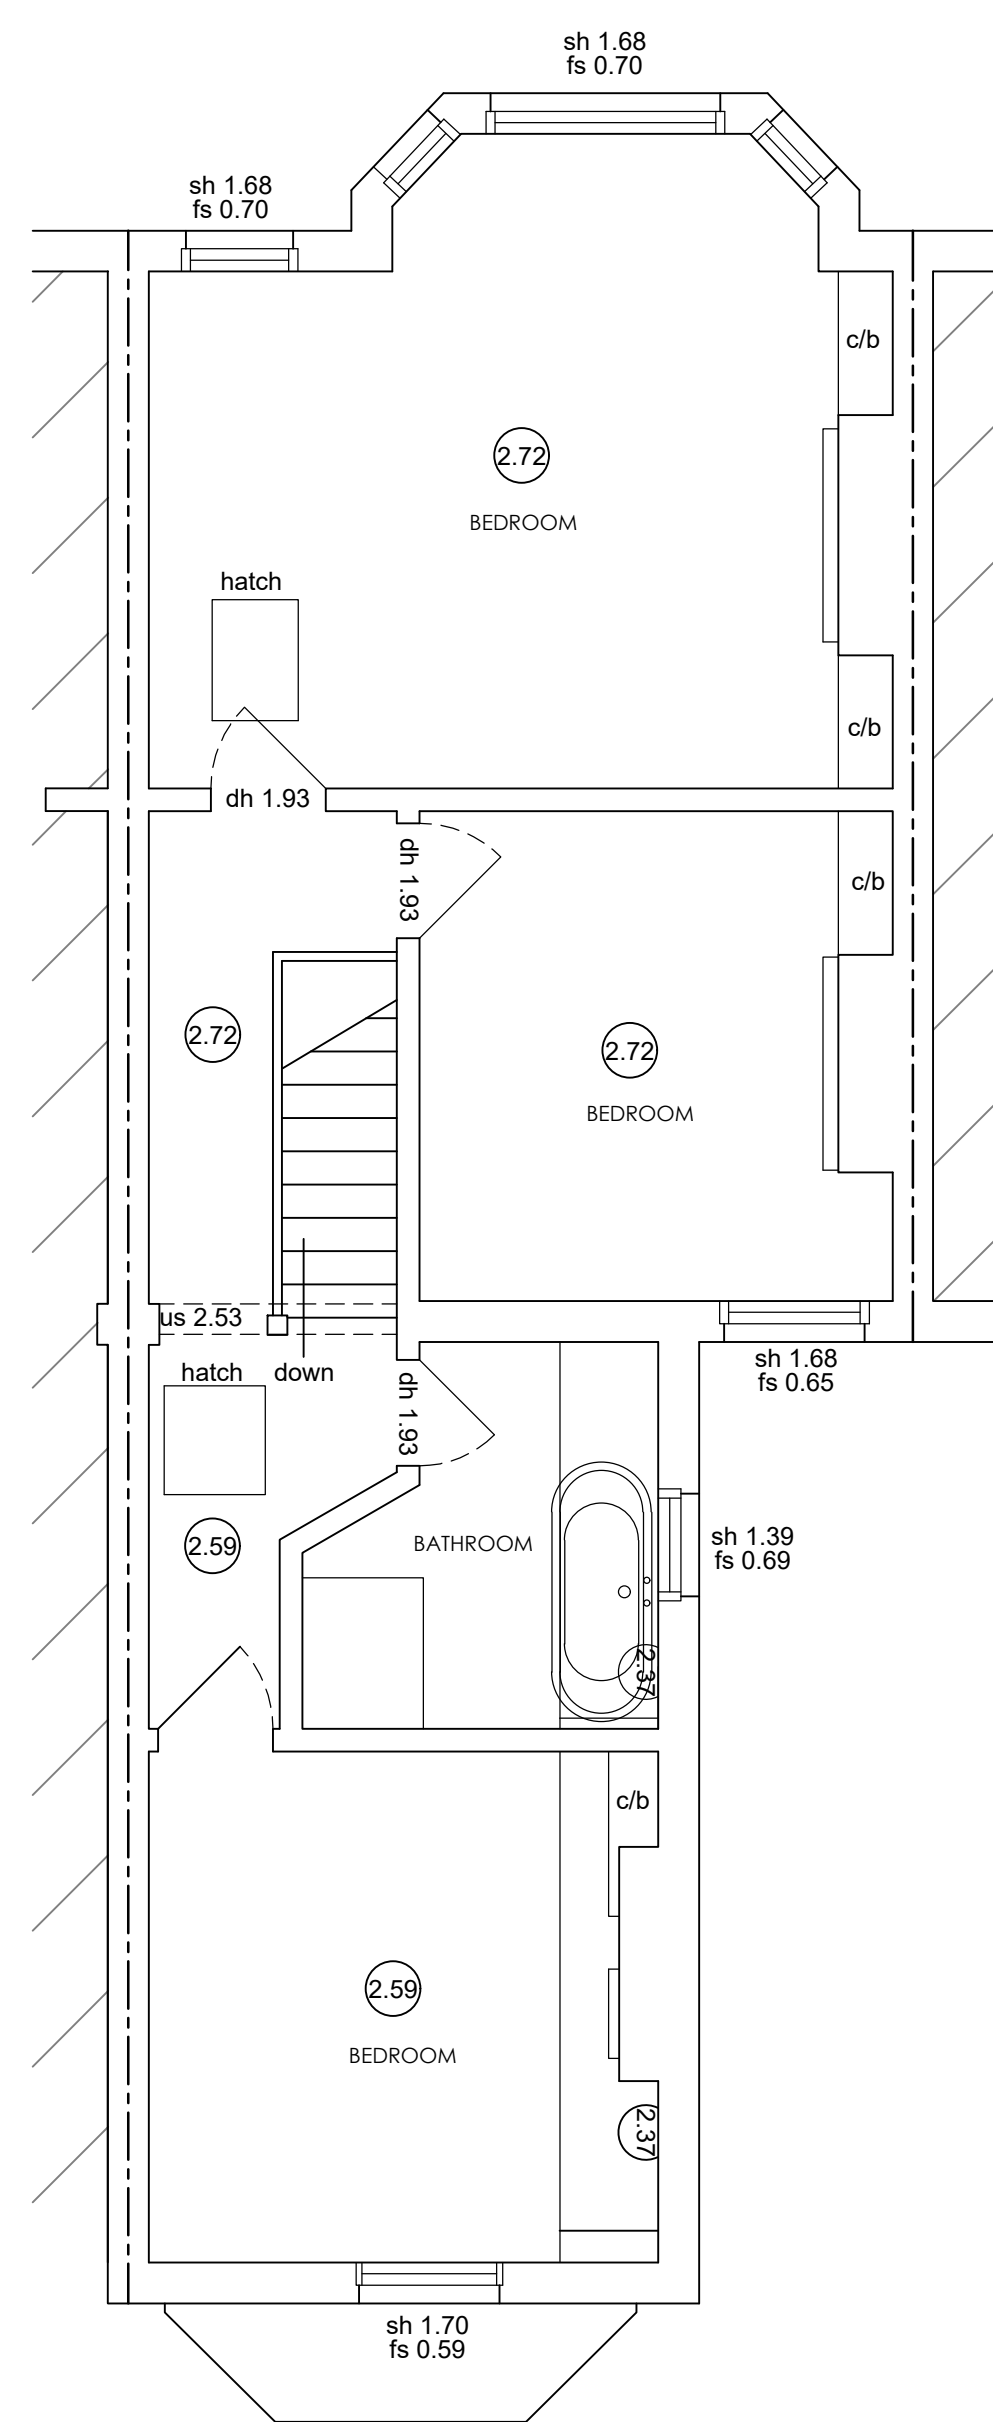


EXISTING FIRST FLOOR

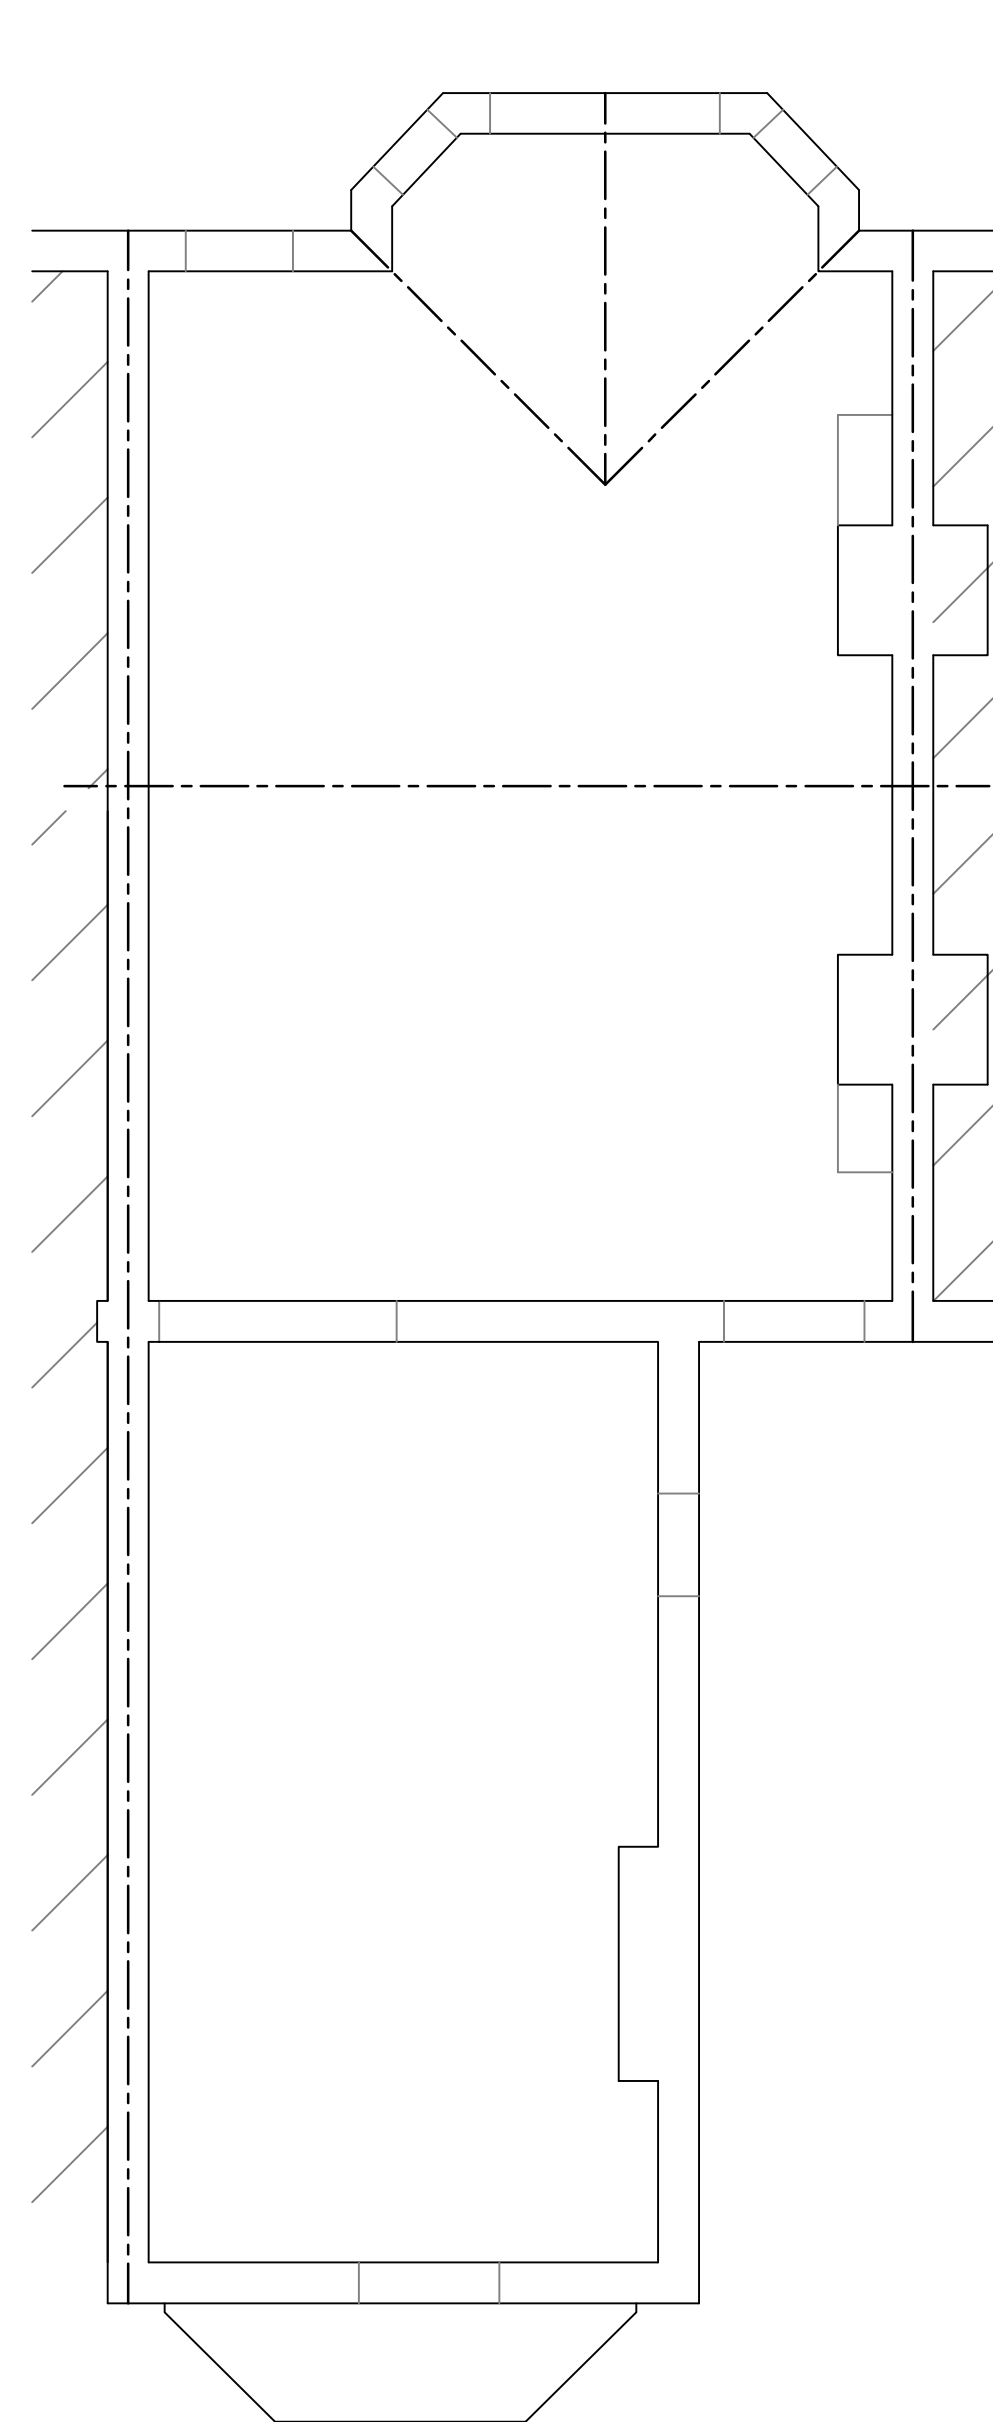


EXISTING LOFT PLAN

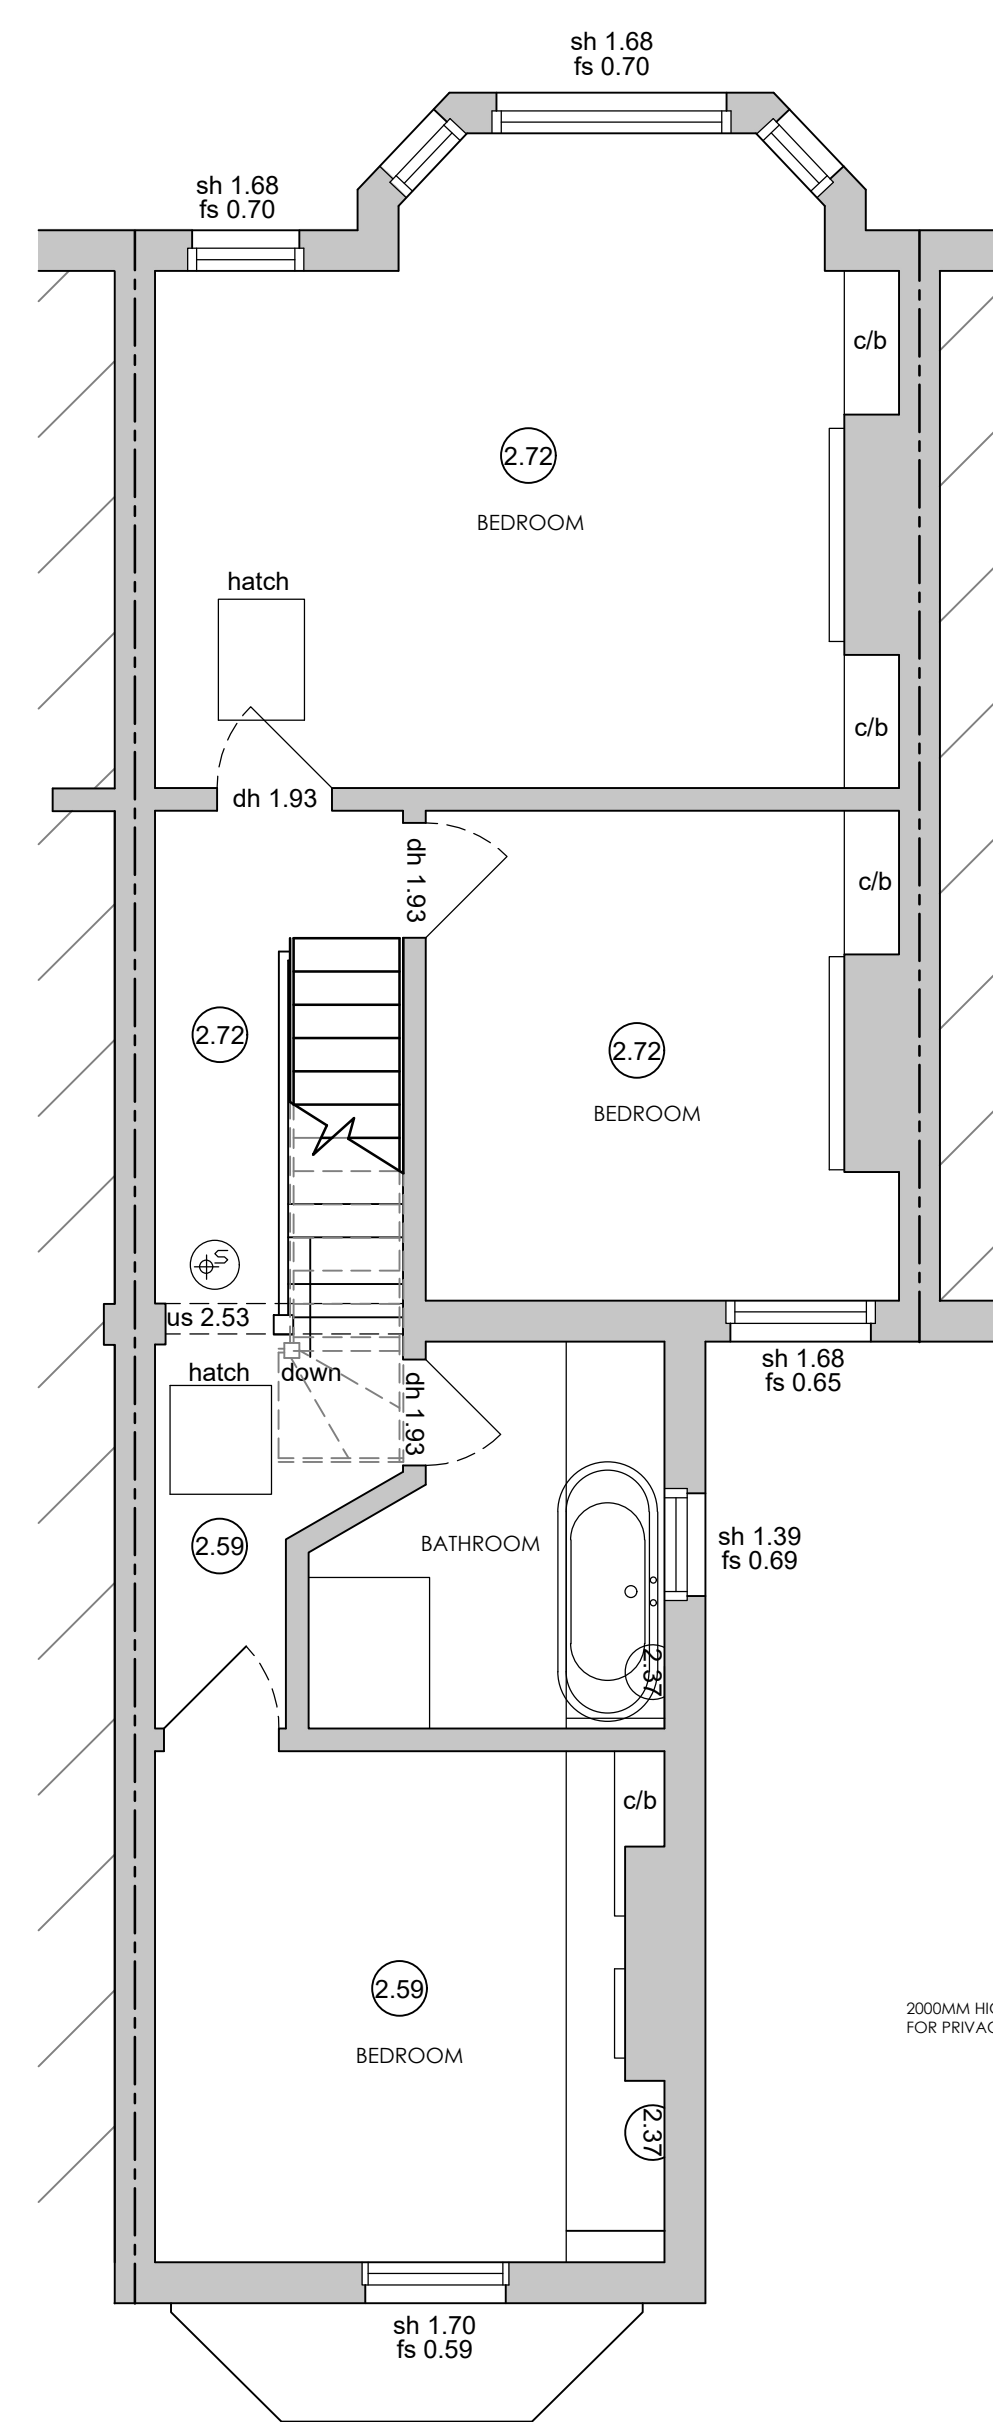

PROPOSED FIRST FLOOR

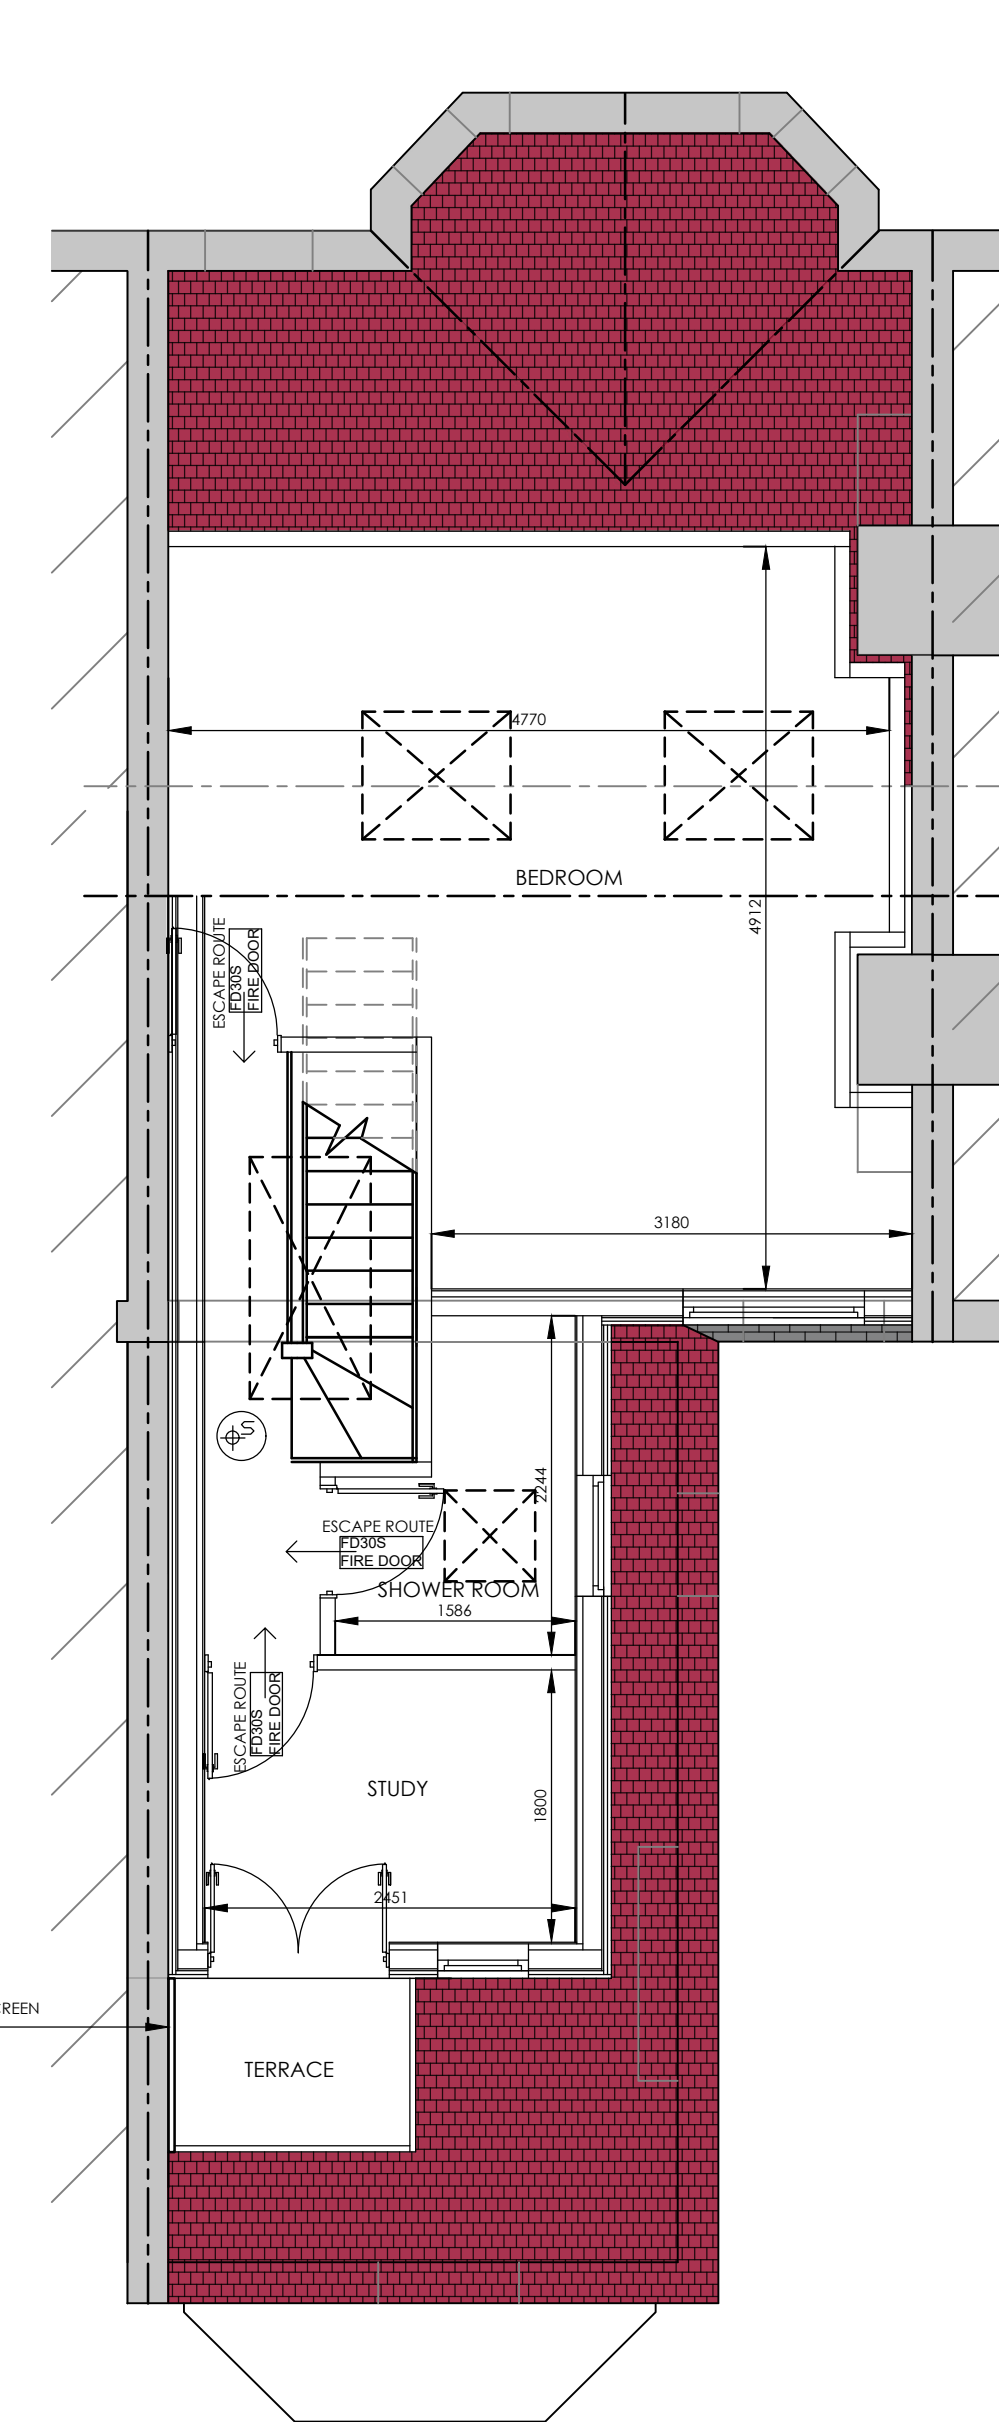

PROPOSED LOFT PLAN

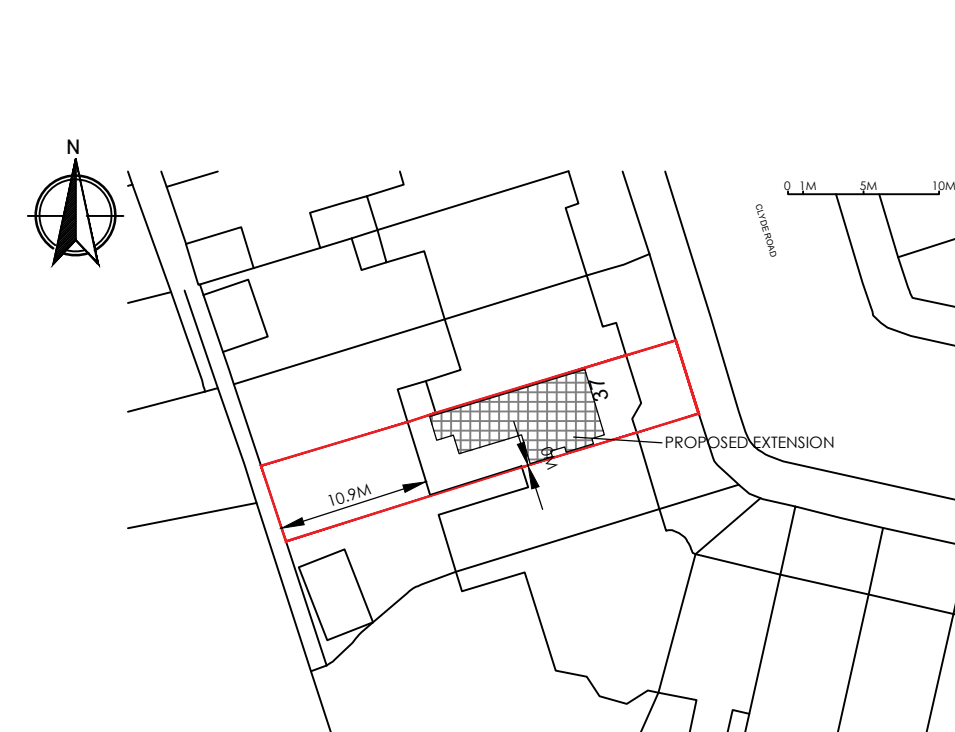

(c) Crown Copyright and Database Rights 2026 OS 100060020
BLOCK PLAN 1:500



(c) Crown Copyright and Database Rights 2026 OS 100060020
SITE LOCATION PLAN 1:1250

