
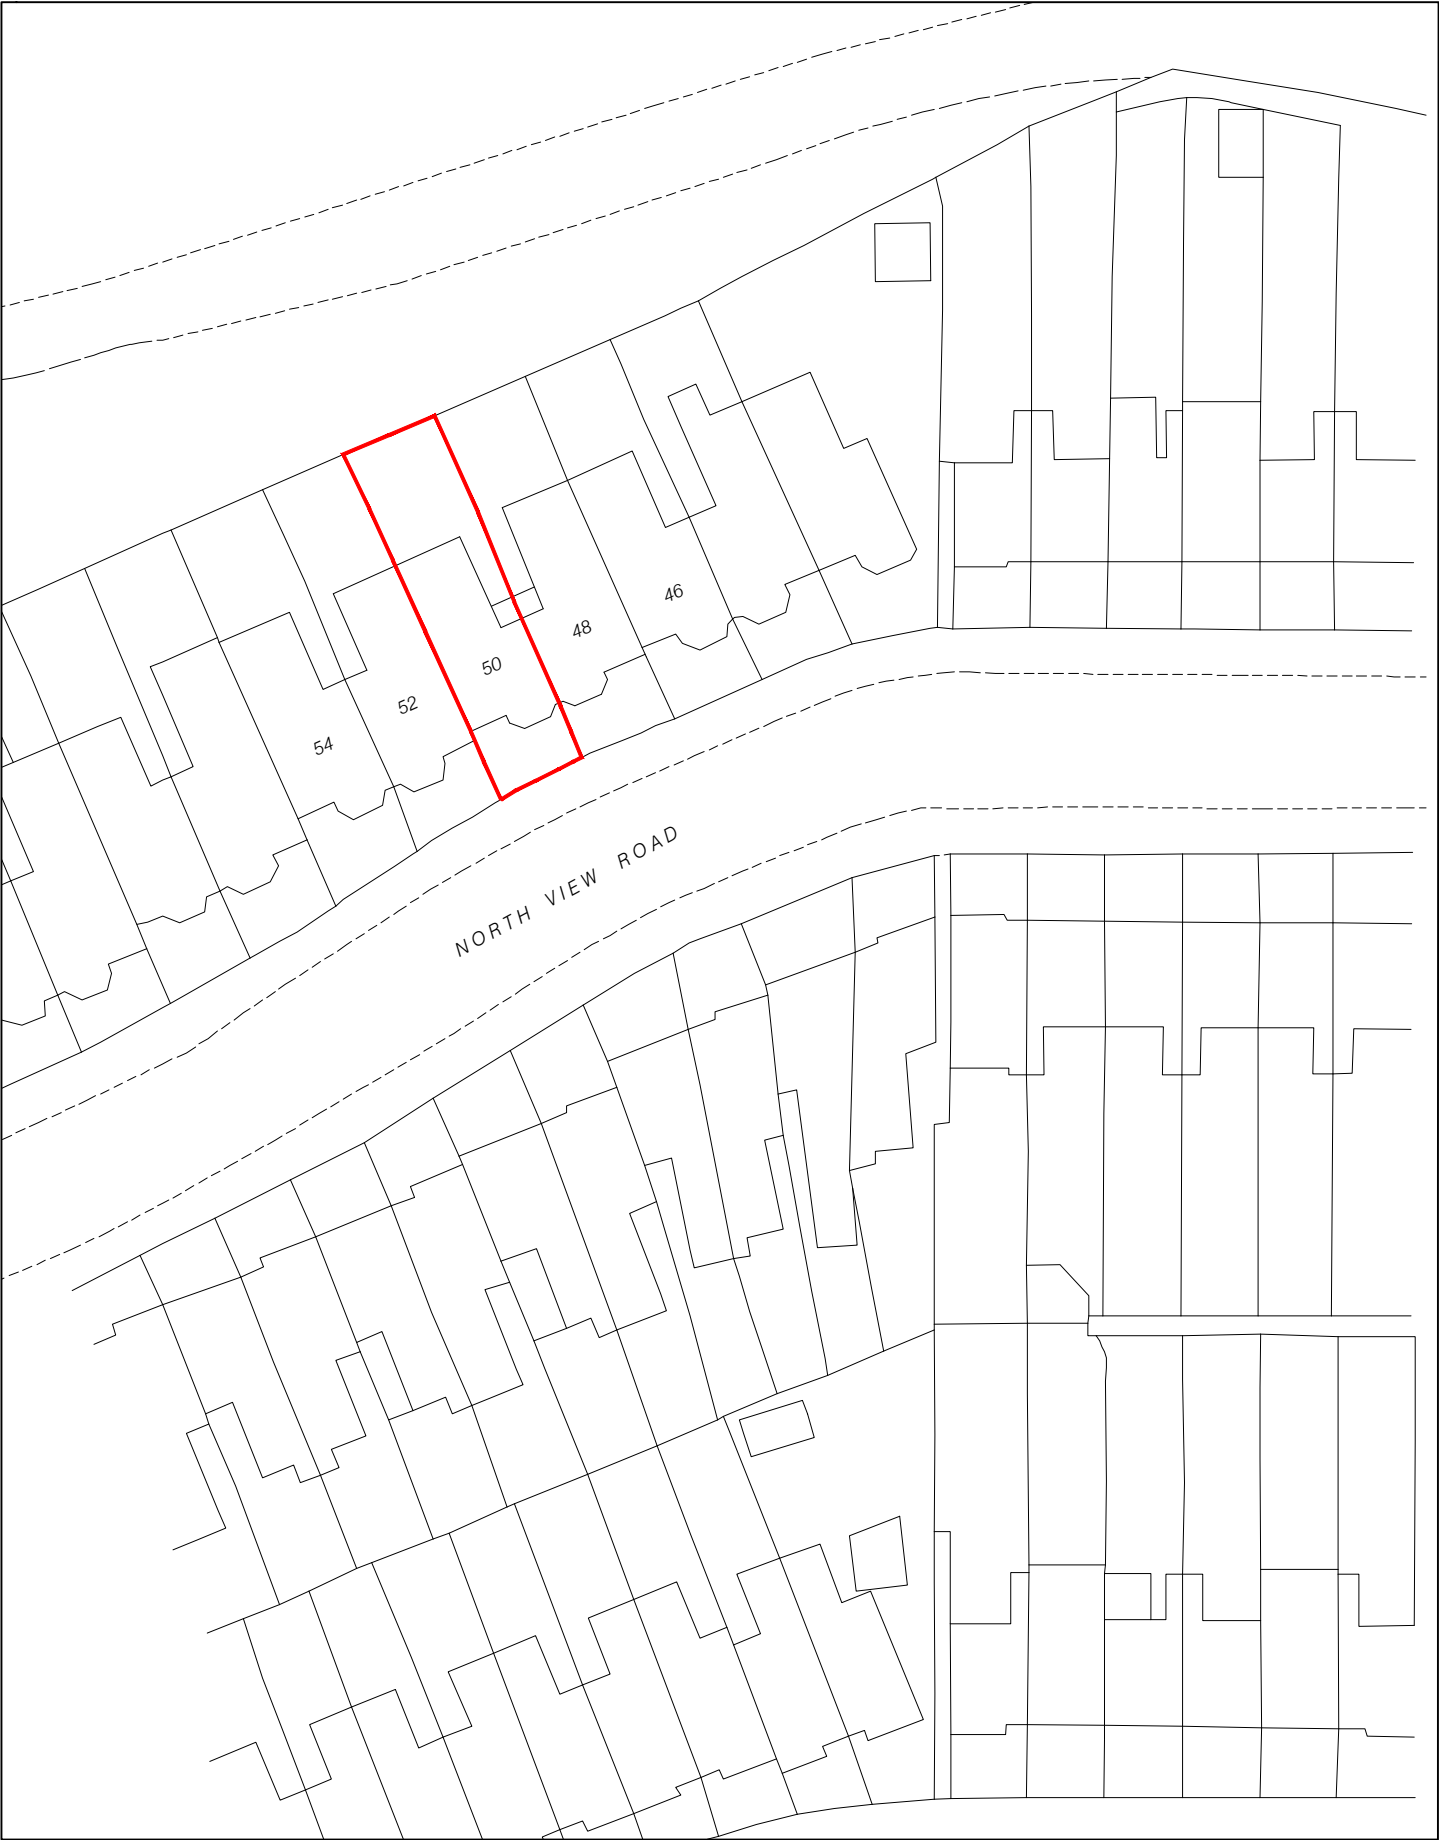


NOTES
THIS DRAWING IS FOR PLANNING USE ONLY,
STRUCTURE AND BUILDING CONTROL
APPROVAL IS REQUIRED BEFORE
COMMENCEMENT OF ANY BUILDING
WORKS.DO NOT REPRODUCE THIS
DRAWING WITHOUT PERMISSION, THIS
DRAWING IS SUBJECT TO COPYRIGHT .

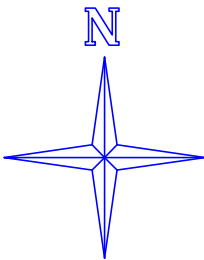

THE LOFT CONVERTER

The Loft Converter (City) Ltd
33 East Barnet road New barnet EN4 8RN
info@theloftconverter.com
www.theloftconverter.com
Mobile: 07525041120
Tel:0208 361 7458

Client

50A NORTH VIEW ROAD, LONDON,
GREATER LONDON N8 7LL

Drawing Title

BLOCK PLAN

Scale 1:500	Date 21/01/2026	Checked AZ	Drawn By AZ
----------------	--------------------	---------------	----------------

Drawing Number D09	Revision
---------------------------	----------

