
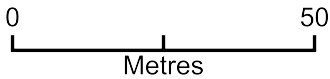


047_Higham - Location Plan

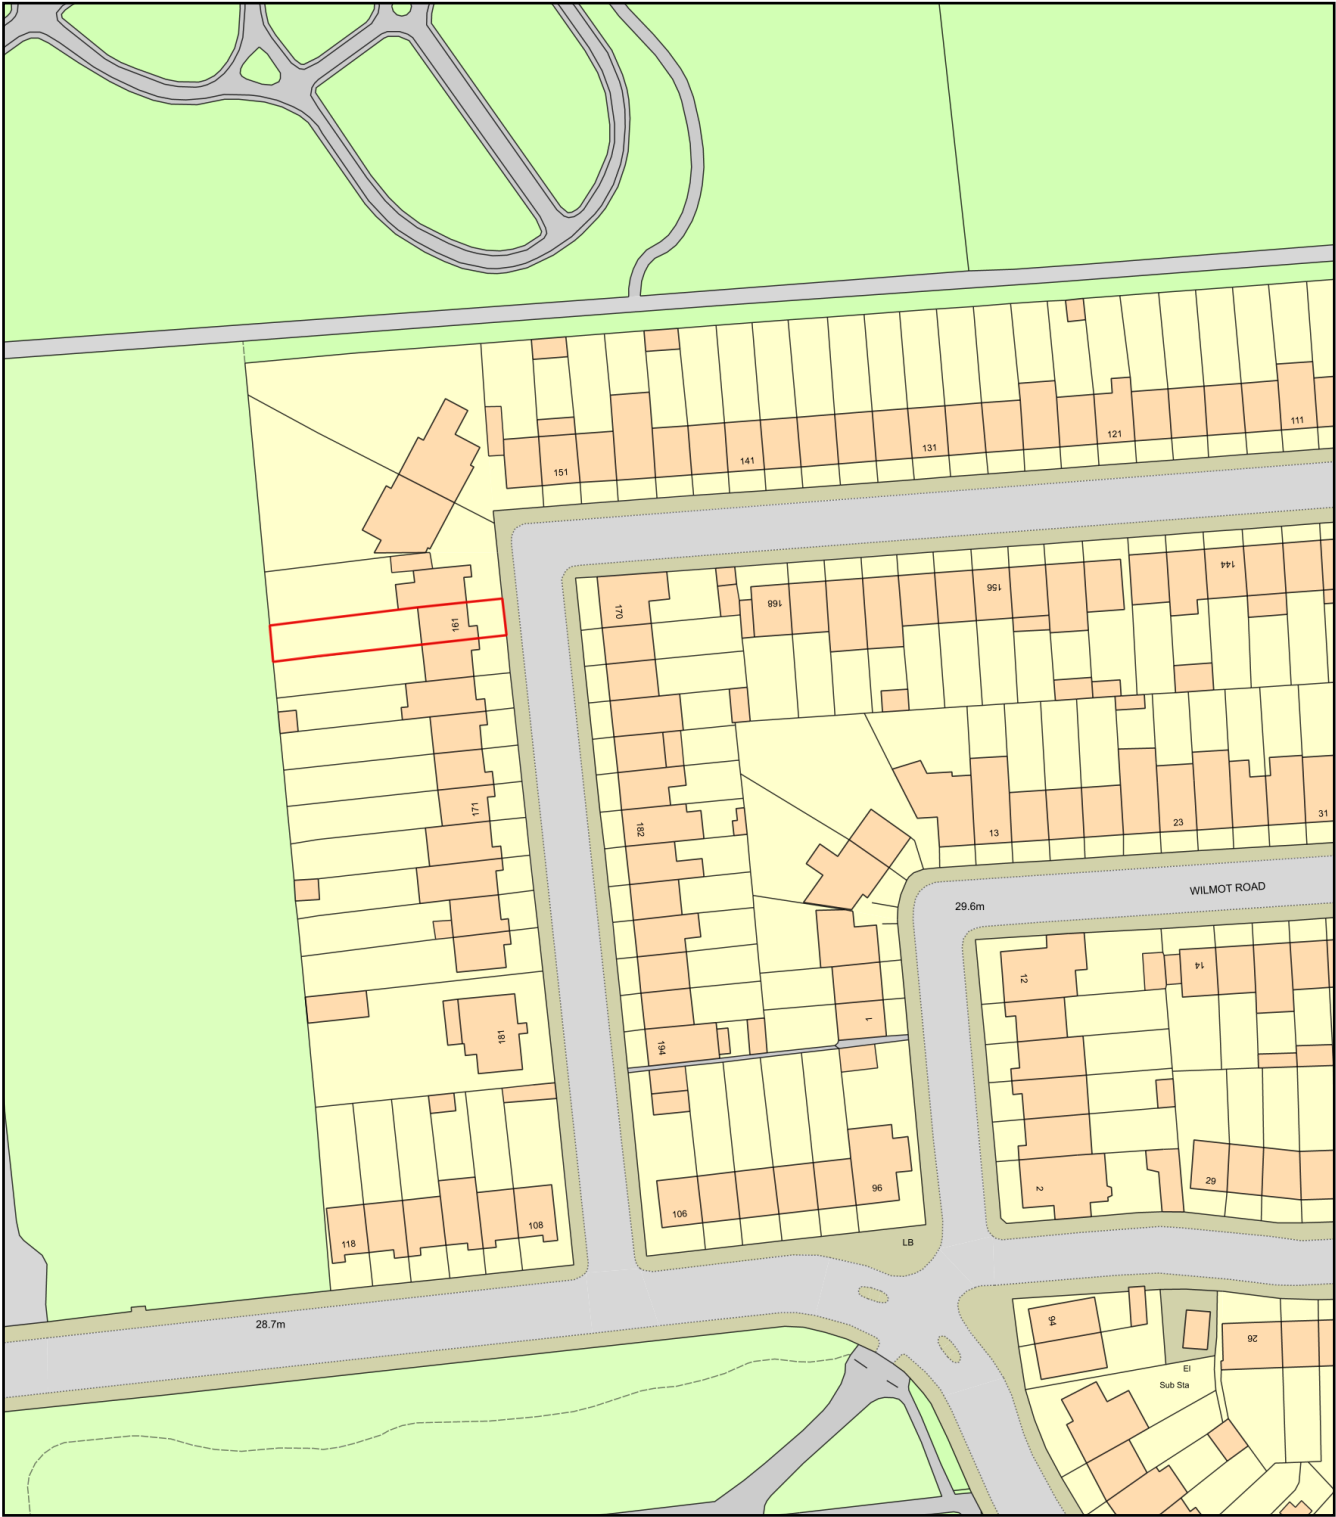

Plan Produced for: EIIIEI Architects
Date Produced: 24 Jan 2023
Plan Reference Number: TQRQM23024095620265
Scale: 1:1250 @ A4