



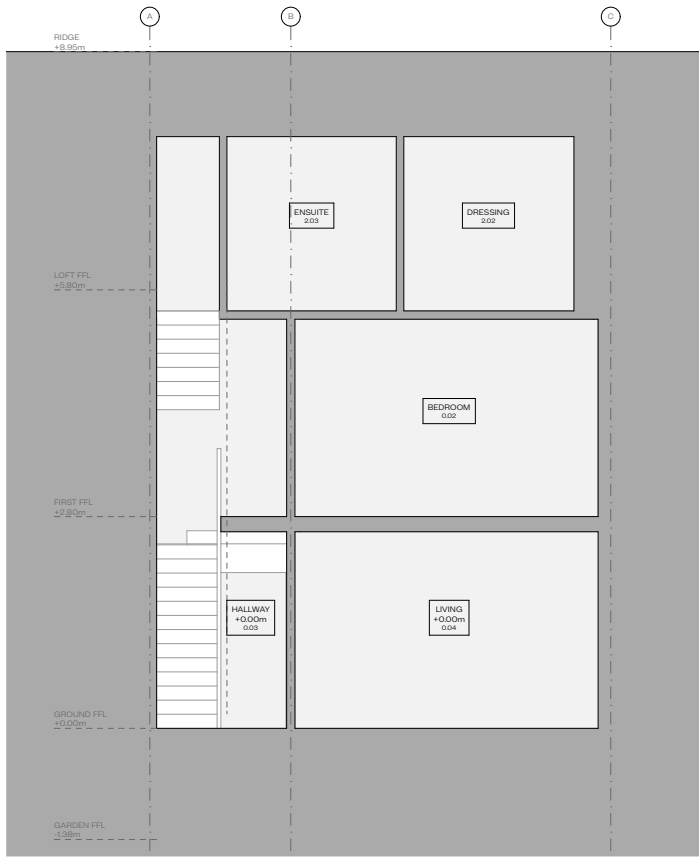

EXISTING SECTION AA

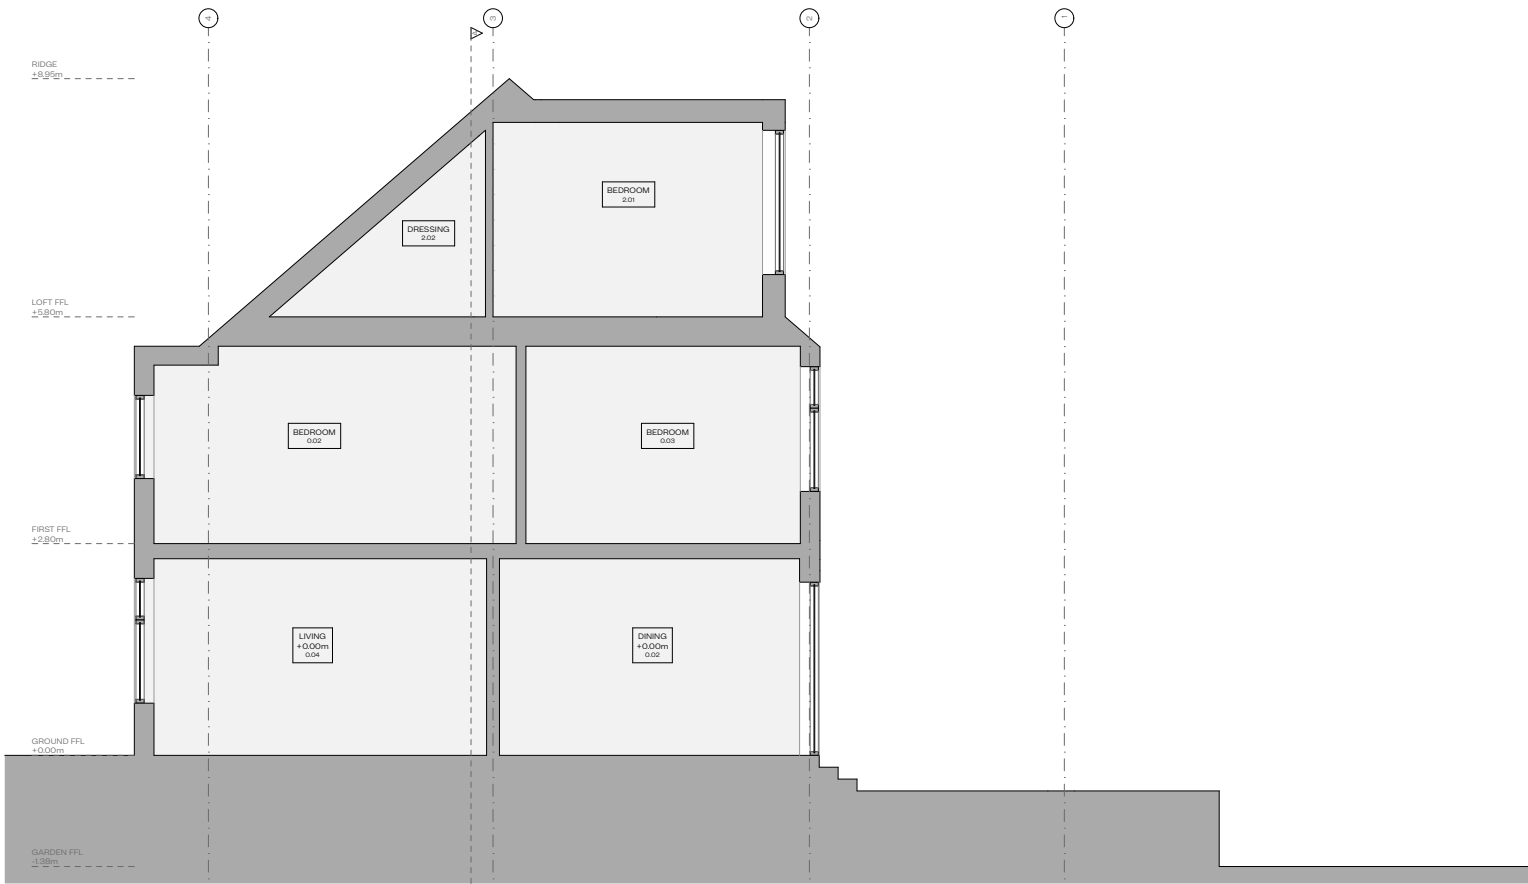

EXISTING SECTION BB



ELLE ARCHITECTS

5F CANONBURY YARD
190 NEW NORTH ROAD
LONDON N1 7BJ

ELLELLARCHITECTS.COM
INFO@ELLELLARCHITECTS.COM
07950 474862 / 07870 485641

REF:	047/HIGHAM	DRAWING:	Existing Sections AA and BB	REV.	DATE	DESCRIPTION	1. Do not scale drawings for construction.
PROJECT:	161 Higham Road, London N17 6NX	STATUS:	Planning	A	15.04.26	Planning submission	2. Neighbouring buildings are approximate.
CLIENT:	Ollie & Steph Secluna	SCALE:	1:100 @ A3				3. All dimensions, levels and conditions shall be checked on site before proceeding with the work.
		DATE:	15/04/2026				4. Ell Ell Architects shall be notified of any discrepancies.
		DRAWING NO.:	EFA-047-A-04-200				5. Spot levels are subject to variation.
		REVISION:	A				6. All drawings to be read in conjunction with all consultant information and the specification.
							7. Do not use for construction unless expressly permitted.