






Proposed Front Elevation

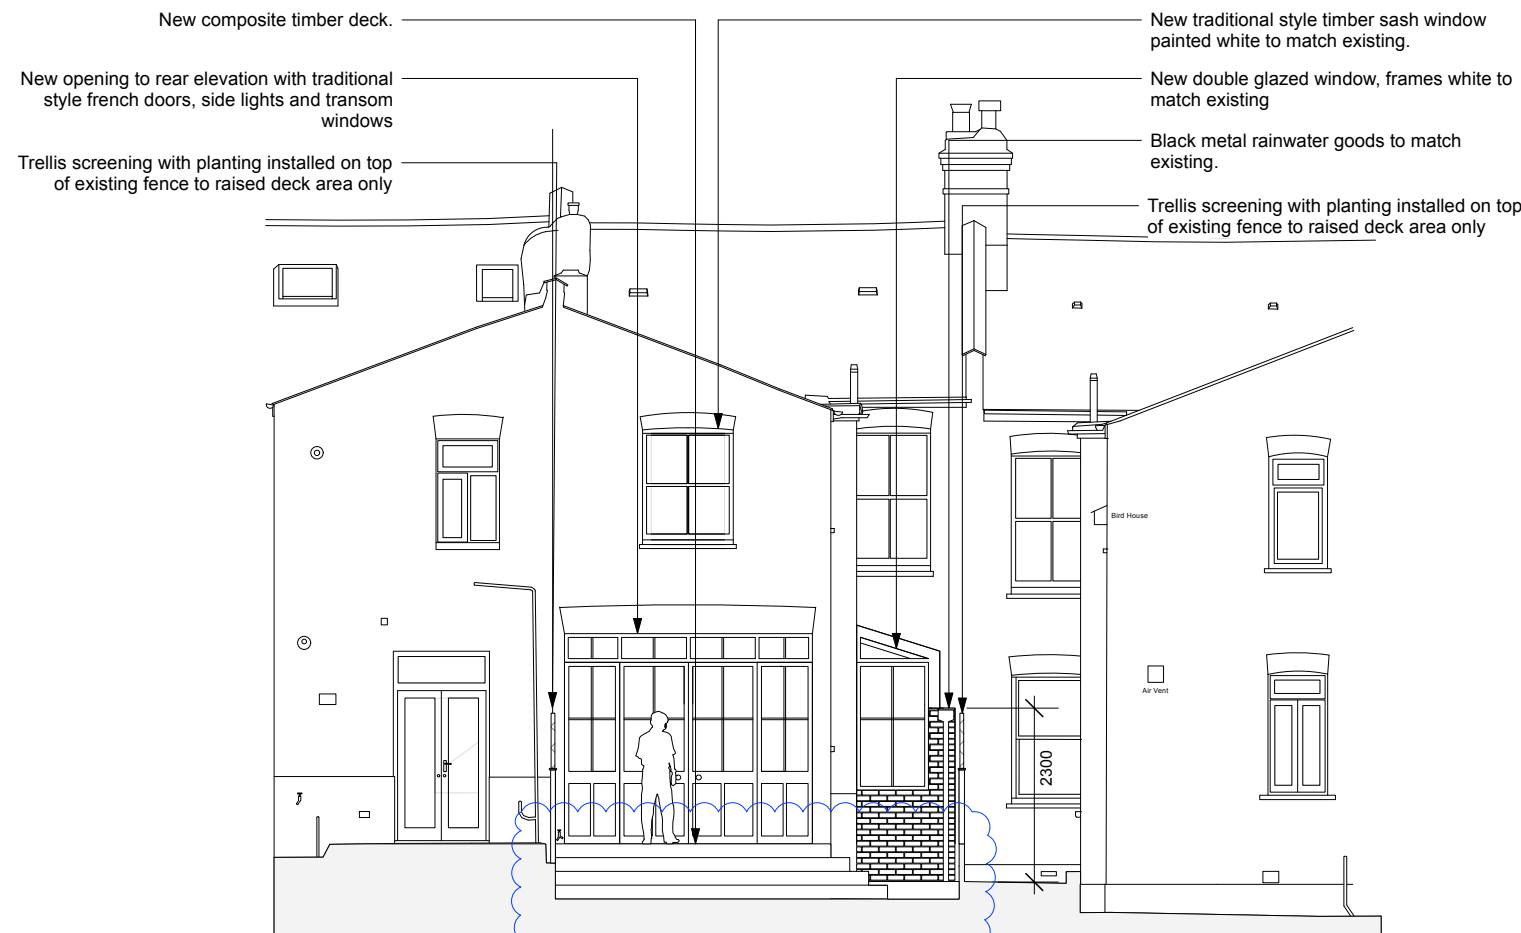

Proposed Rear Elevation

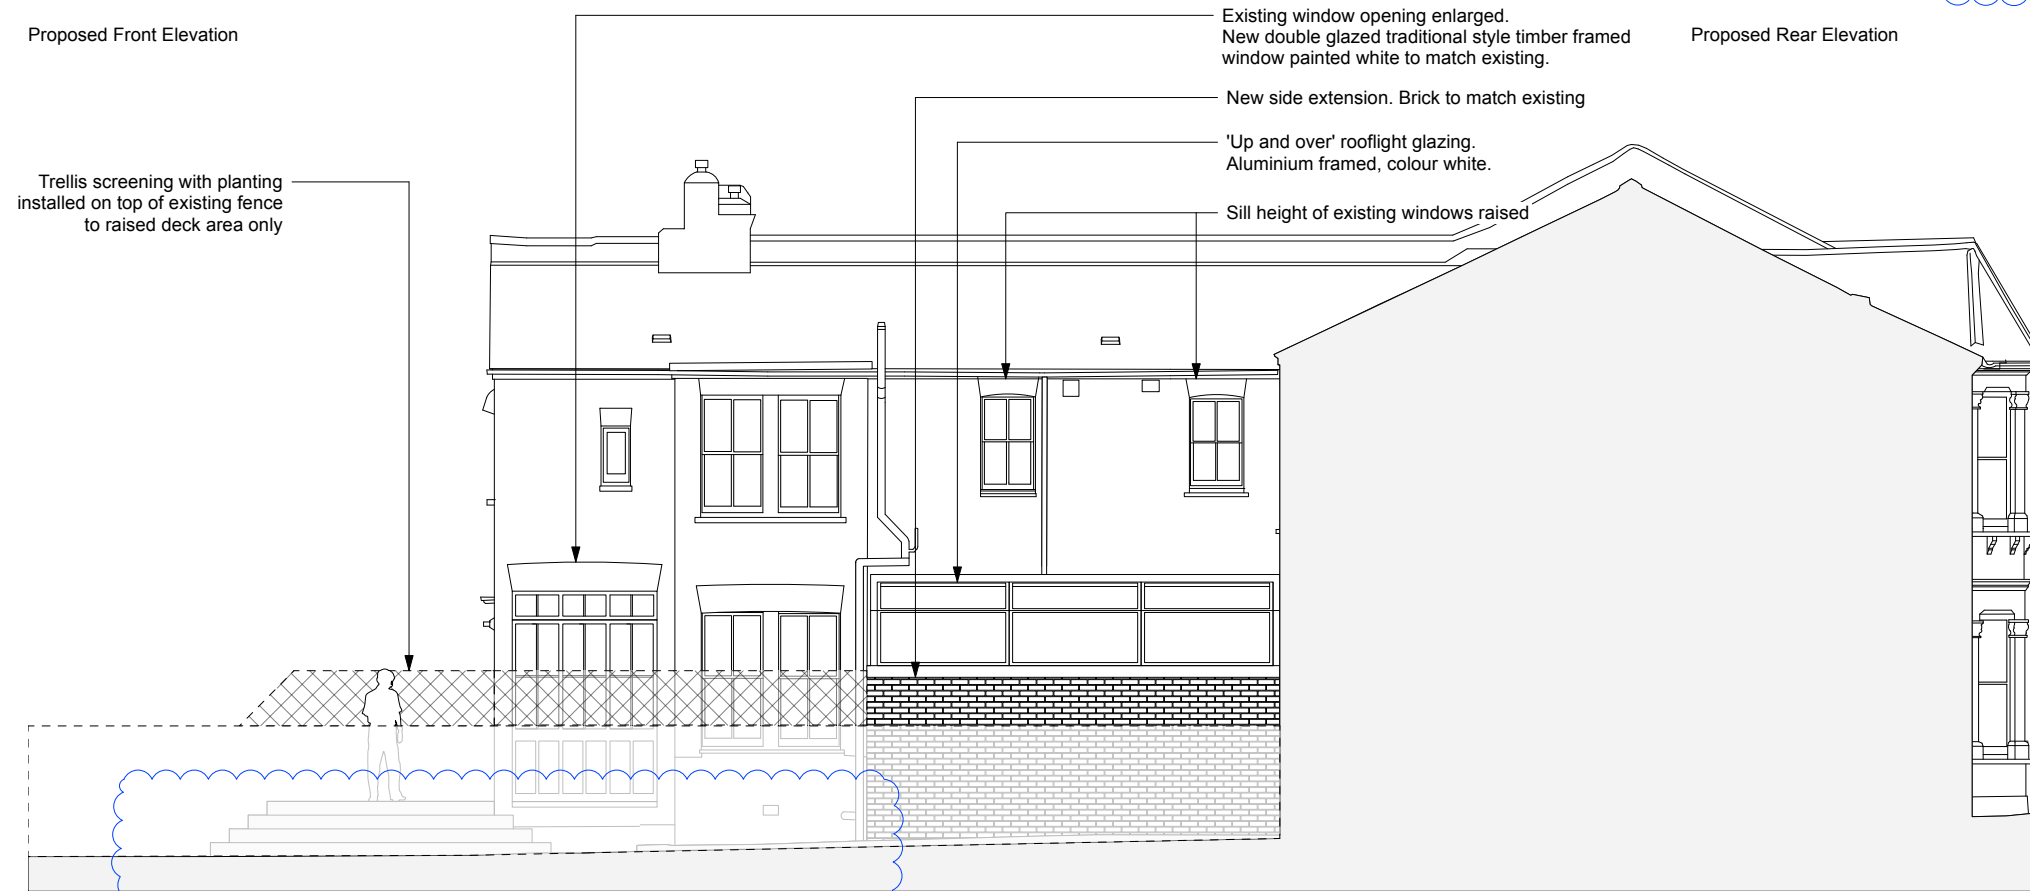

Proposed Side Elevation

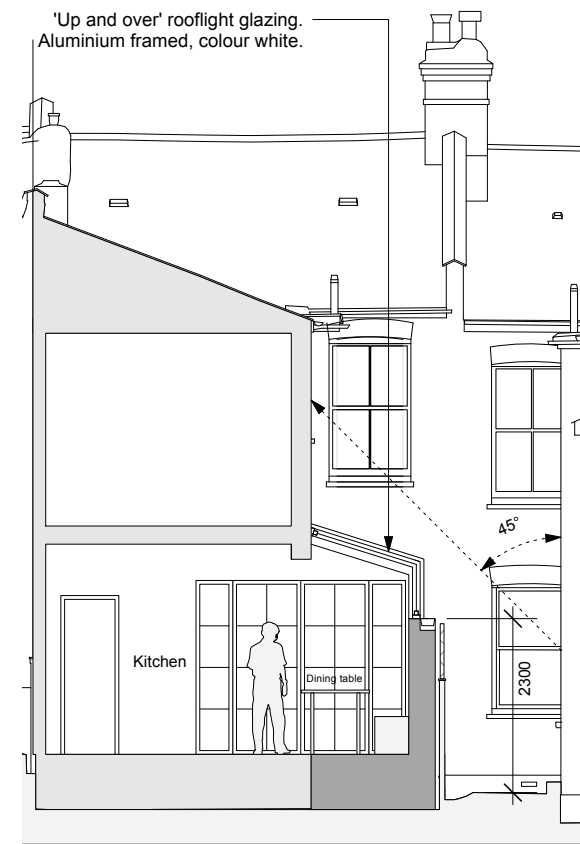

Proposed Section



0 1m 2m 3m 4m 5m