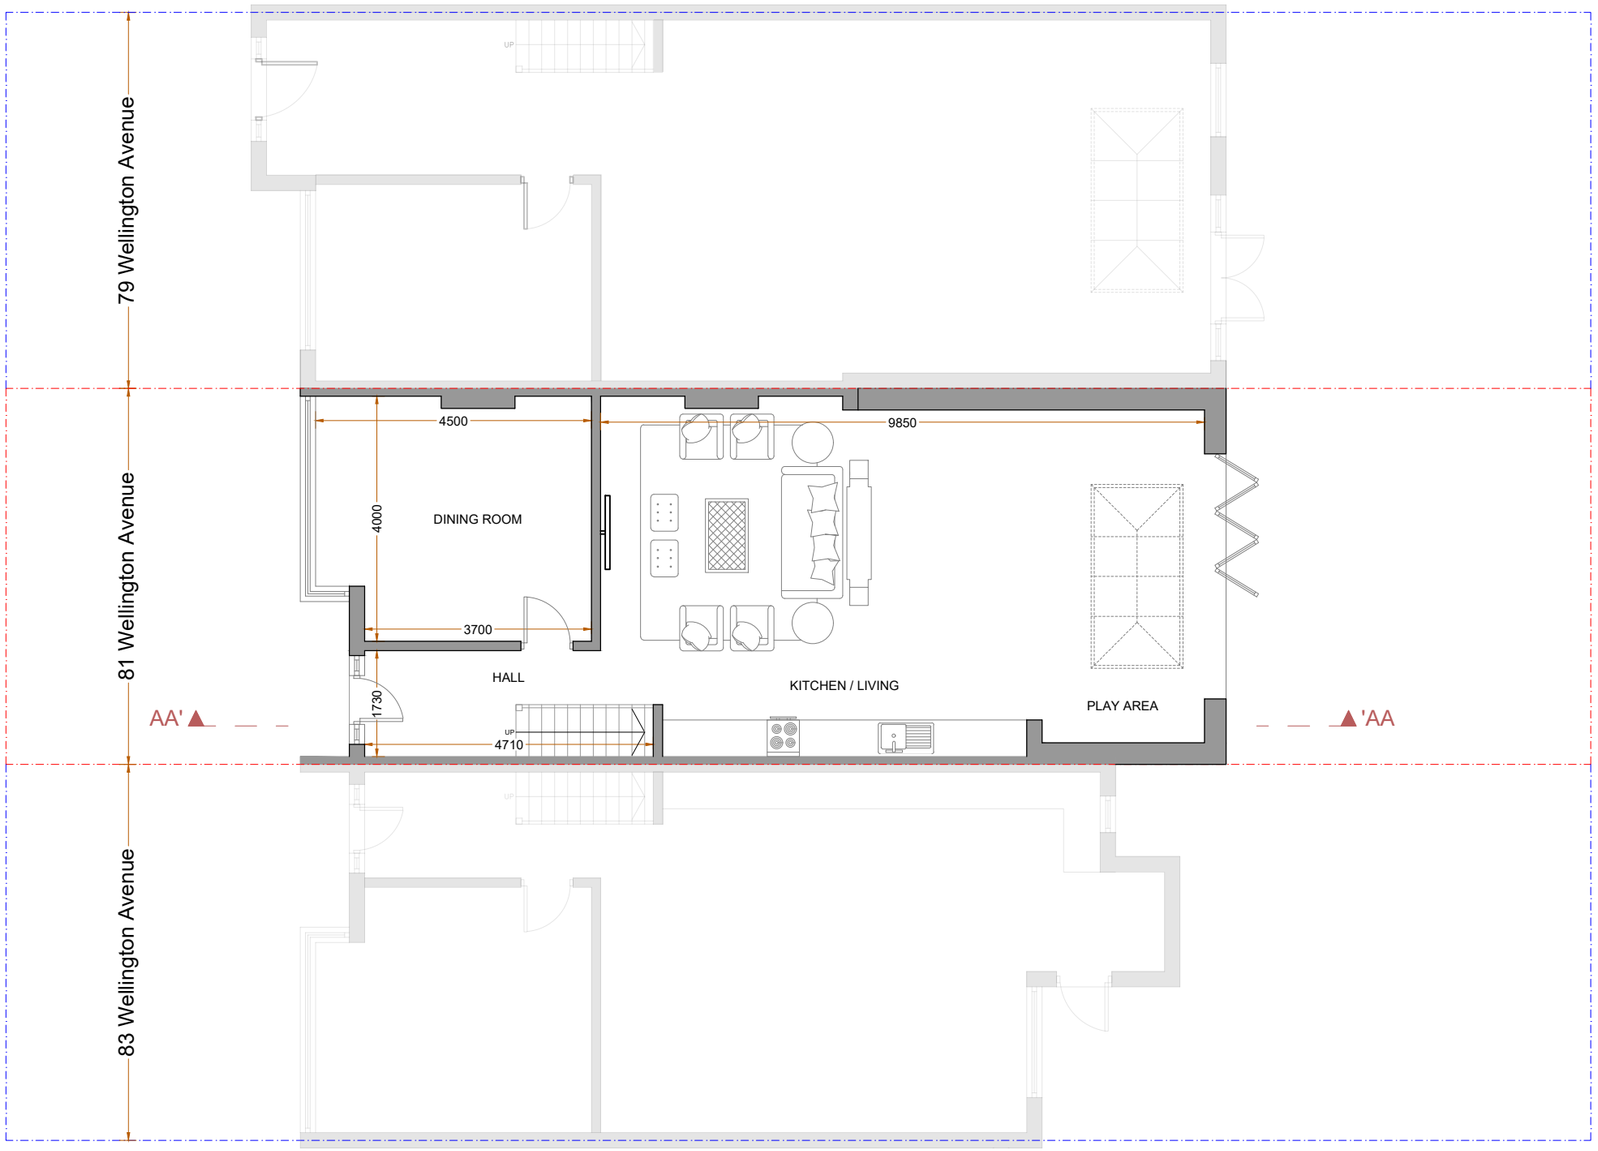

EXISTING & PROPOSED*
GROUND FLOOR PLAN

Construction started under approved plans

A	DA ISSUE	24.04.26	GK
	AMENDMENT		BY

0 2 4 6 8 10

Metres

SCALE 1:100@A3

Project :
Proposed infill and loft conversion

Date : 24/04/25

Sheet Title :
Existing Floor Plans

Sheet no : 01

Address :
81 Wellington Avenue
LONDON
N15 6AX

Applicant :

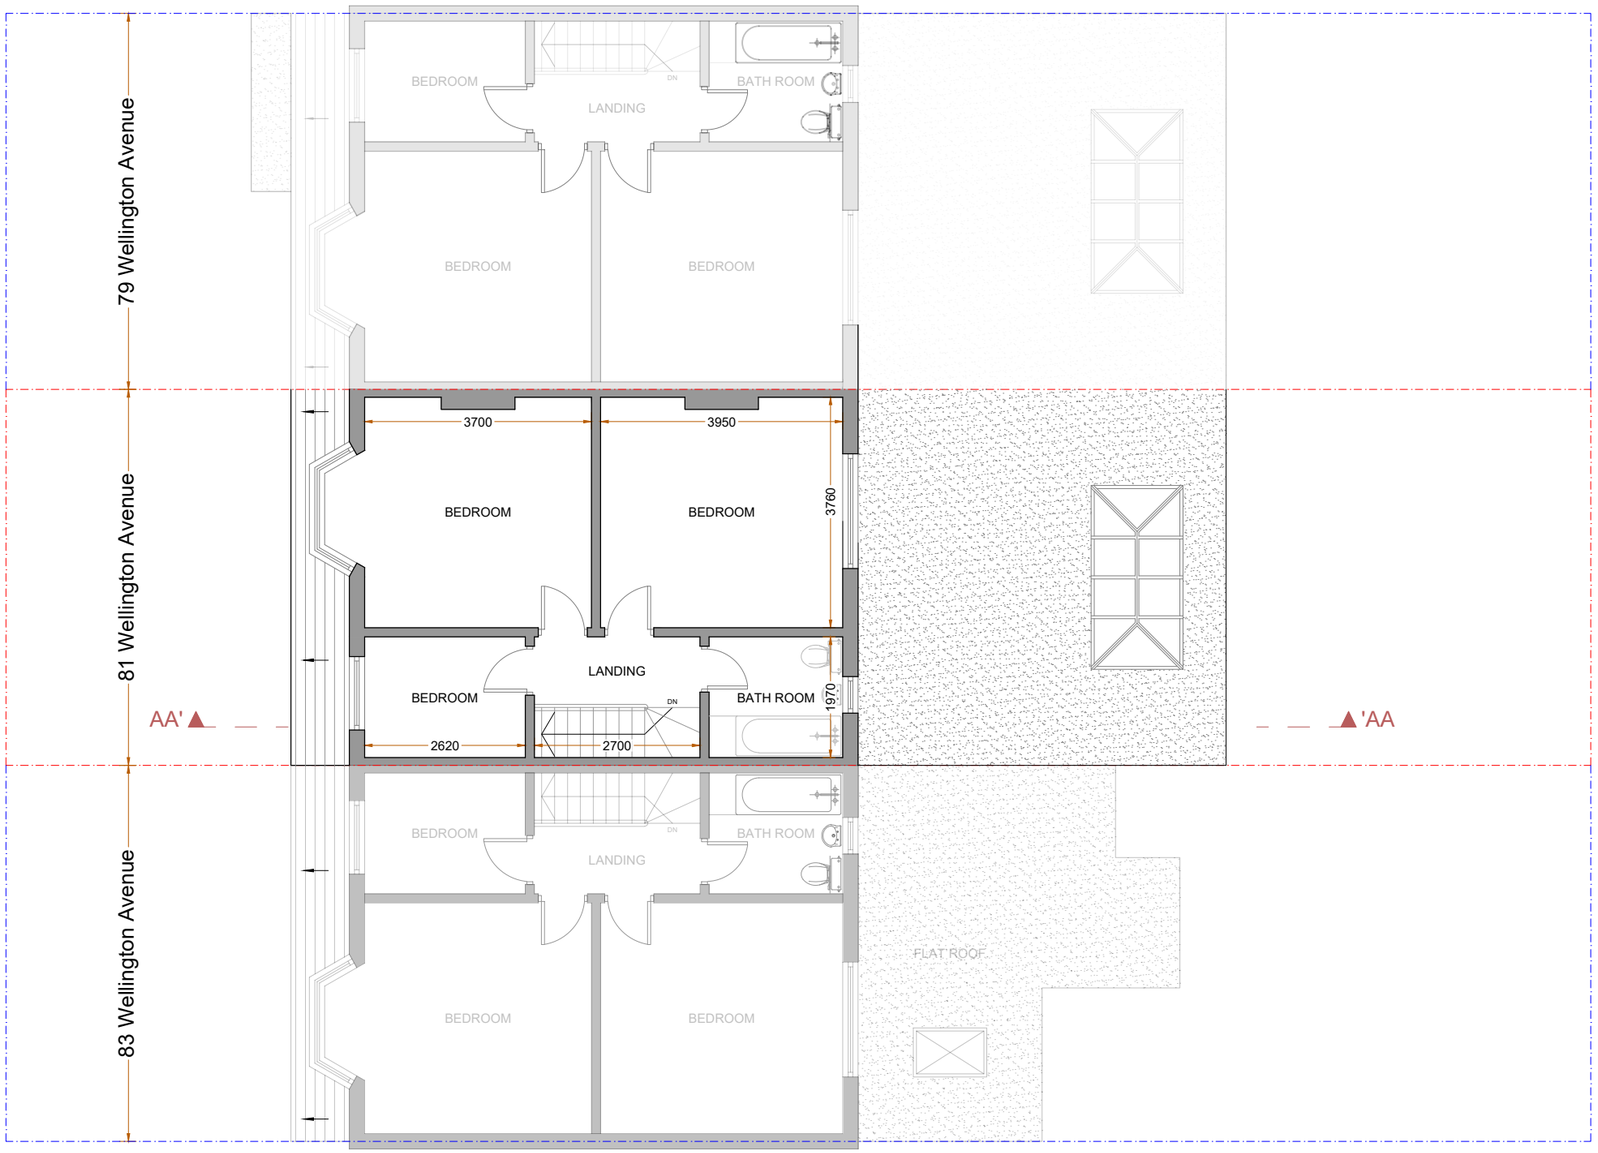

EXISTING
FIRST FLOOR PLAN

79 & 83 Wellington has not been surveyed

A	DA ISSUE	24.04.26	GK
	AMENDMENT		BY

0 2 4 6 8 10

Metres

SCALE 1:100@A3

Project :
Proposed infill and loft conversion

Date : 24/04/25

Sheet Title :
Existing Floor Plans

Sheet no : 02

Address :
81 Wellington Avenue
LONDON
N15 6AX

Applicant :

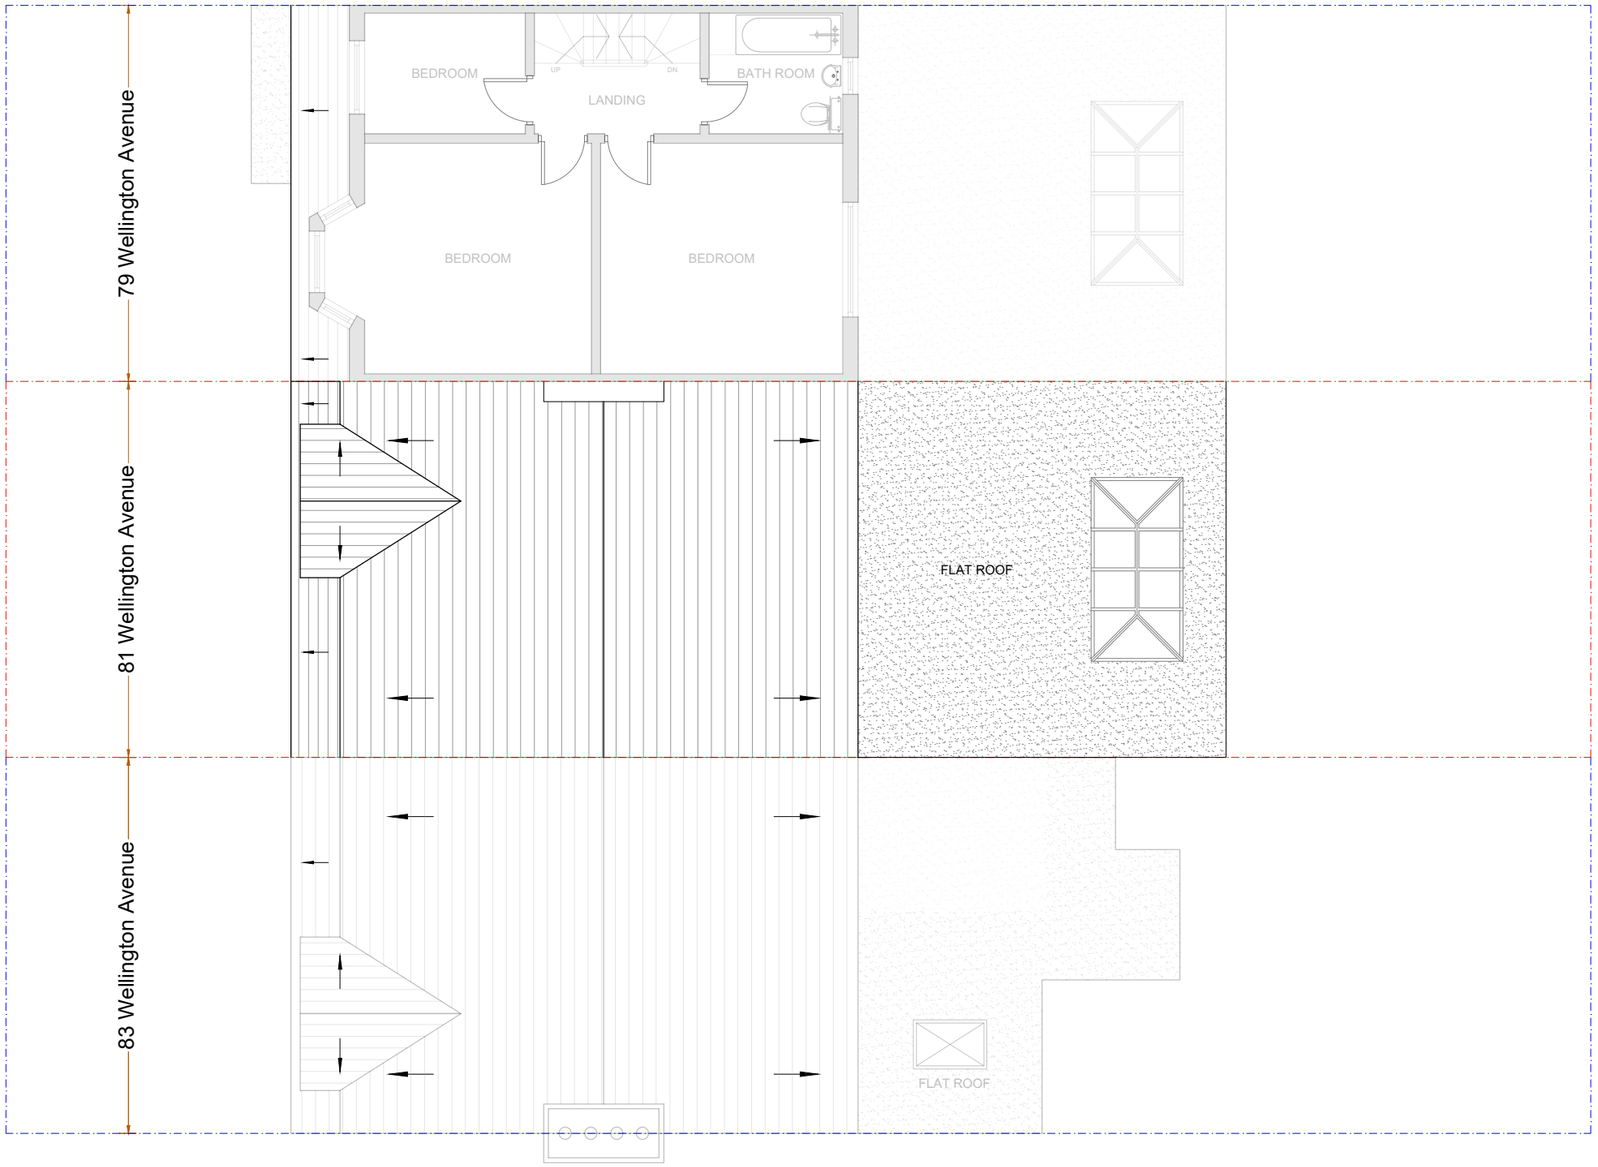

EXISTING
SECOND FLOOR PLAN

79 & 83 Wellington has not been surveyed

A	DA ISSUE	24.04.26	GK
	AMENDMENT		BY

0 2 4 6 8 10

Metres

SCALE 1:100@A3

Project :
Proposed infill and loft conversion

Date : 24/04/25

Sheet Title :
Existing Floor Plans

Sheet no : 03

Address :
81 Wellington Avenue
LONDON
N15 6AX

Applicant :

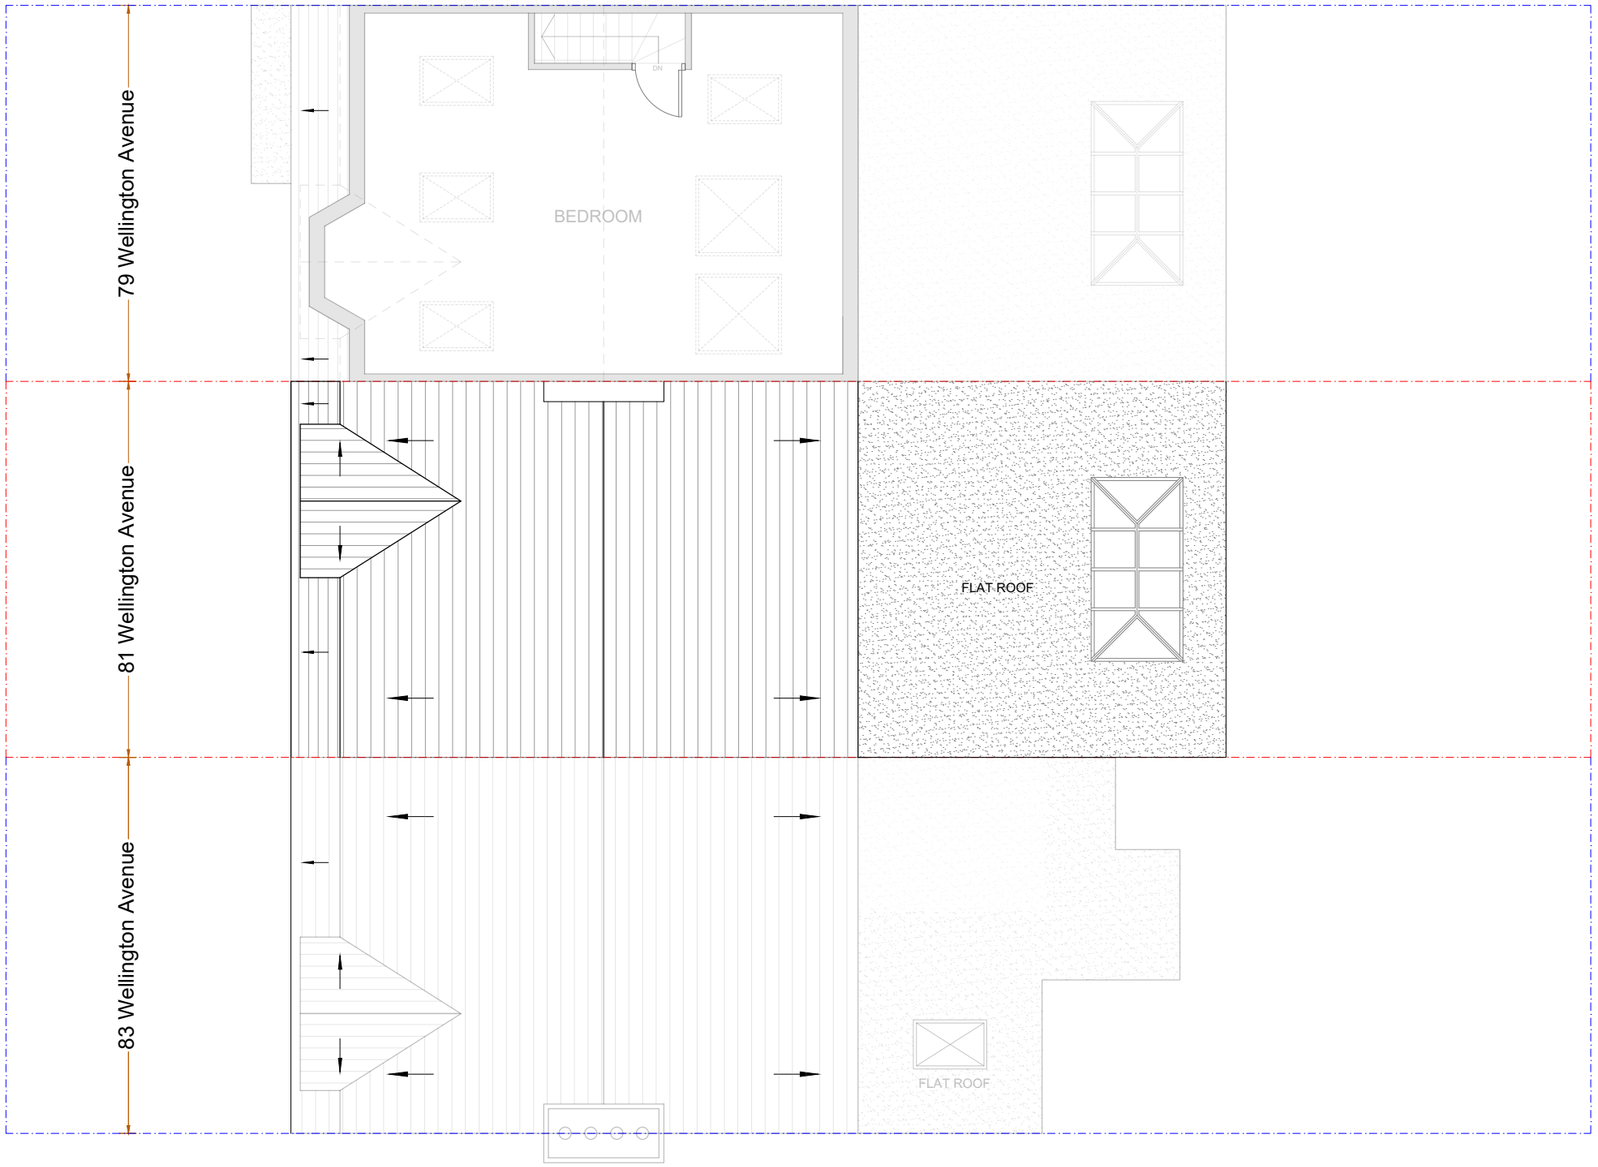

EXISTING
LOFT FLOOR PLAN

79 & 83 Wellington has not been surveyed

A	DA ISSUE	24.04.26	GK
	AMENDMENT		BY

0 2 4 6 8 10

Metres

SCALE 1:100@A3

Project :
Proposed infill and loft conversion

Date : 24/04/25

Sheet Title :
Existing Floor Plans

Sheet no : 04

Address :
81 Wellington Avenue
LONDON
N15 6AX

Applicant :

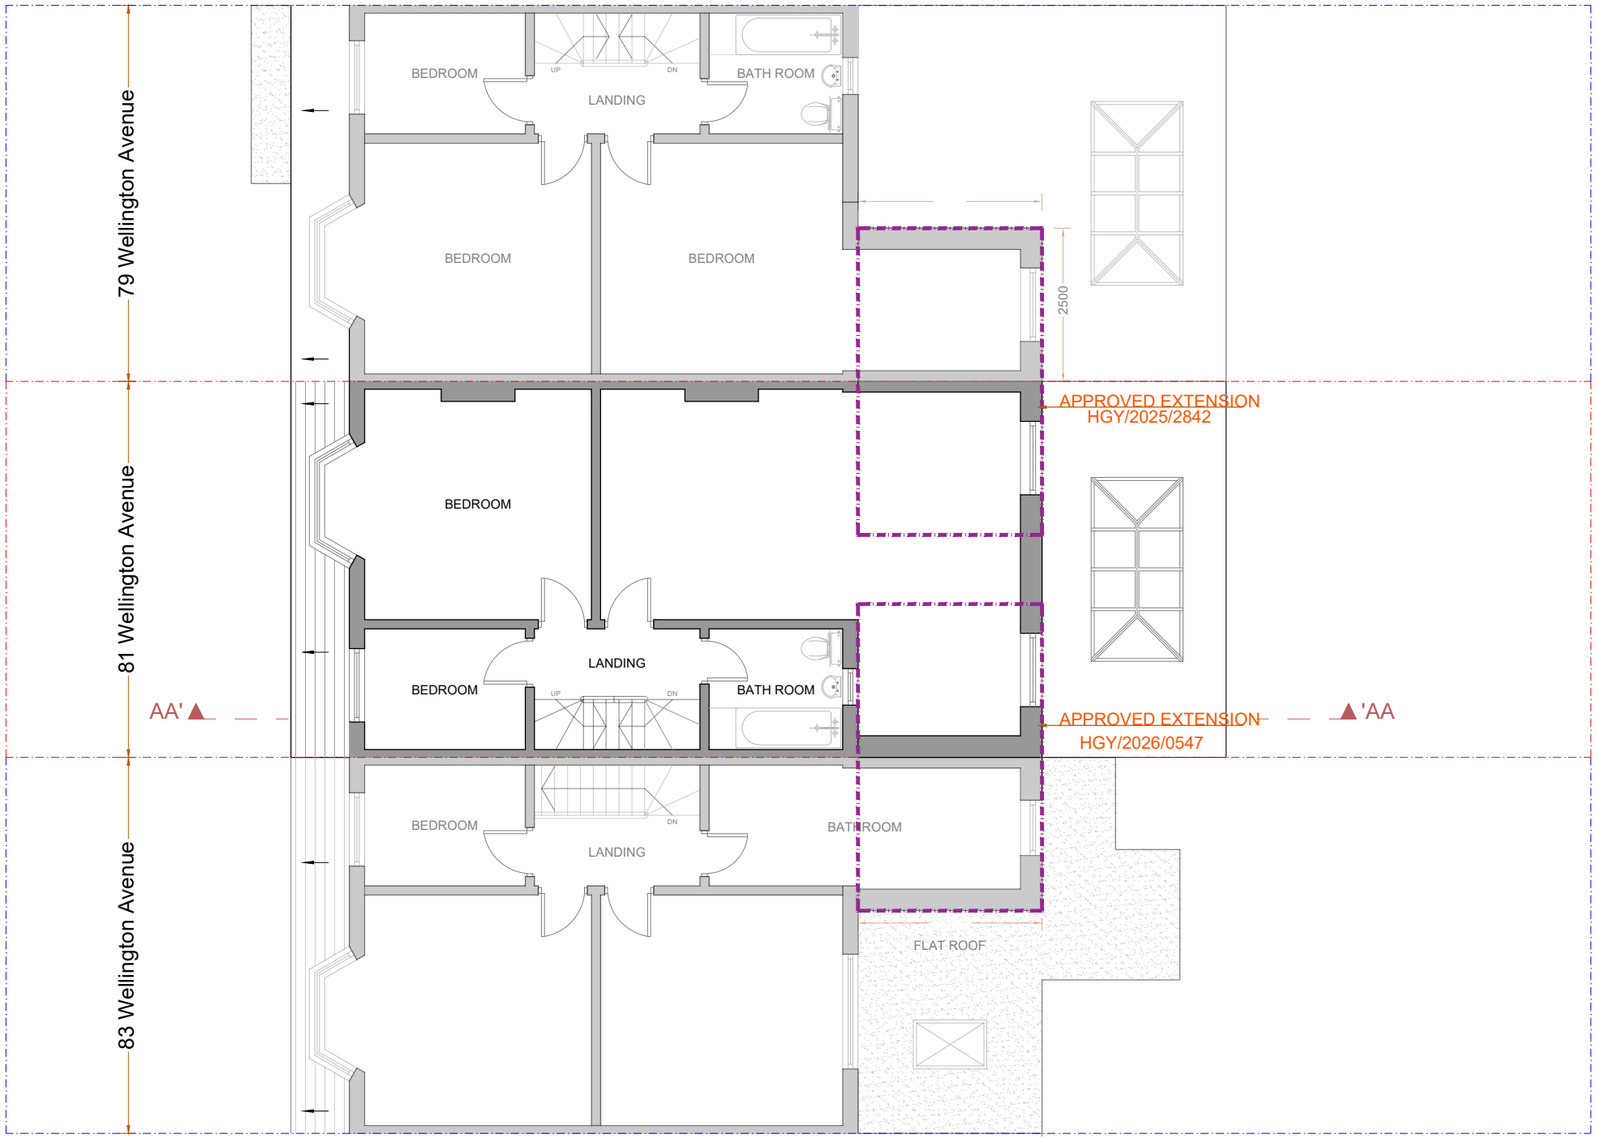

PROPOSED
FIRST FLOOR PLAN

79 & 83 Wellington has not been surveyed

A	DA ISSUE	24.04.26	GK
	AMENDMENT		BY

0 2 4 6 8 10
Metres
SCALE 1:100@A3

Project :
Proposed infill and loft conversion

Date : 24/04/25

Sheet Title :
Proposed Floor Plans

Sheet no : 05

Address :
81 Wellington Avenue
LONDON
N15 6AX

Applicant :

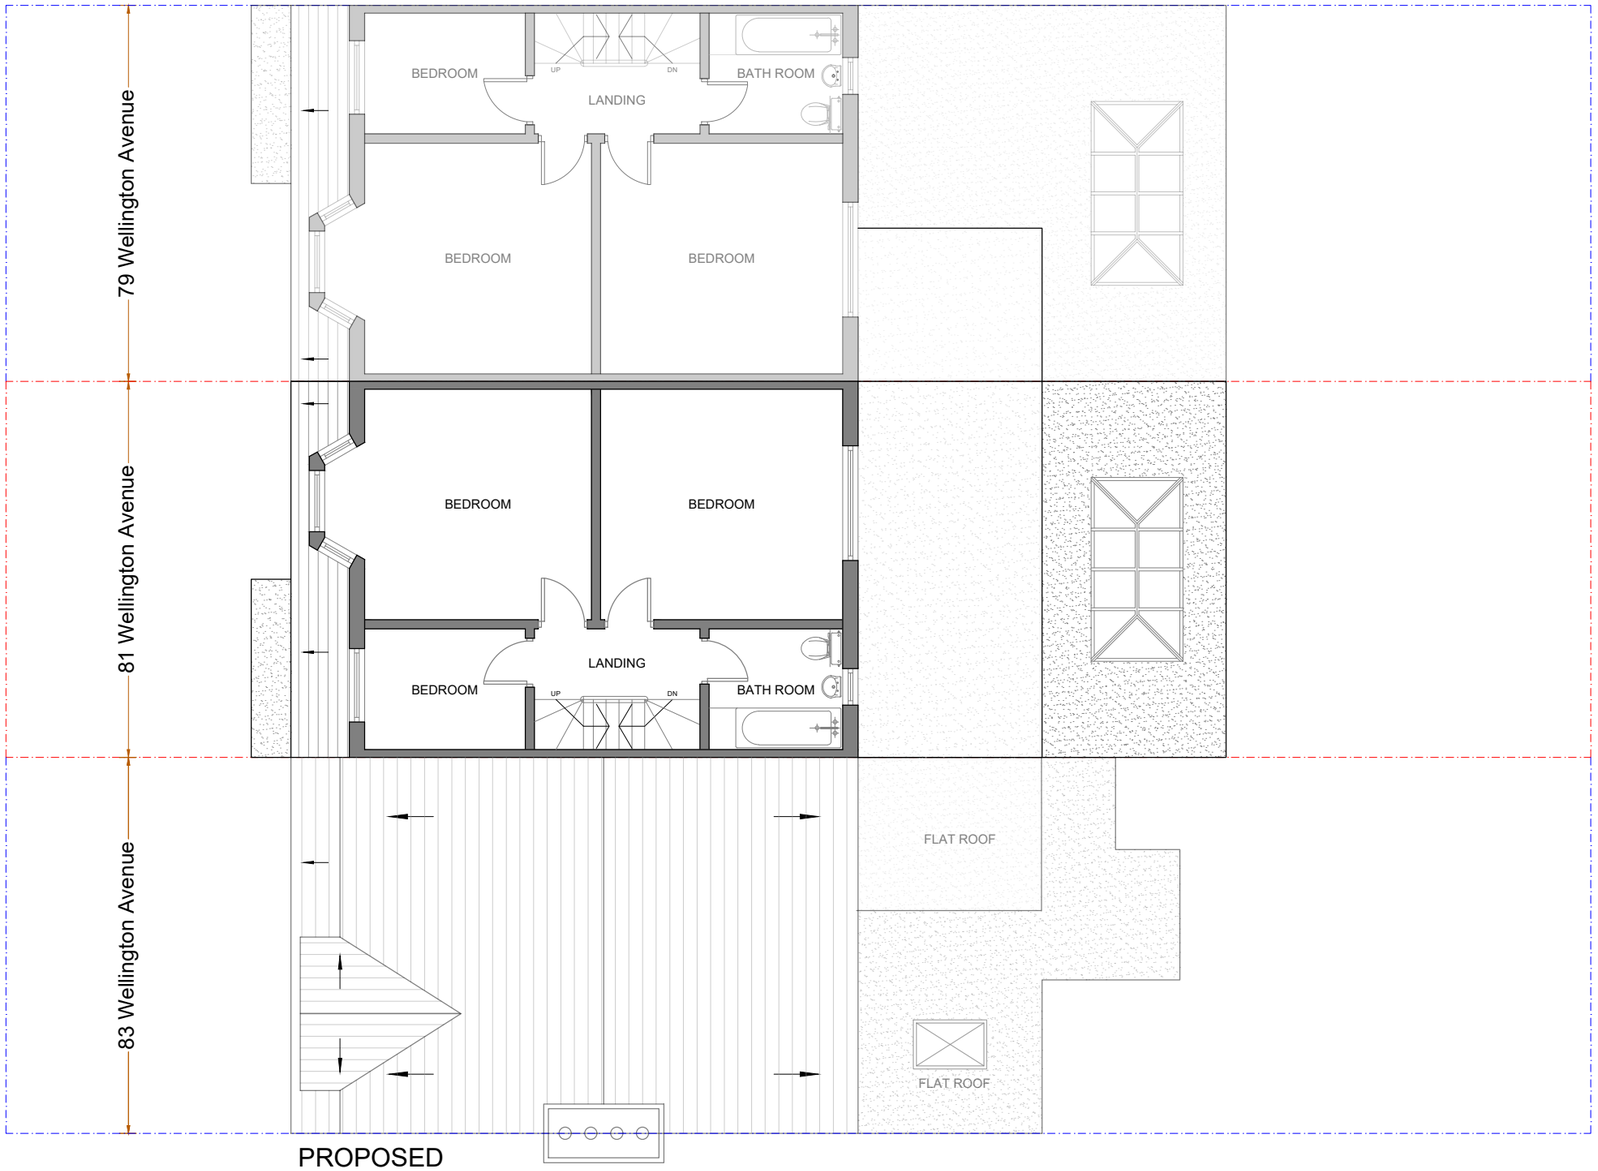

PROPOSED
SECOND FLOOR PLAN

79 & 83 Wellington has not been surveyed

A	DA ISSUE	24.04.26	GK
	AMENDMENT		BY

0 2 4 6 8 10

Metres

SCALE 1:100@A3

Project :
Proposed infill and loft conversion

Date : 24/04/25

Sheet Title :
Proposed Floor Plans

Sheet no : 06

Address :
81 Wellington Avenue
LONDON
N15 6AX

Applicant :

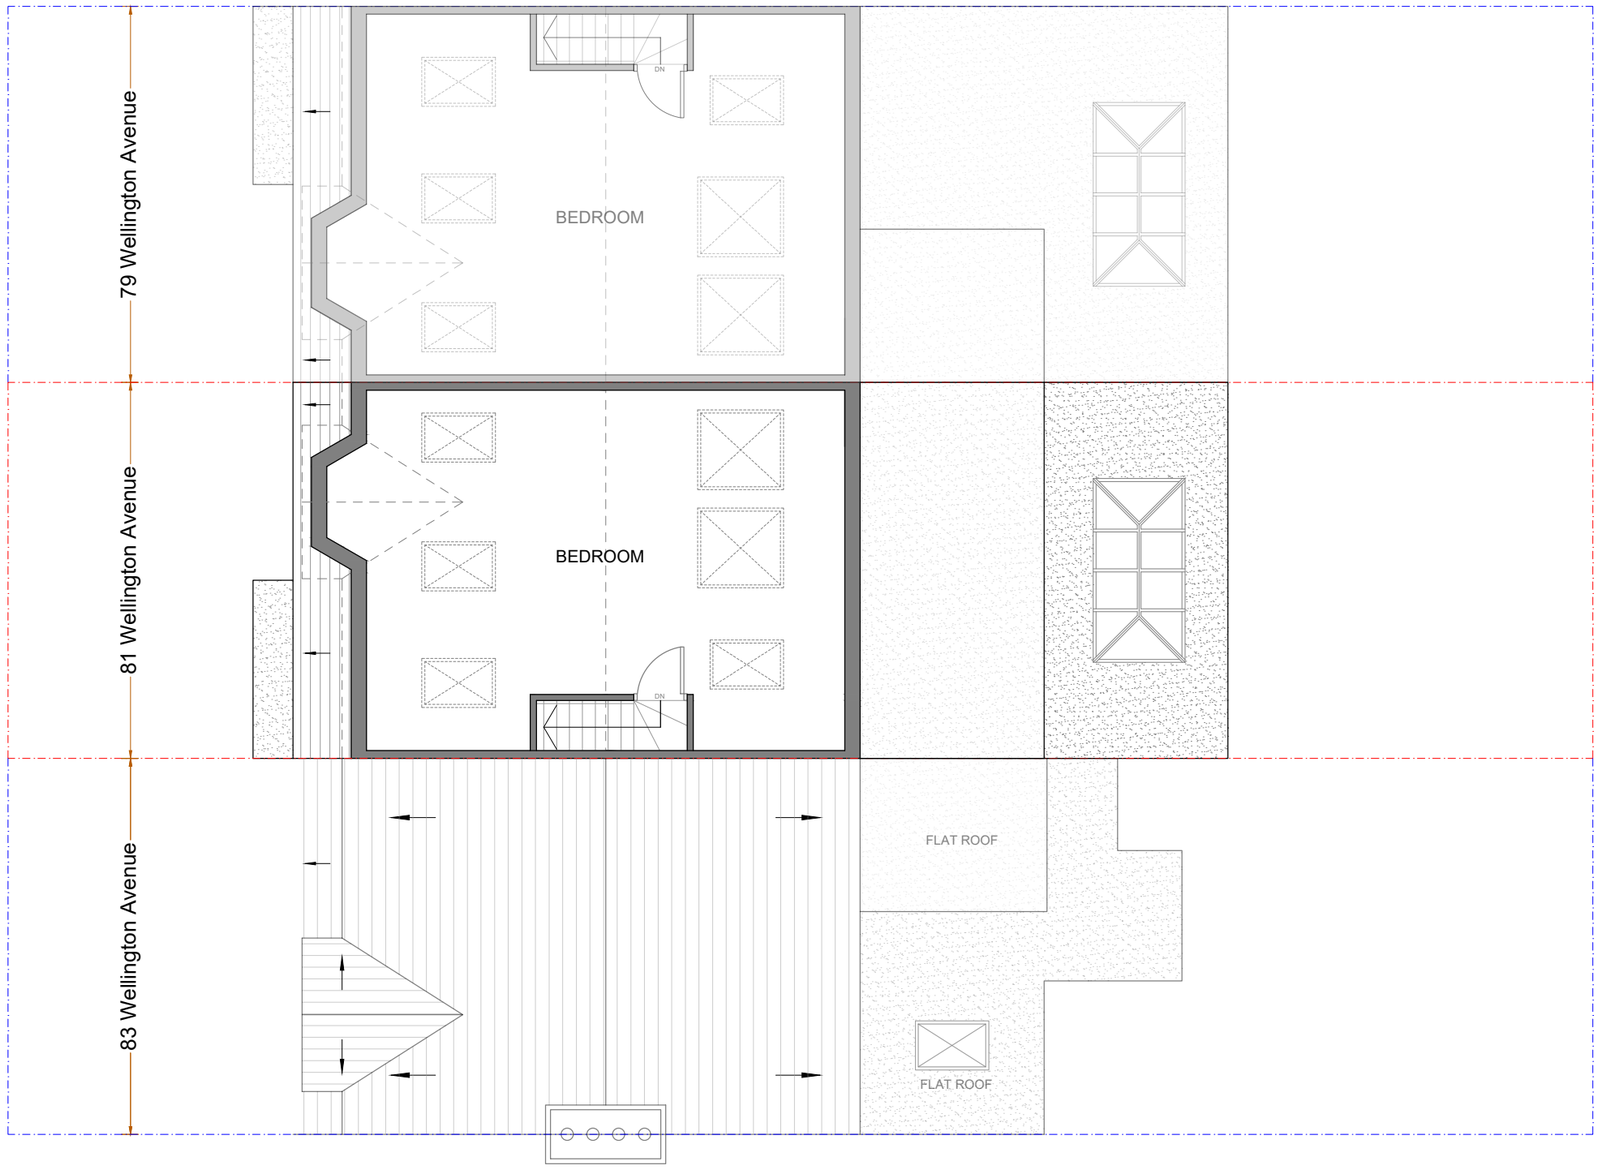

PROPOSED
LOFT FLOOR PLAN

79 & 83 Wellington has not been surveyed

A	DA ISSUE	24.04.26	GK
	AMENDMENT		BY

0 2 4 6 8 10

Metres

SCALE 1:100@A3

Project :
Proposed infill and loft conversion

Date : 24/04/25

Sheet Title :
Existing & Proposed Floor Plans

Sheet no : 07

Address :
81 Wellington Avenue
LONDON
N15 6AX

Applicant :

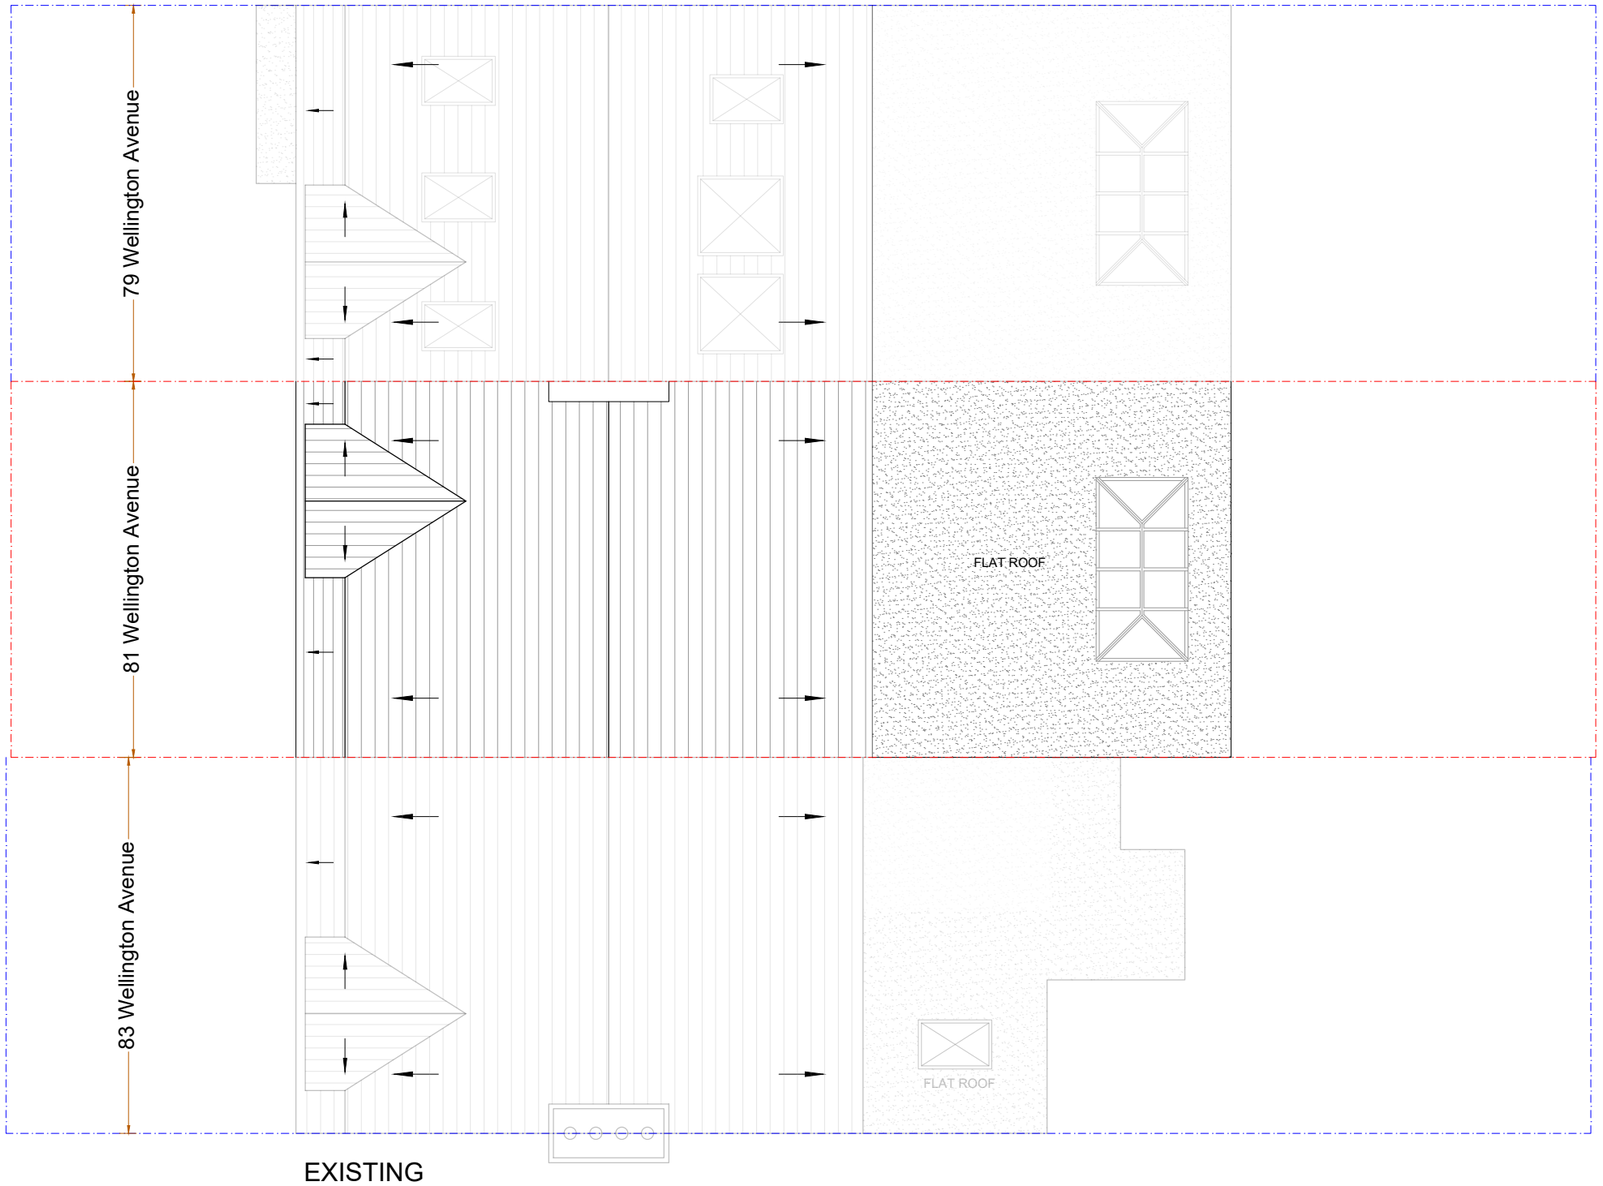

EXISTING
ROOF PLAN

79 & 83 Wellington has not been surveyed

A	DA ISSUE	24.04.26	GK
	AMENDMENT		BY

0 2 4 6 8 10

Metres

SCALE 1:100@A3

Project :
Proposed infill and loft conversion

Date : 24/04/25

Sheet Title :
Existing Roof Plans

Sheet no : 08

Address :
81 Wellington Avenue
LONDON
N15 6AX

Applicant :

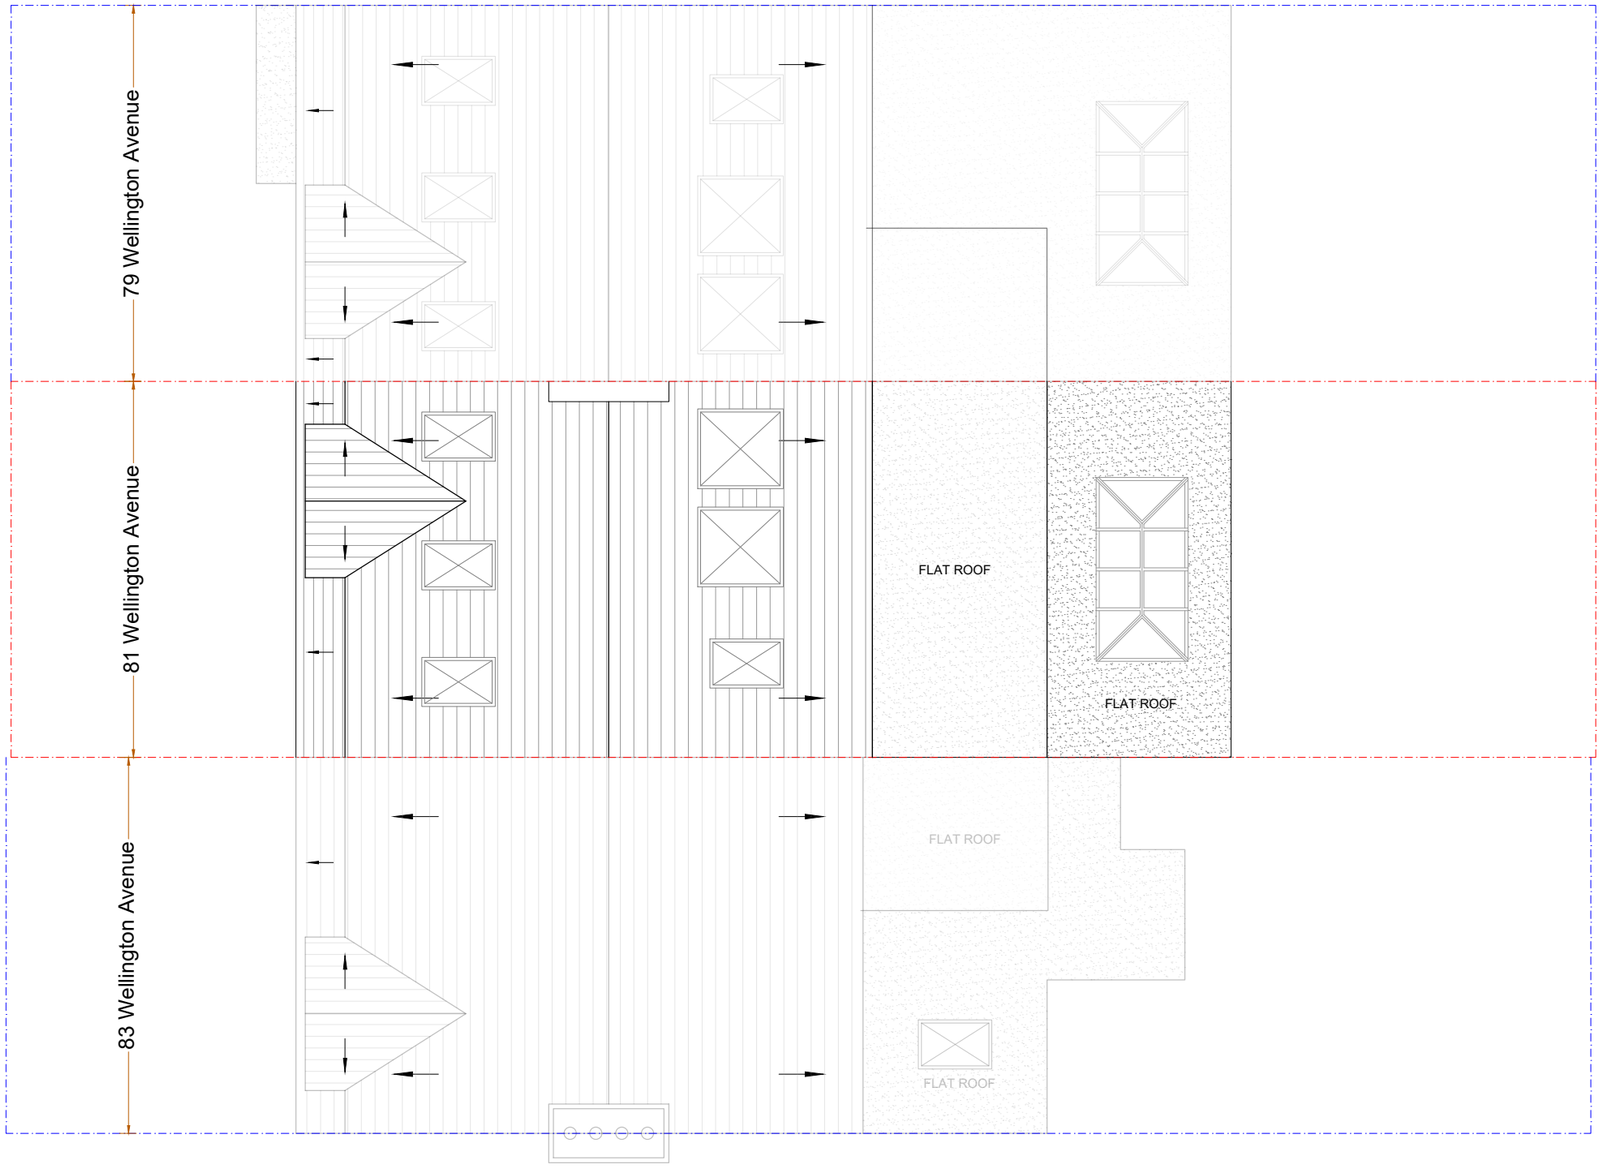

PROPOSED
ROOF PLAN

79 & 83 Wellington has not been surveyed

A	DA ISSUE	24.04.26	GK
	AMENDMENT		BY

0 2 4 6 8 10

Metres

SCALE 1:100@A3

Project :
Proposed infill and loft conversion

Date : 24/04/25

Sheet Title :
Proposed Roof Plans

Sheet no : 09

Address :
81 Wellington Avenue
LONDON
N15 6AX

Applicant :

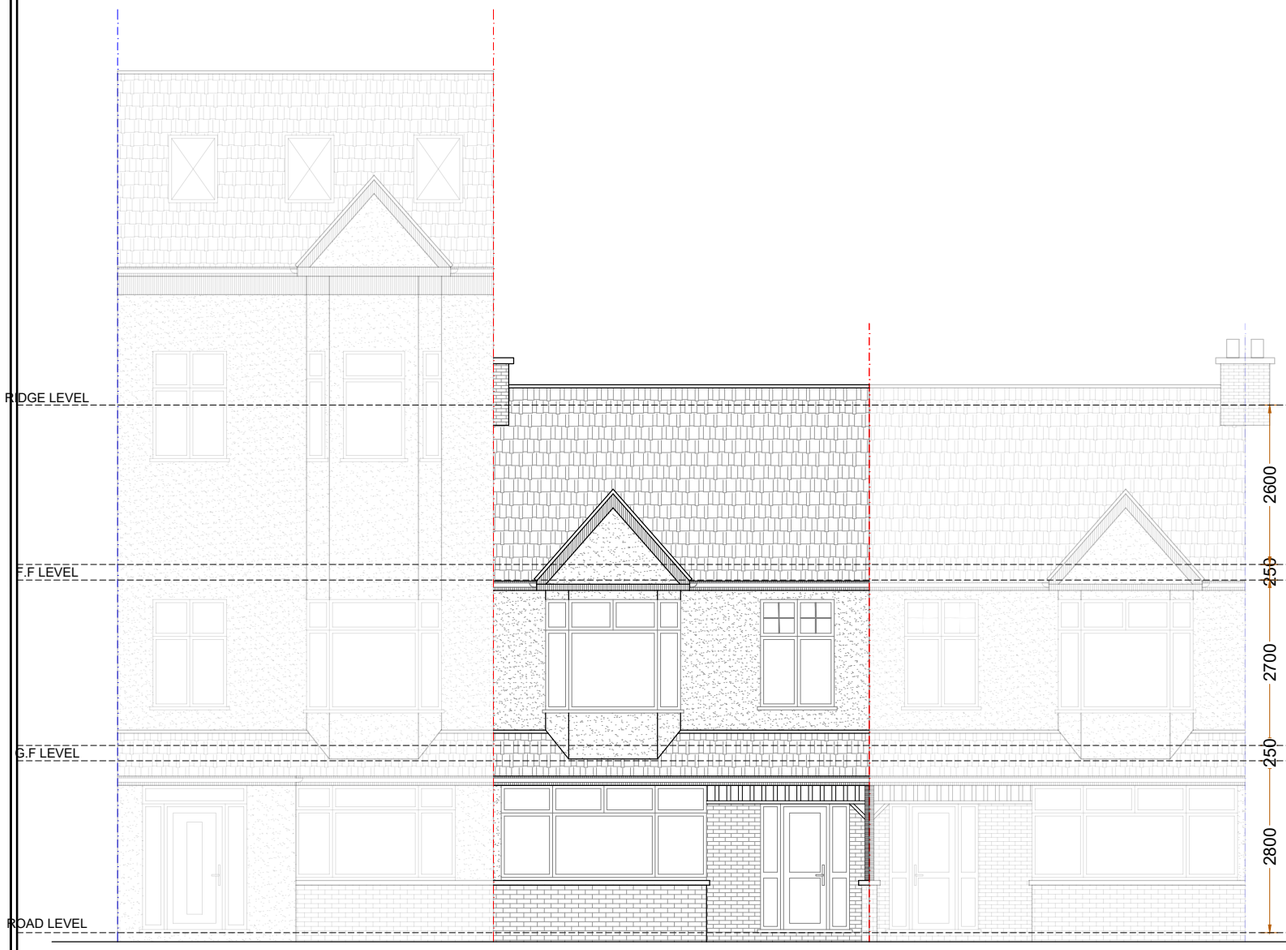

EXISTING
FRONT ELEVATION

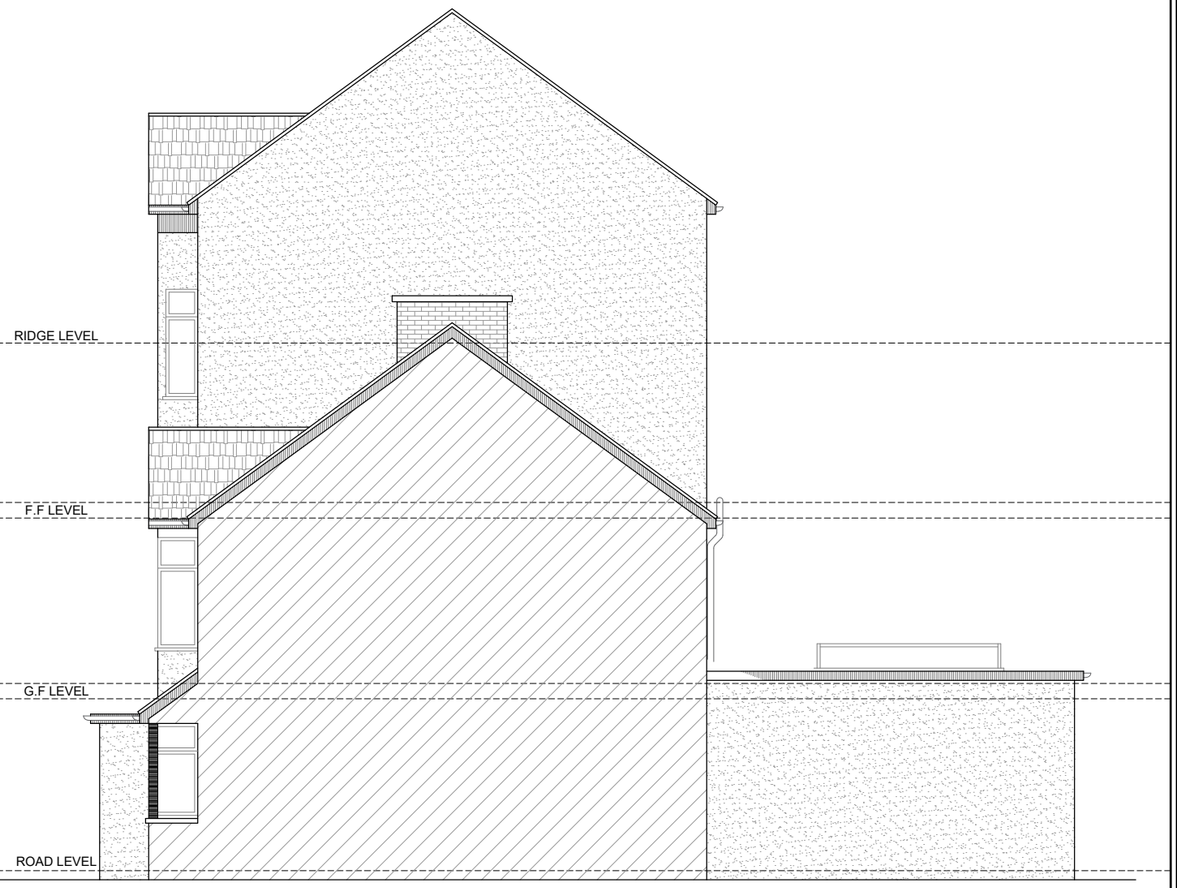

EXISTING
SIDE ELEVATION-1

79 & 83 Wellington has not been surveyed

A	DA ISSUE	24.04.26	GK
	AMENDMENT		BY

0 2 4 6 8 10
Metres
SCALE 1:100@A3

Project :
Proposed infill and loft conversion

Date : 24/04/25

Sheet Title :
Existing Elevations

Sheet no : 10

Address :
81 Wellington Avenue
LONDON
N15 6AX

Applicant :

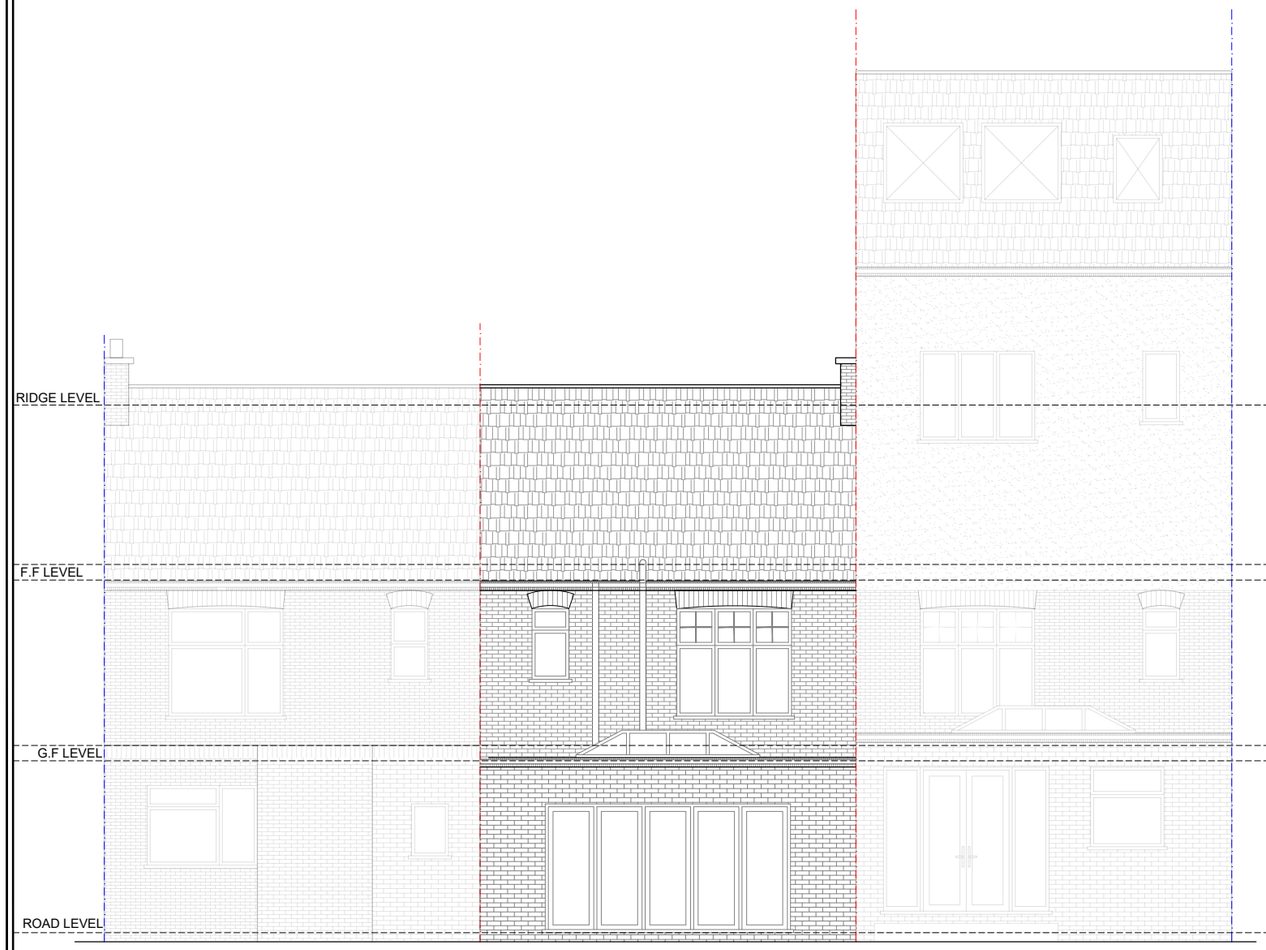

EXISTING
REAR ELEVATION

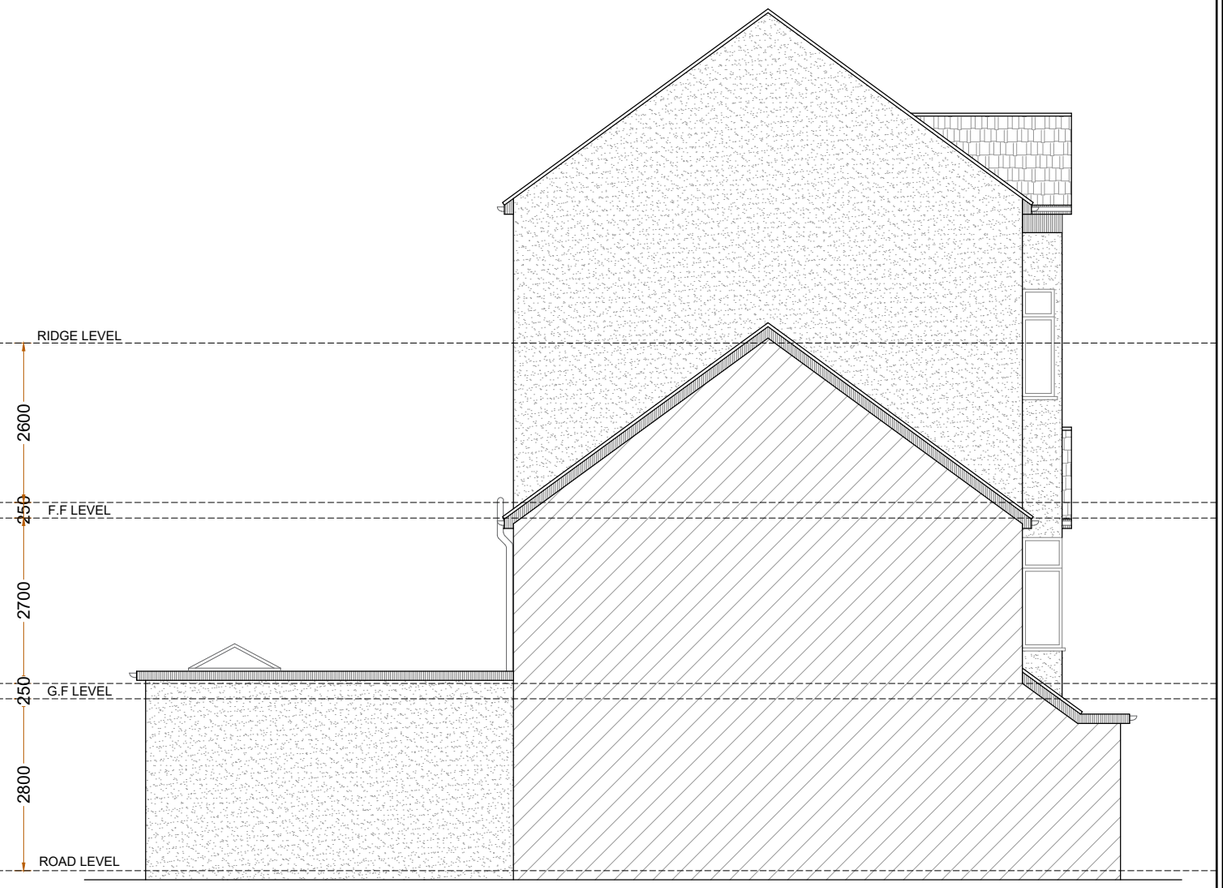

EXISTING
SIDE ELEVATION-2

79 & 83 Wellington has not been surveyed

A	DA ISSUE	24.04.26	GK
	AMENDMENT		BY

0 2 4 6 8 10

Metres

SCALE 1:100@A3

Project :

Proposed infill and loft conversion

Date : 24/04/25

Sheet Title :

Existing Elevations

Sheet no : 11

Address :

81 Wellington Avenue
LONDON
N15 6AX

Applicant :

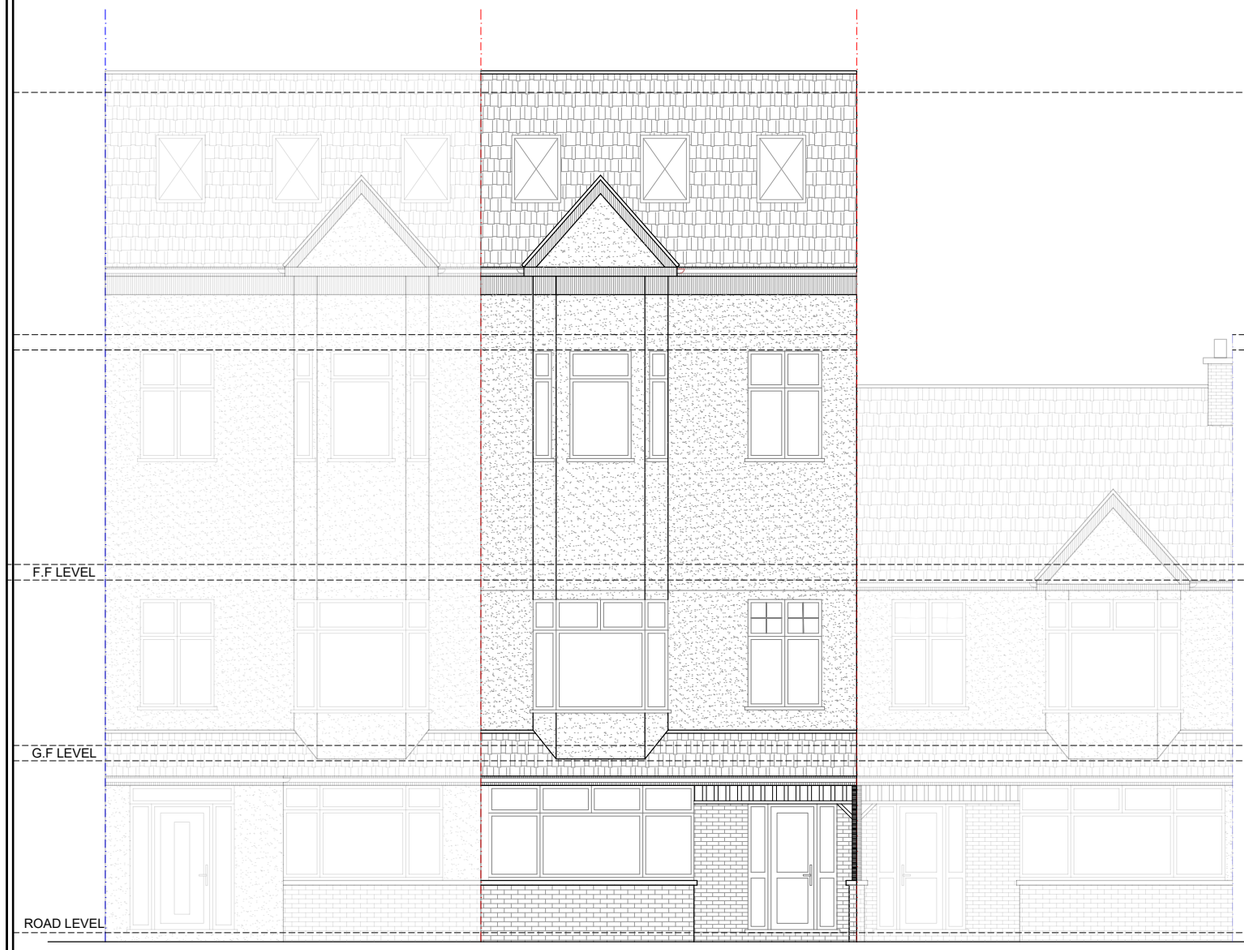

PROPOSED
FRONT ELEVATION

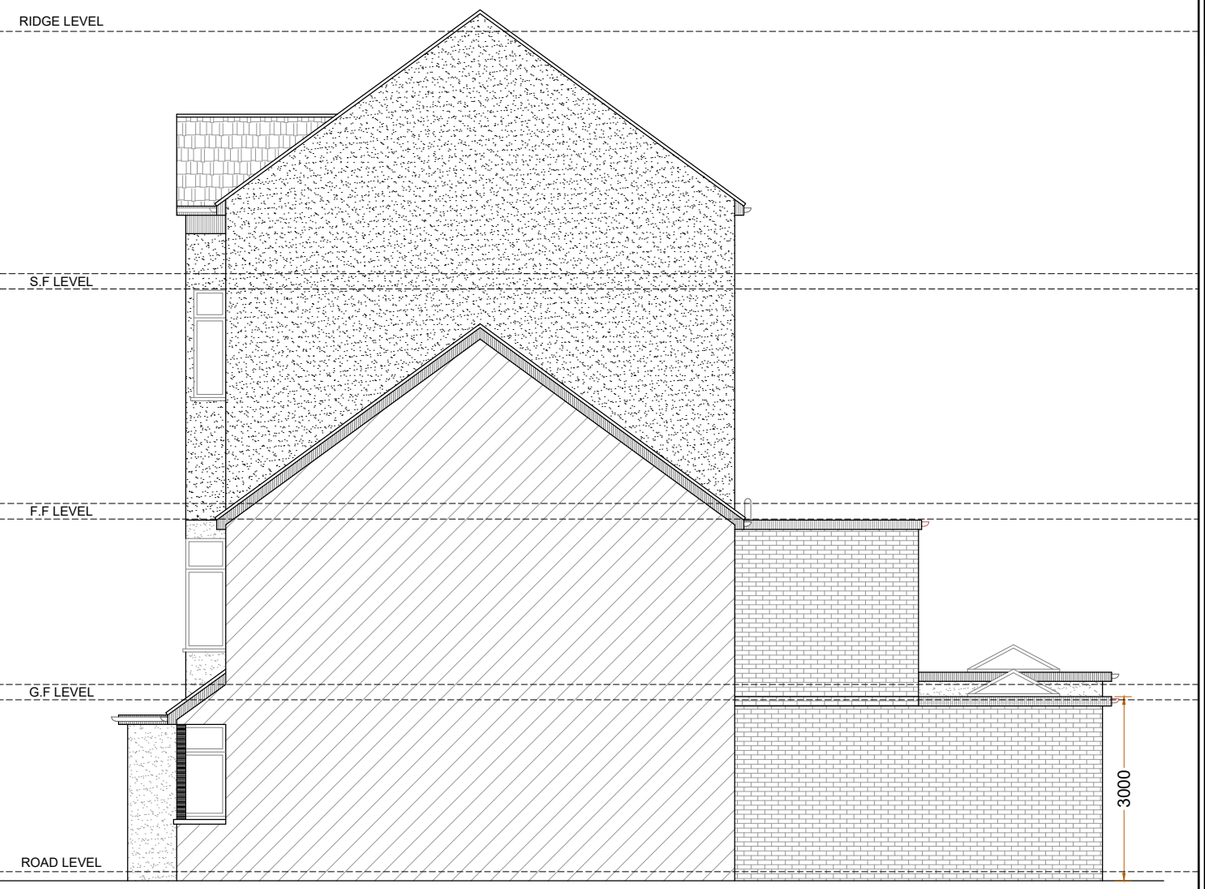

PROPOSED
SIDE ELEVATION-1

79 & 83 Wellington has not been surveyed

A	DA ISSUE	24.04.26	GK
	AMENDMENT		BY

0 2 4 6 8 10

Metres

SCALE 1:100@A3

Project :
Proposed infill and loft conversion

Date : 24/04/25

Sheet Title :
Proposed Elevations

Sheet no : 12

Address :
81 Wellington Avenue
LONDON
N15 6AX

Applicant :

PROPOSED
REAR ELEVATION

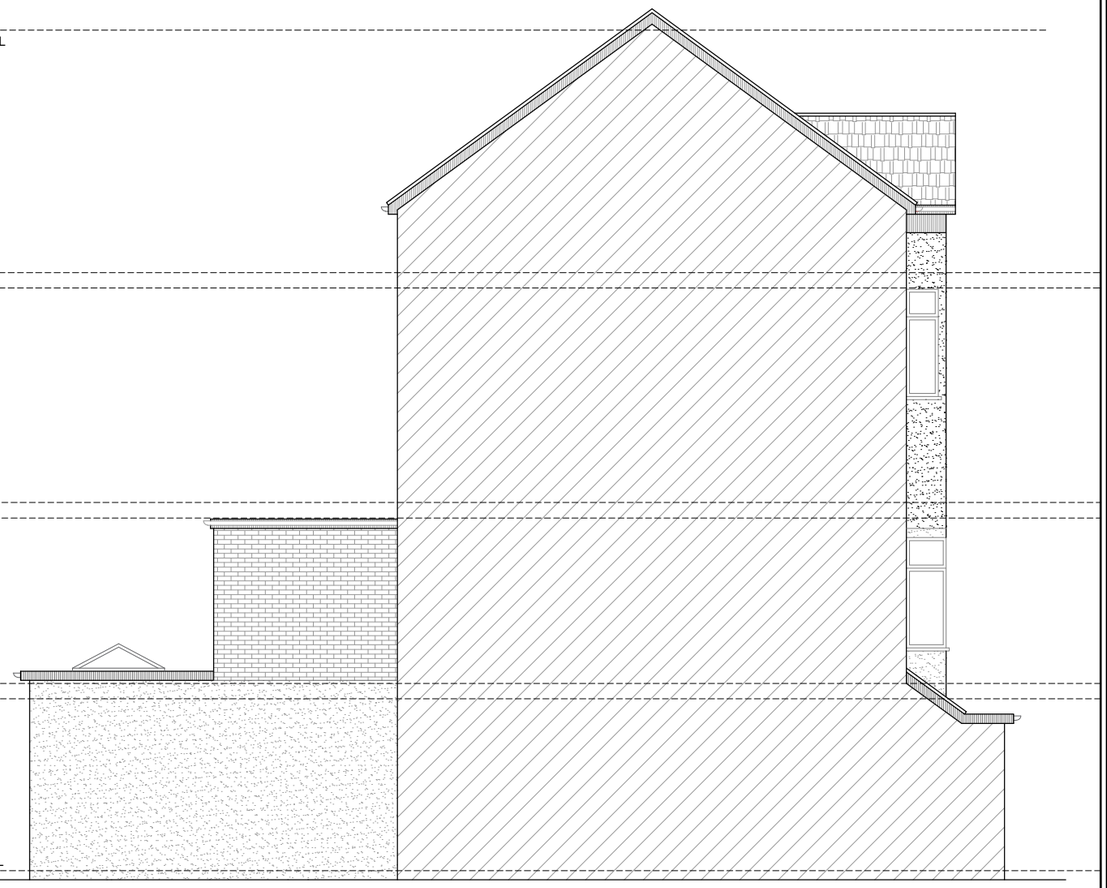

PROPOSED
SIDE ELEVATION-2

79 & 83 Wellington has not been surveyed

A	DA ISSUE	24.04.26	GK
	AMENDMENT		BY

0 2 4 6 8 10

Metres

SCALE 1:100@A3

Project :

Proposed infill and loft conversion

Date : 24/04/25

Sheet Title :

Proposed Elevations

Sheet no : 13

Address :
81 Wellington Avenue
LONDON
N15 6AX

Applicant :

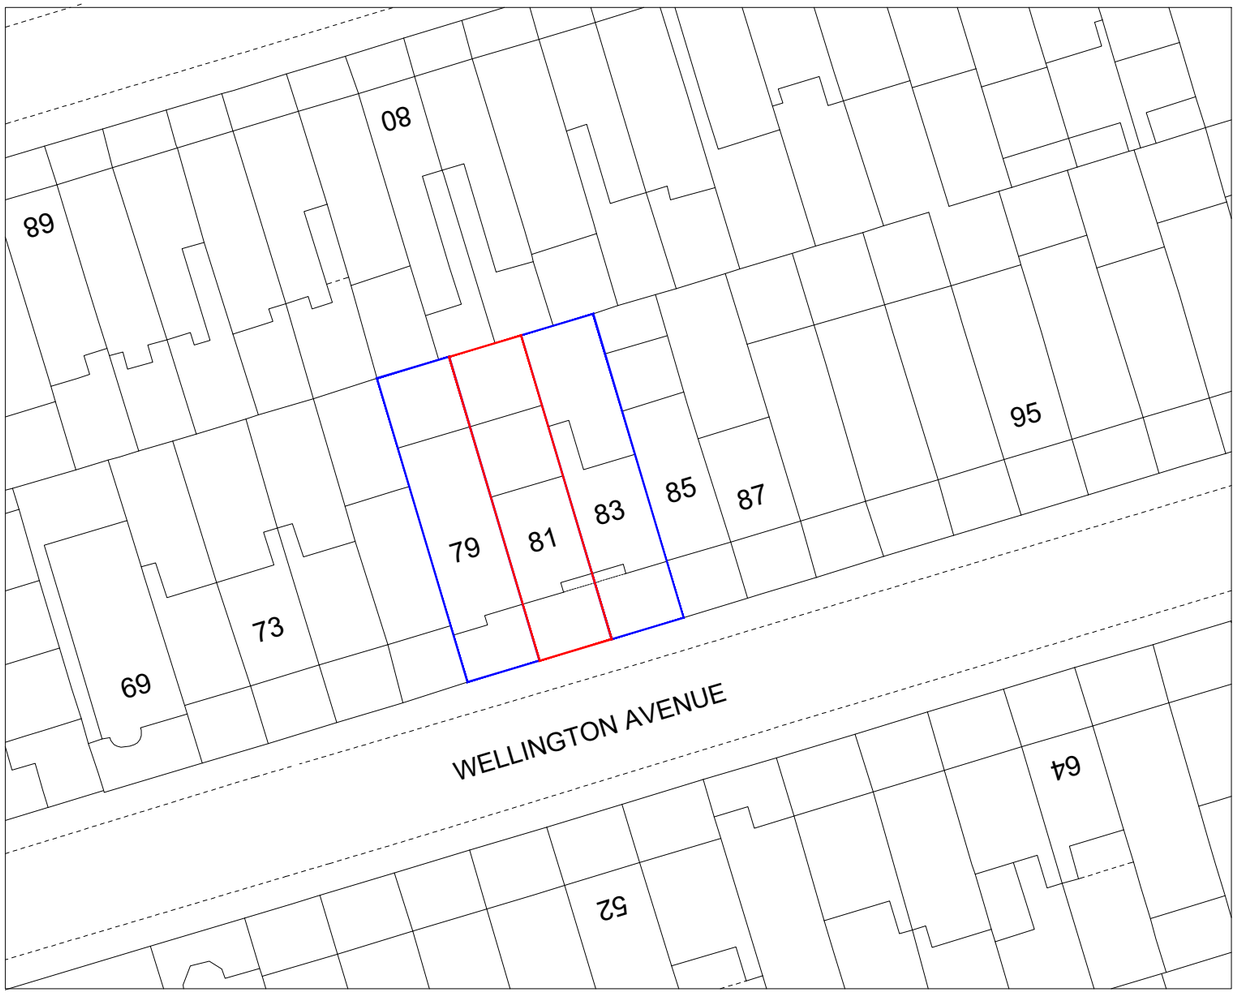

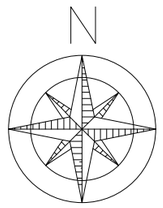

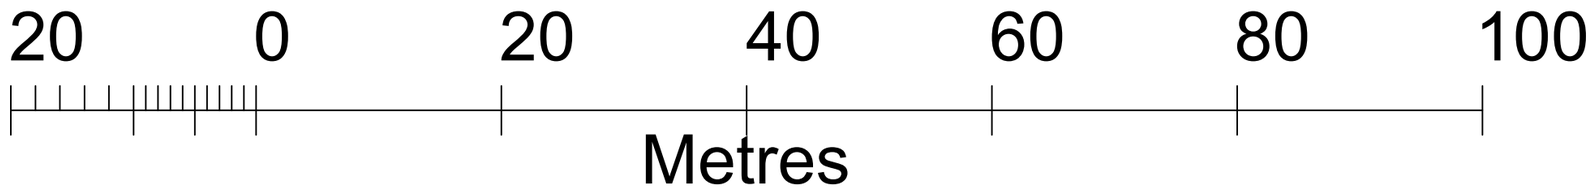

A 24.04.26 DA ISSUE GK AMENDMENT BY	SCALE 1:500@A3	Project : Proposed infill and loft conversion	Sheet Title : Proposed Site Block Plan	Address : 81 Wellington Avenue LONDON N15 6AX
		Date : 24/04/25	Sheet no : 14	Applicant :