




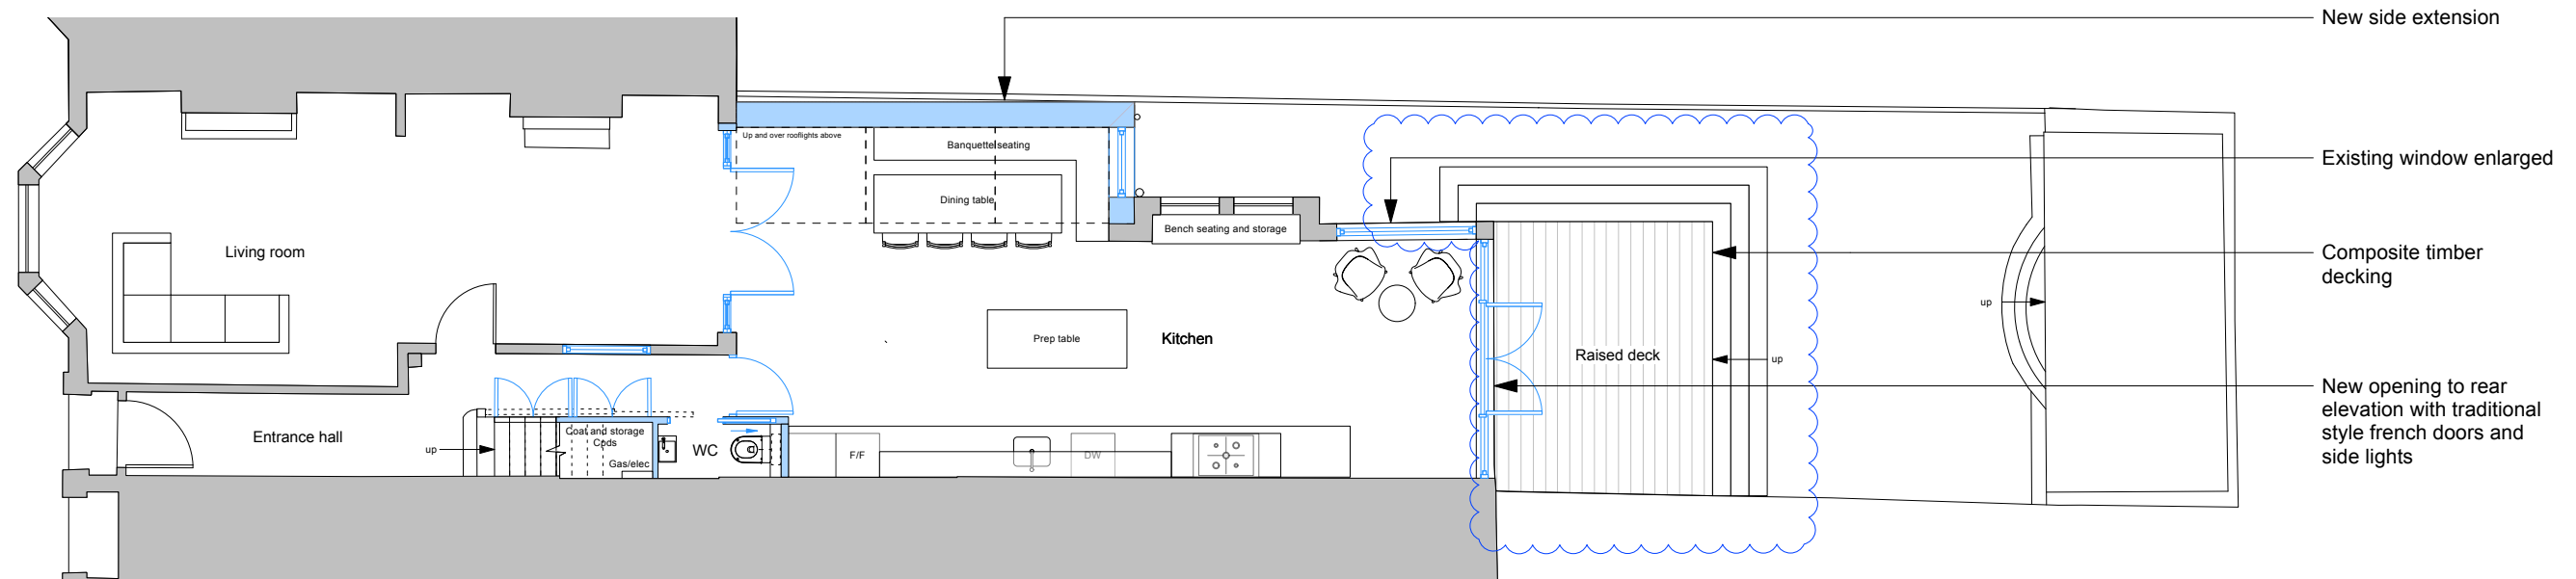

Proposed Ground Floor

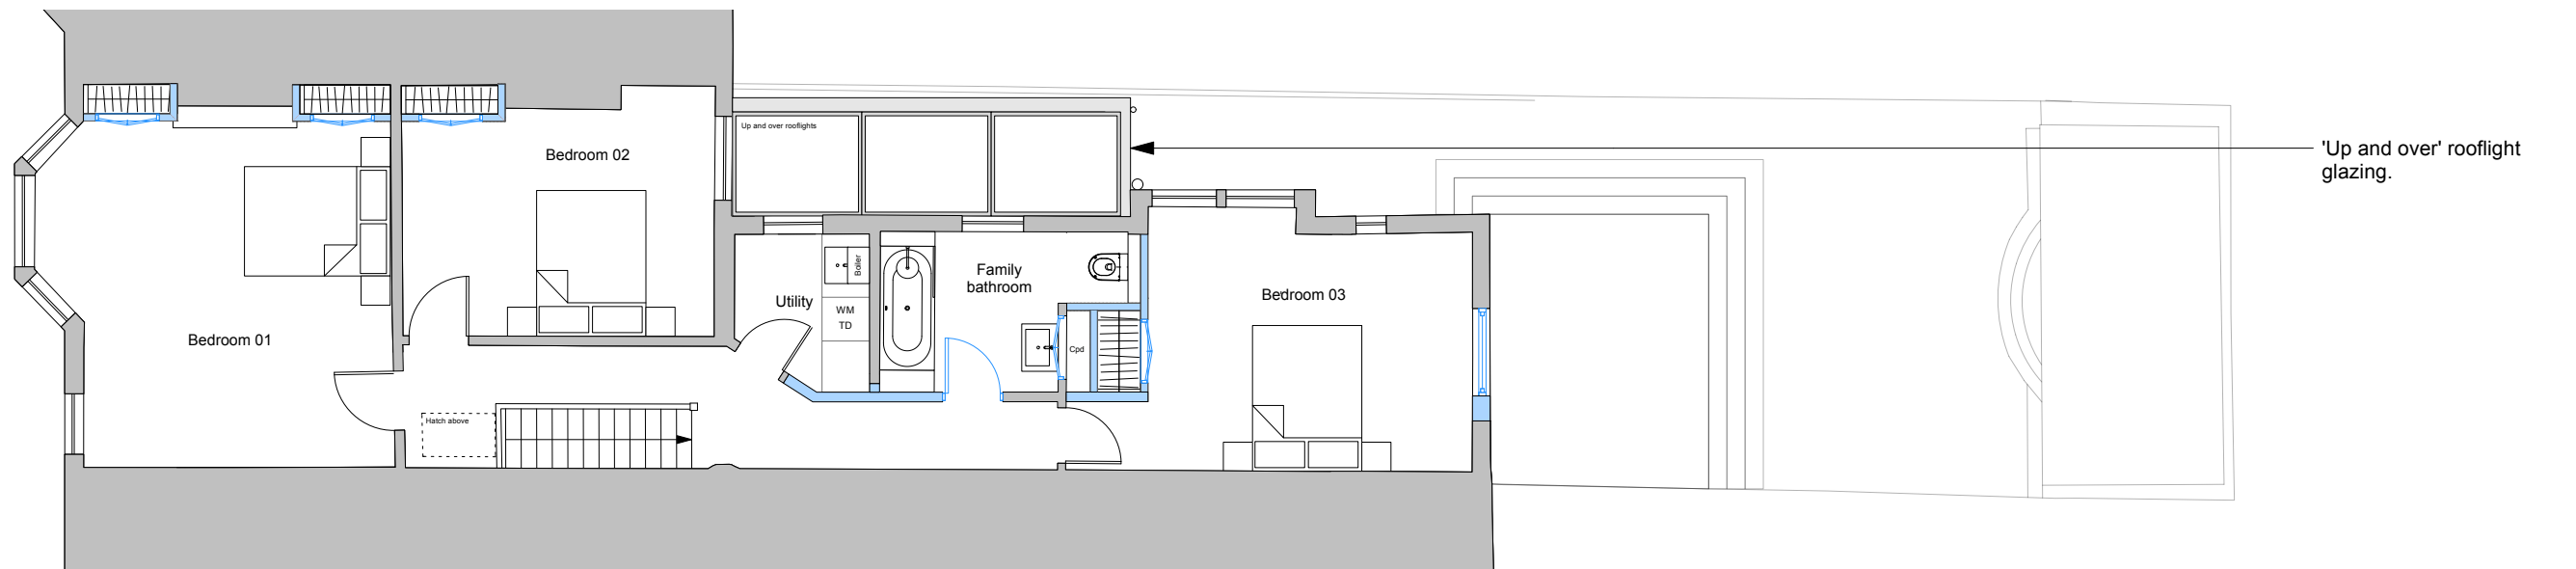

Proposed First Floor

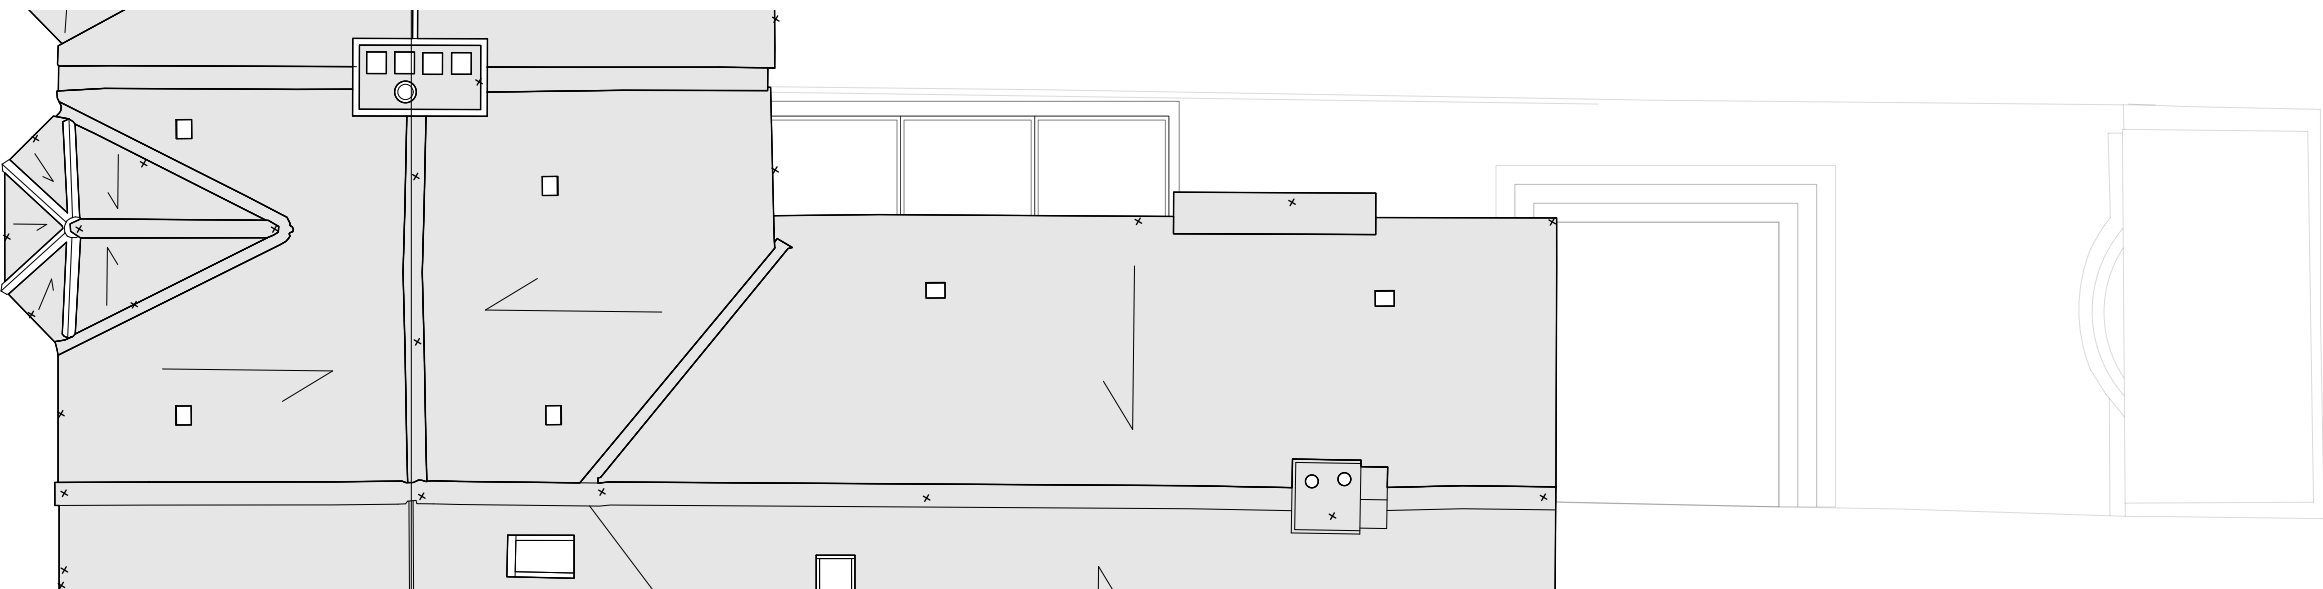

Proposed Roof



0 1m 2m 3m 4m 5m