



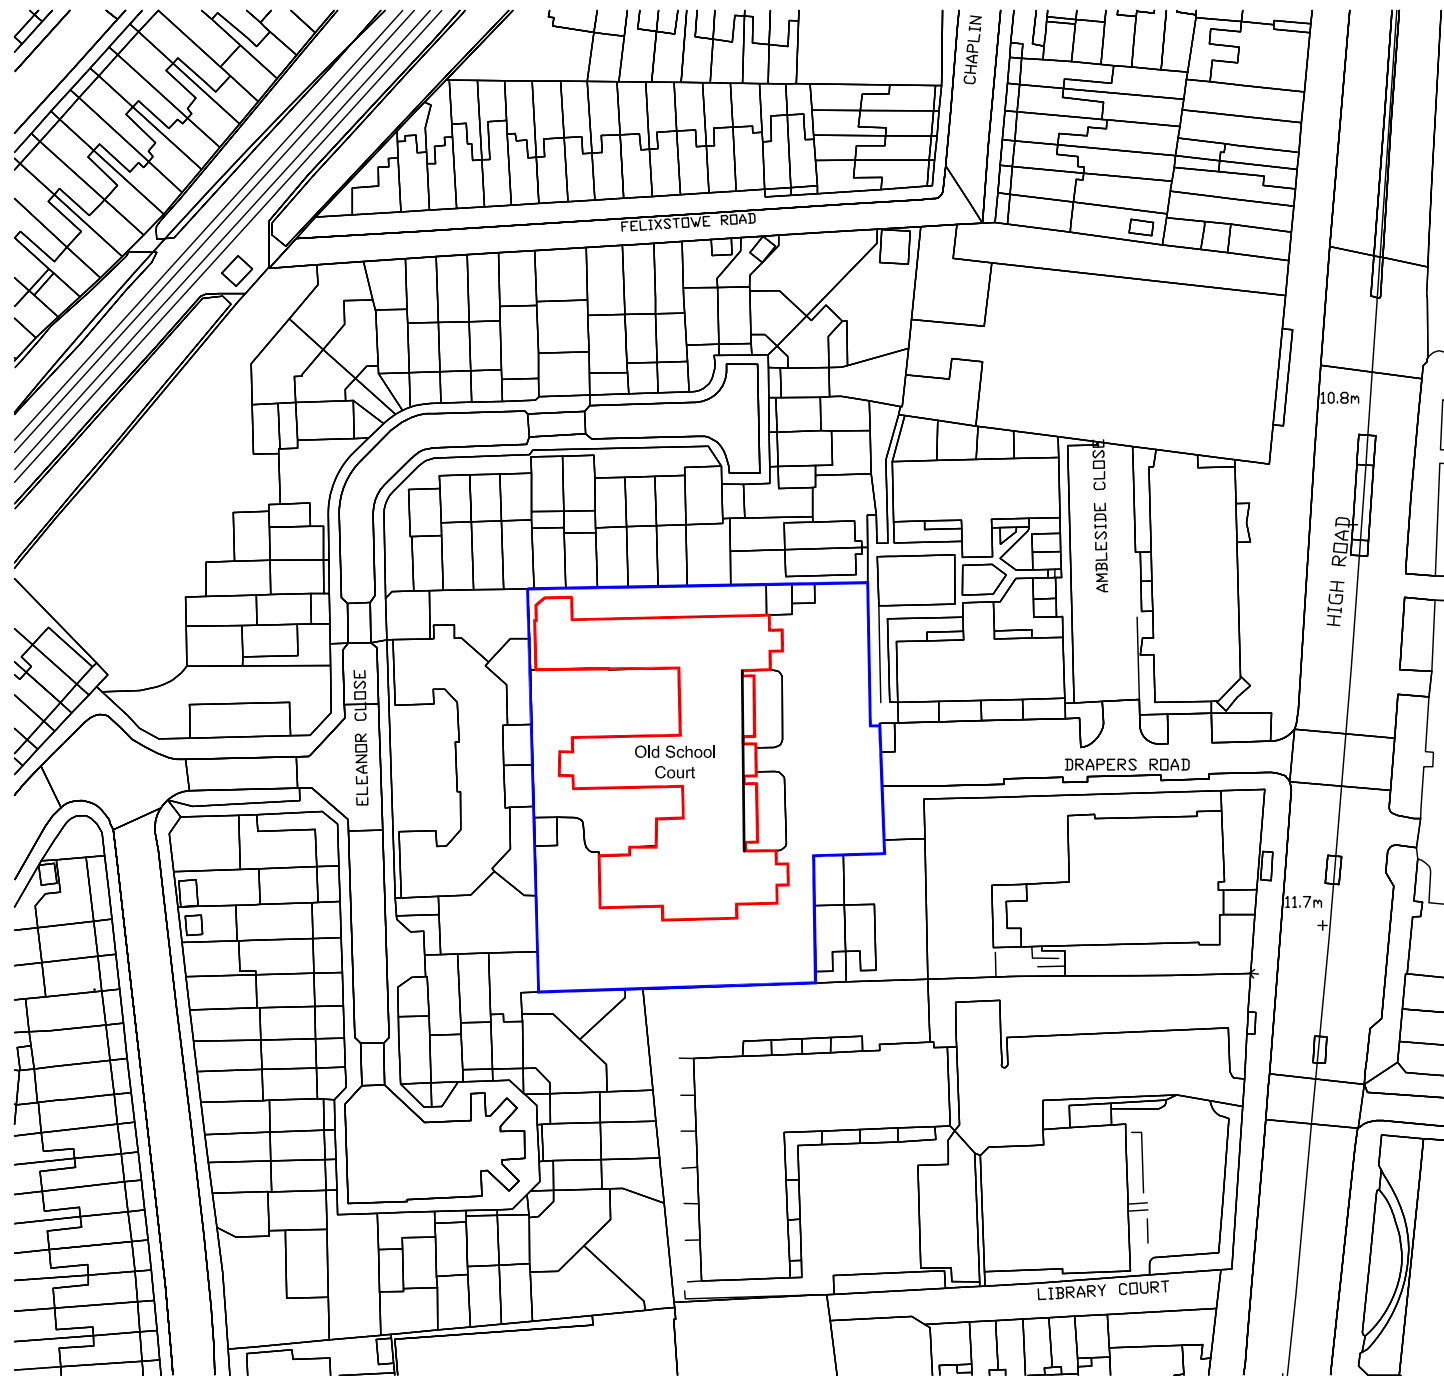



SITE LOCATION PLAN

SCALE 1:1250

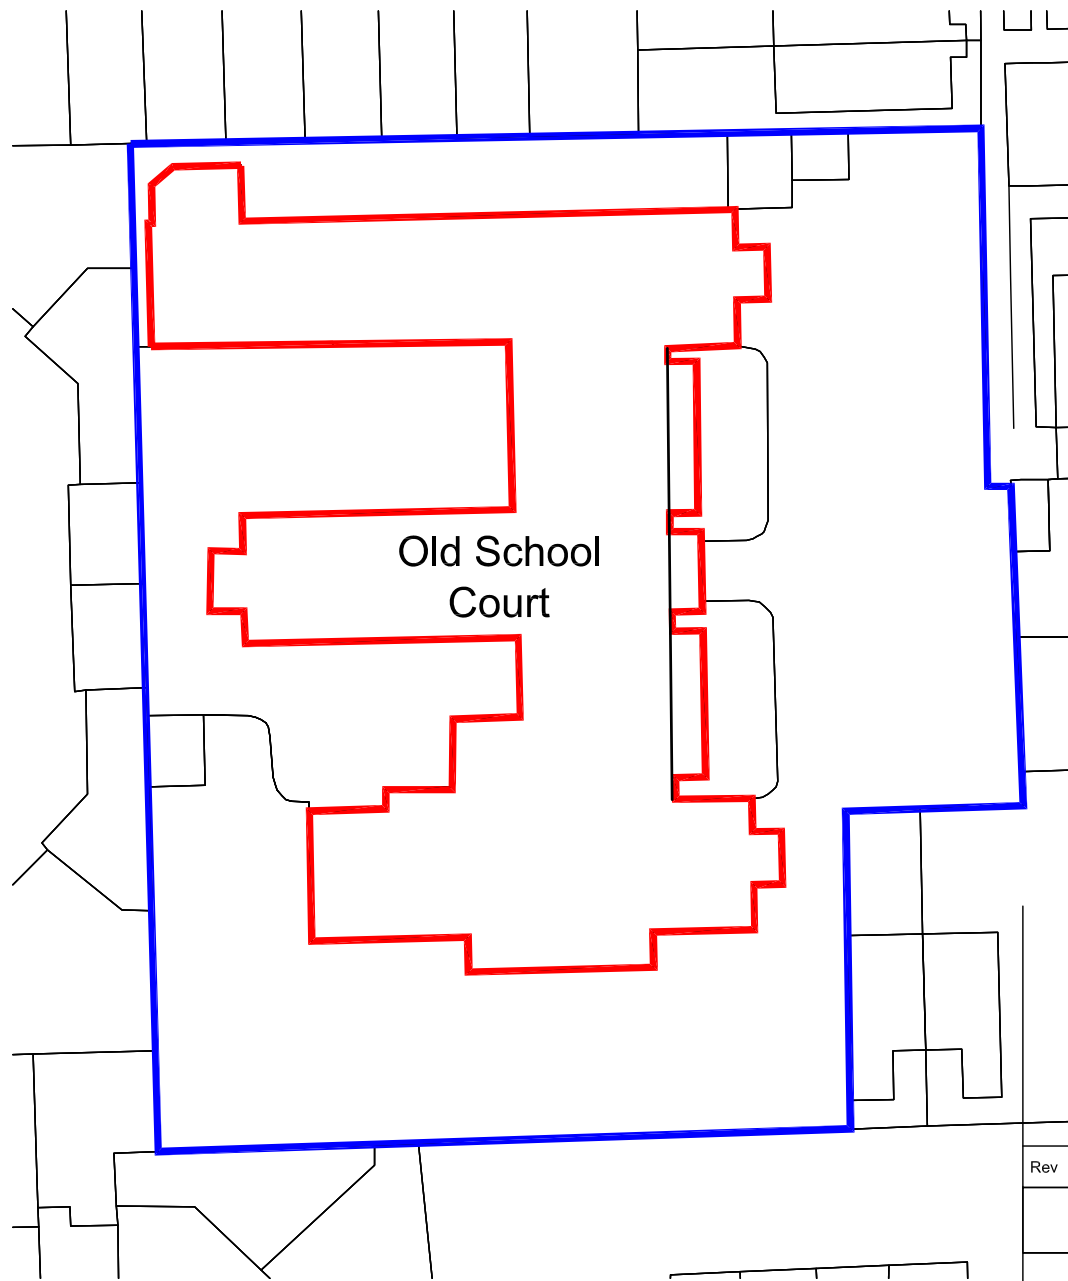

BLOCK PLAN

SCALE 1:1250

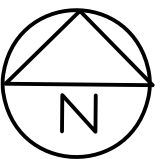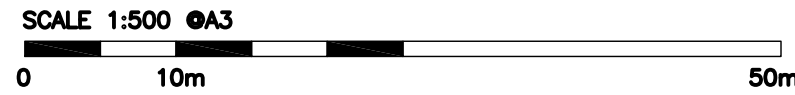

Rev	Date	Notes
LBF Architects 11 Burford Road, Stratford, E15 2ST - Tel: 020 7536 2100 initial.surname@lbfarchitects.co.uk Project: OLD SCHOOL COURT DRAPERS ROAD LONDON, N17 6LY Client: Drawing: SITE LOCATION PLAN AND BLOCK PLAN Scale: 1/500/1250@A3 Drawn: BL Checked: BL Date: Feb 24 Drg no: 2023-077-001 Rev: DO NOT SCALE FROM THIS DRAWING. ALL DIMENSIONS TO BE CHECKED ON SITE. REFER ANY DISCREPANCIES TO ARCHITECT. THIS DRAWING IS SUBJECT TO COPYRIGHT.		