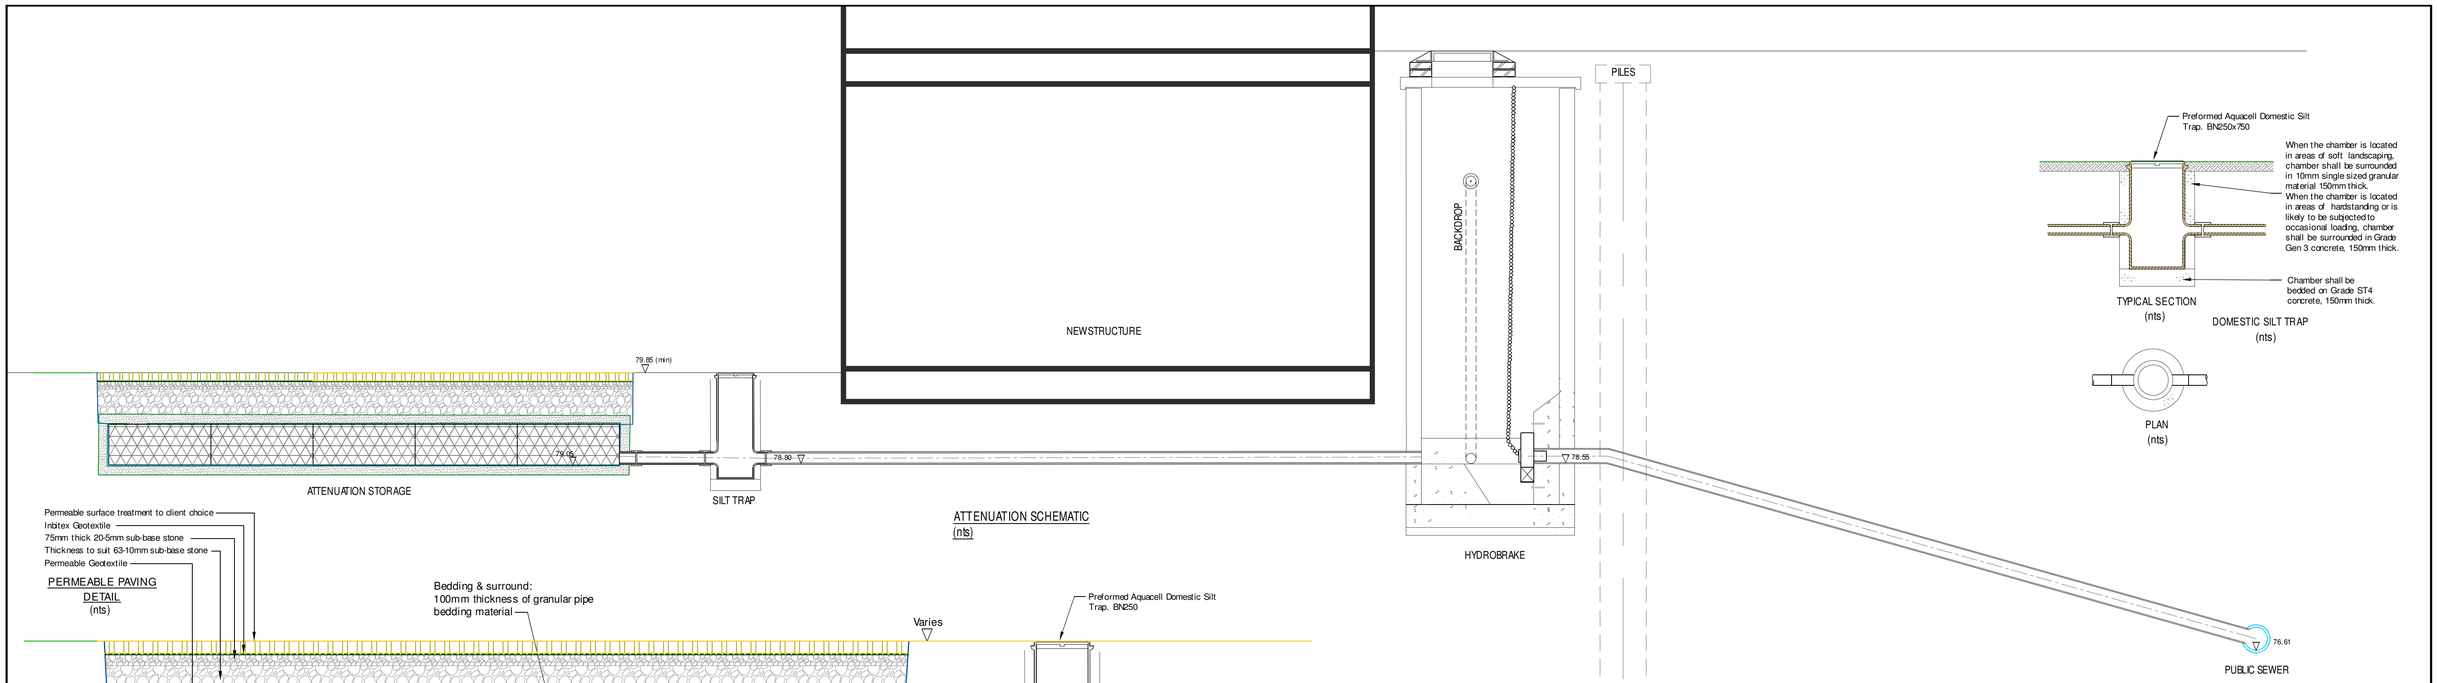

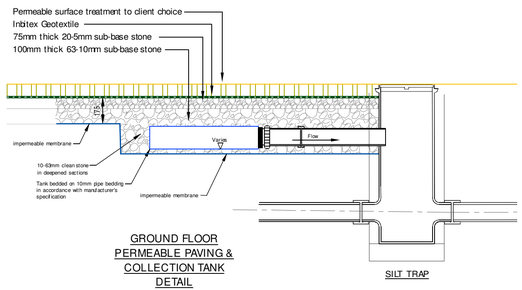

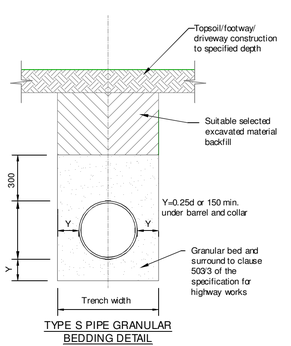

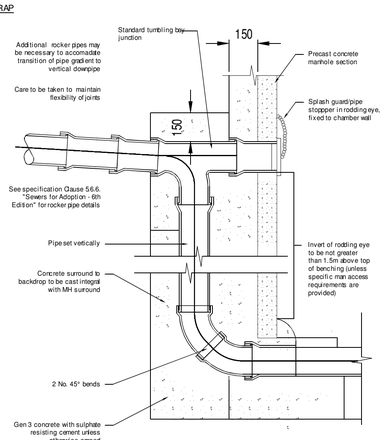

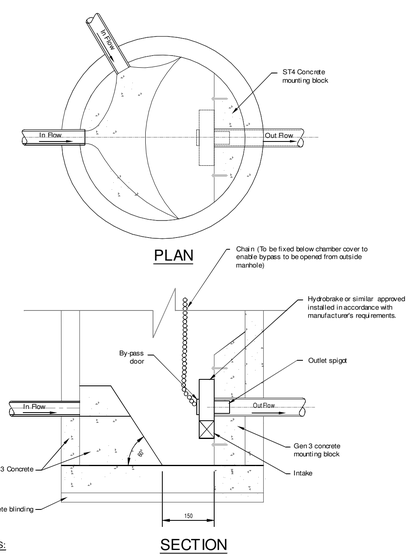

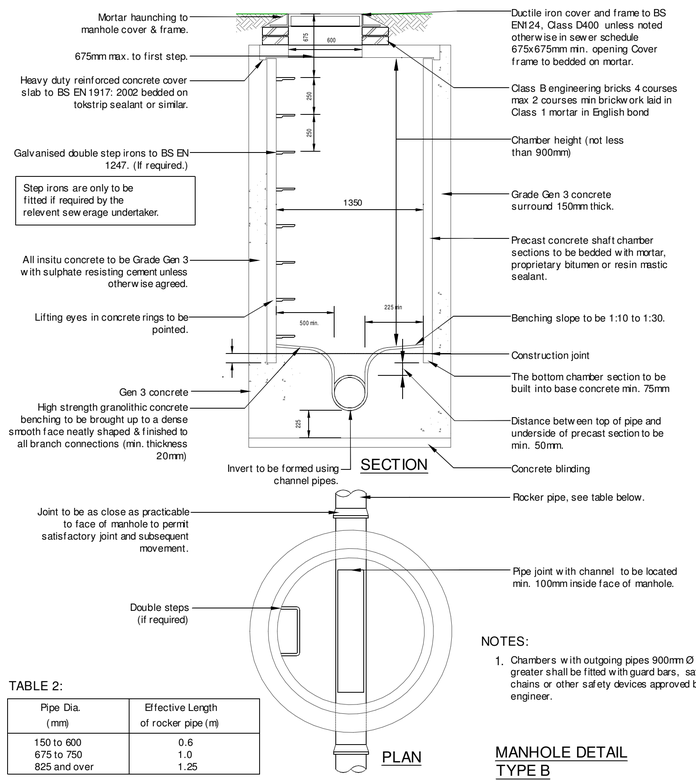

Rev.	Description	Date	Chkd
P1	Preliminary Issue	06/04/26 MT	

flow
DRAINAGE DESIGN
t: 07837 685280,
e: info@flowconstructiondesign.co.uk

Client :
Form 4 Ltd

Project :
10 Ellington Road
London

Title :
Surface Water Drainage
Construction Details

Project Engineer : M. Taylor
Scale : As Shown @A1
Project Director :
Date : April 26
Status : PRELIMINARY

Drawing No. 2623/02
Rev. P1