


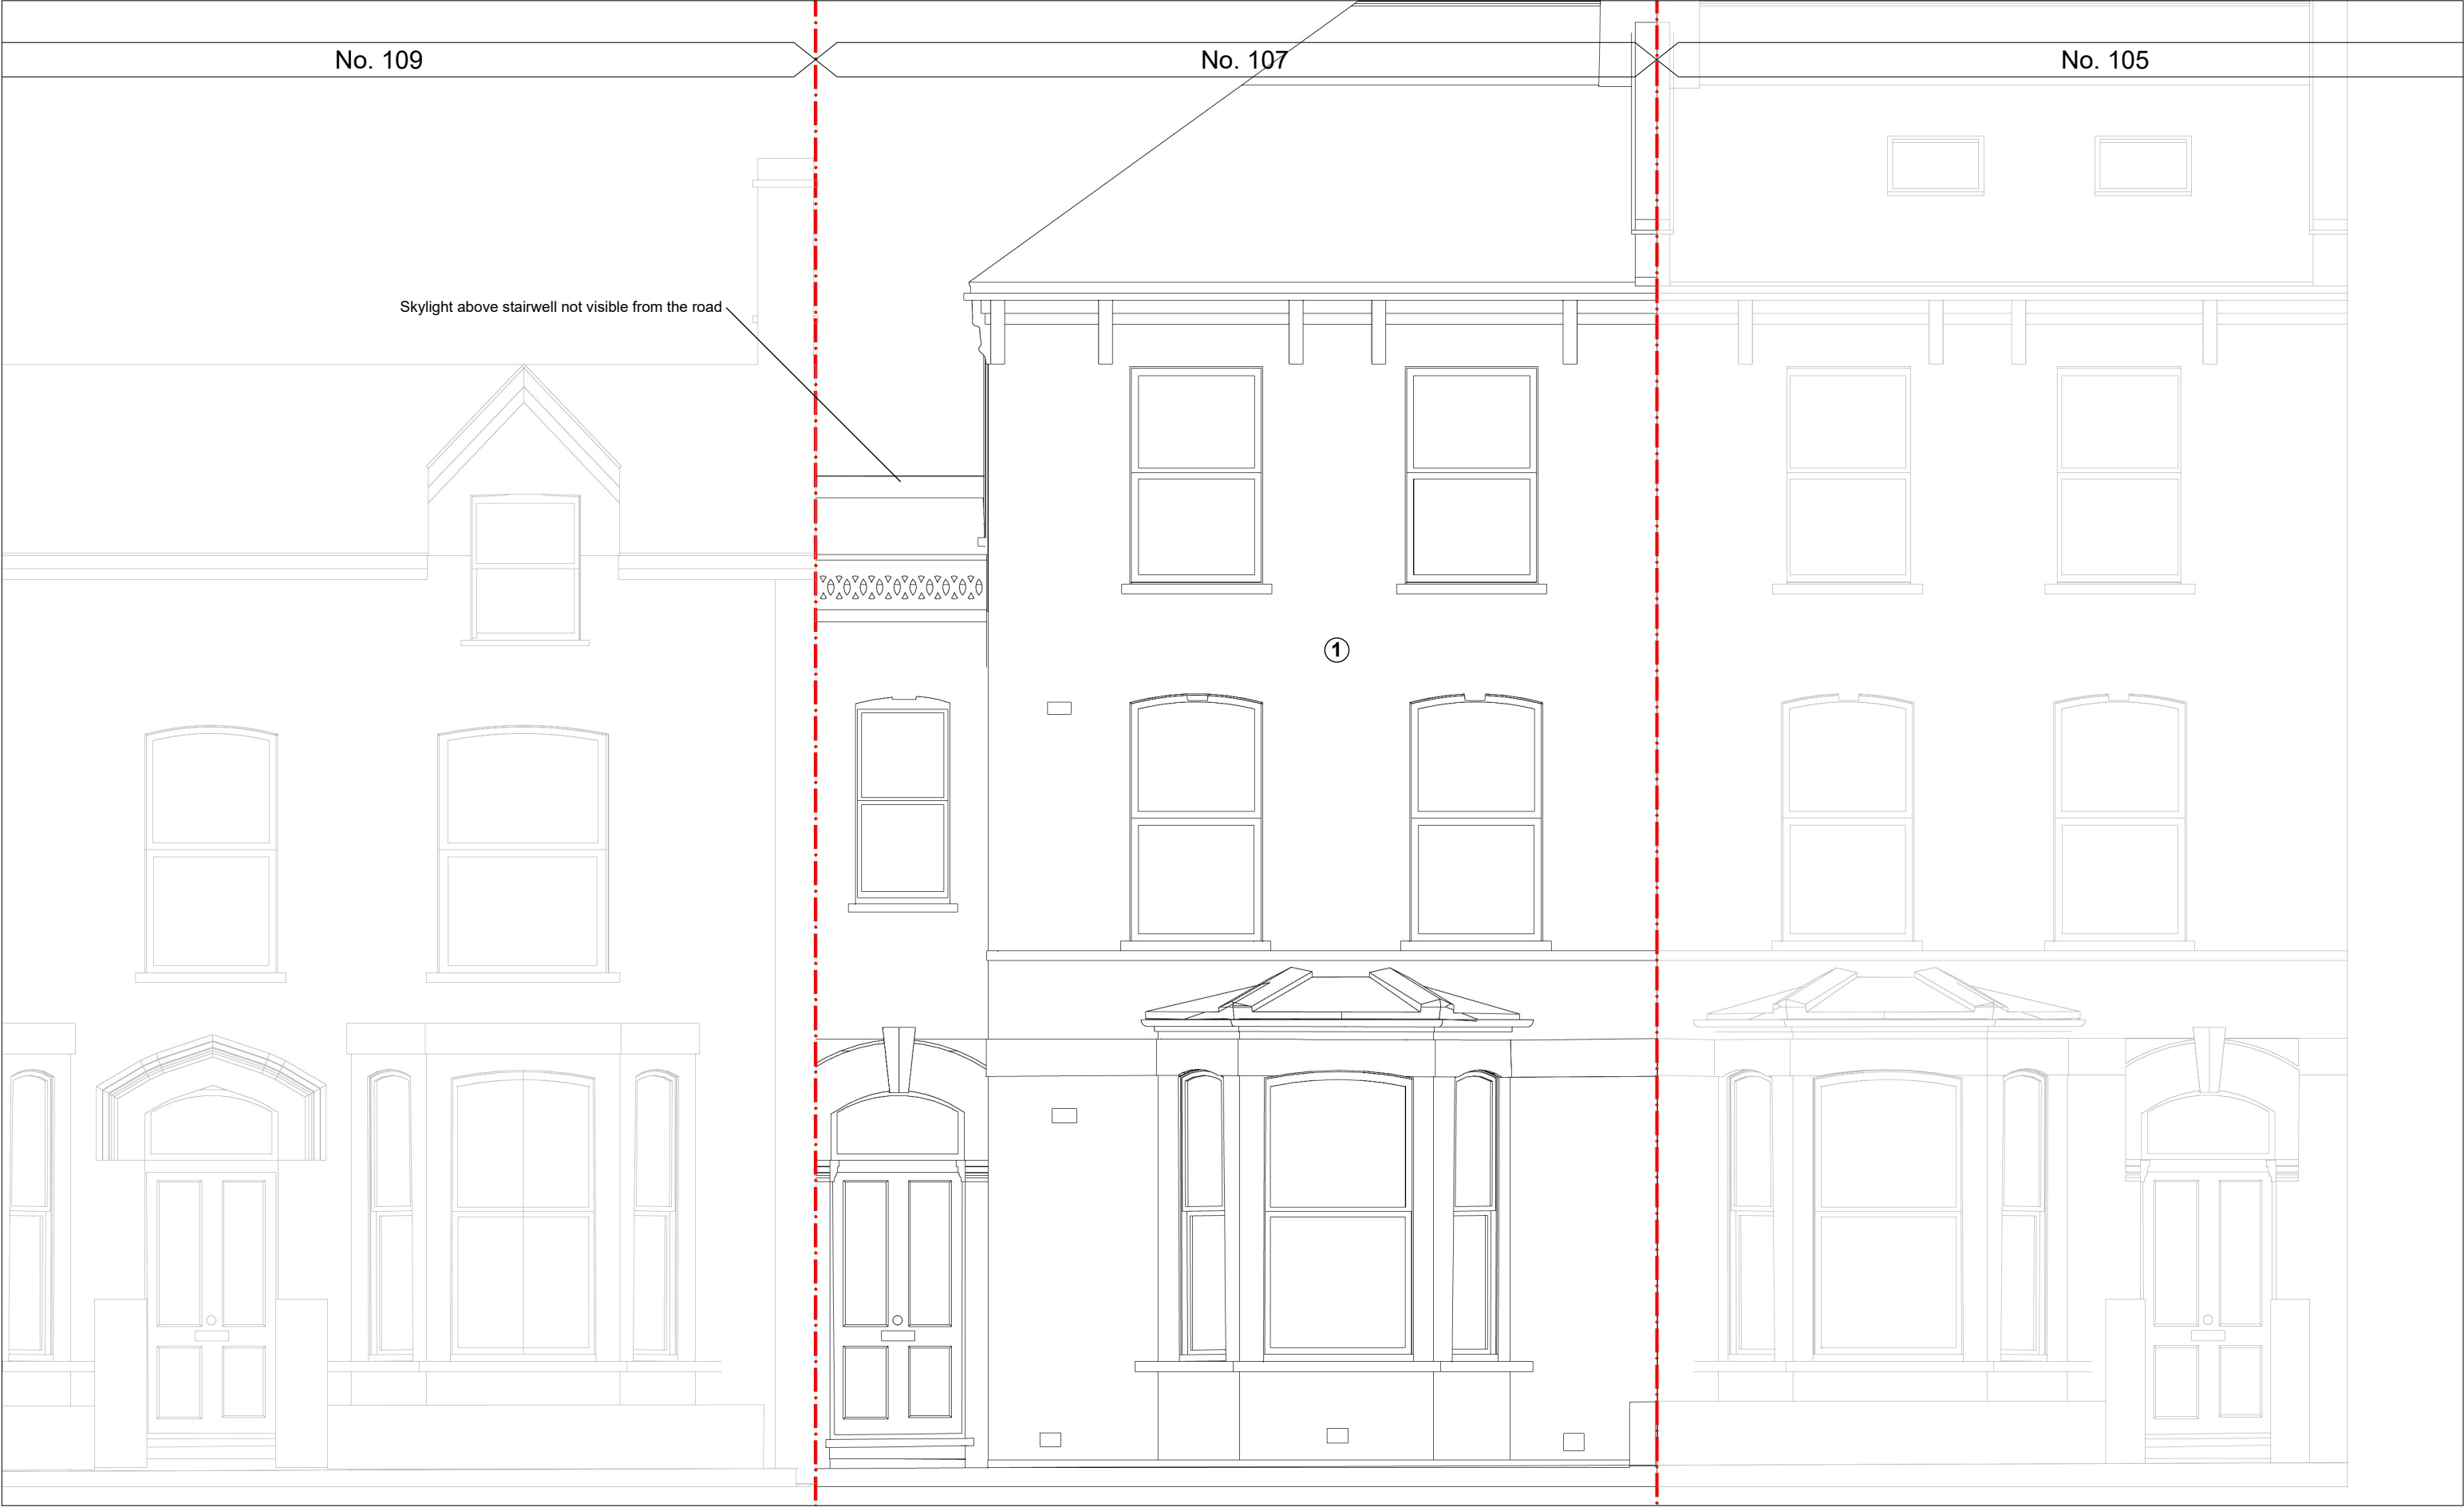

01m3m6m10m

NOTES
1. Brickwork

REVISIONS

REV	DATE	DESCRIPTION
PL1	27.04.26	PLANNING

JOB

107 Woodstock Rd
Deconversion & Extension

BAT®
BAT Studio, Unit 16 Ravenswood Industrial Estate, Shernhall Street, London E17 9HQ
T: 020 3637 3105
info@batstudio.co.uk www.batstudio.co.uk

PLANNING

NOT FOR CONSTRUCTION

TITLE Proposed South Elevation			
DRAWN	PF	JOB # 541	DRG # 1212
CHECKED	DDD	SCALE@A3 1:50	SIZE A3
DATE	April 26 <th>REV</th> <td>PL1</td>	REV	PL1
REV DATE	27.04.26		

COPYRIGHT BETWEEN ART AND TECHNOLOGY LTD ©
DO NOT SCALE FROM THIS DRAWING. CONTRACTOR TO CHECK ALL DIMENSIONS ON SITE. ANY DISCREPANCIES TO BE REPORTED TO THE ARCHITECT IMMEDIATELY.