


Copyright AGA Associates Ltd

NOTES

1 The Contractor must check and confirm all dimensions

2 All discrepancies must be reported and resolved by the Architect before works commence

3 All work and materials to be in accordance with current applicable Statutory Legislation and to comply with all relevant Codes of Practice and British Standards

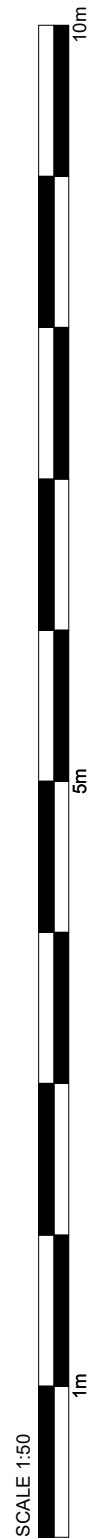

1 45453-3D Level XX Existing

SCALE:

P01 Issued For Planning 06.03.26

Rev Date



Architecture & Interiors

13 Hanover Square, London, W1S 1HN

T020 8014 8130

www.aga-associates.com

Client

Luke Thomas

Project

88 Broadwater Road, Haringey,
London, N17 6ET

Drawing

3D Visualisation Perspective
Level XX Existing

RJ Ref	Scale (A1)	Status	Revision
1135		Planning	P01

Drawing Number

1135-AGA-AGA-AZ-ZZ-DR-A-45453