

Copyright AGA Associates Ltd

NOTES


1 The Contractor must check and confirm all dimensions

2 All discrepancies must be reported and resolved by the Architect before works commence

3 All work and materials to be in accordance with current applicable Statutory Legislation and to comply with all relevant Codes of Practice and British Standards


LEGEND

- Property Boundary
- Property
- Main Access

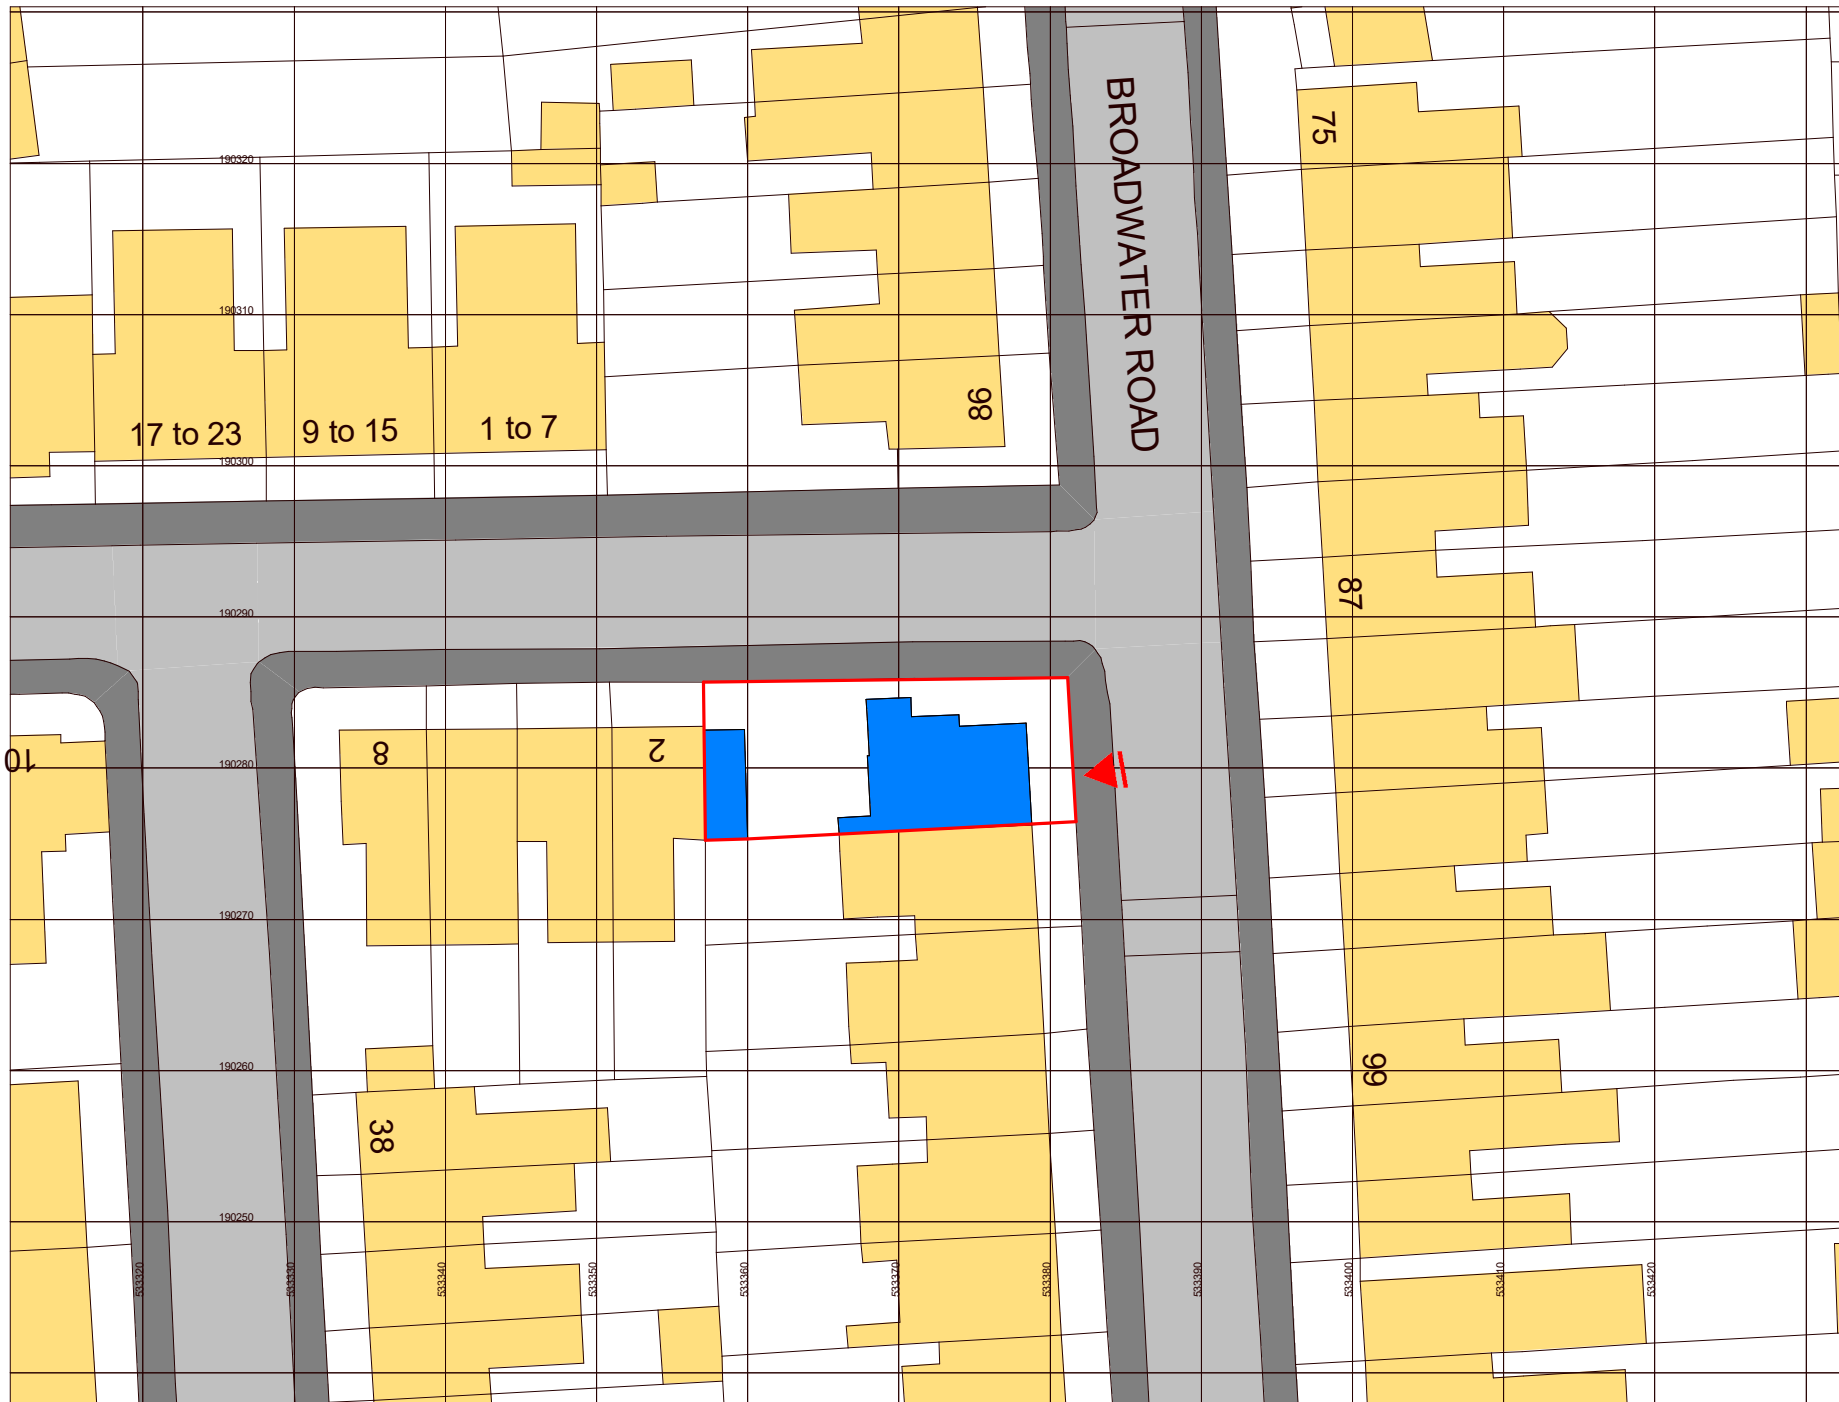

1 10150 Block Plan Existing

SCALE: 1 : 500

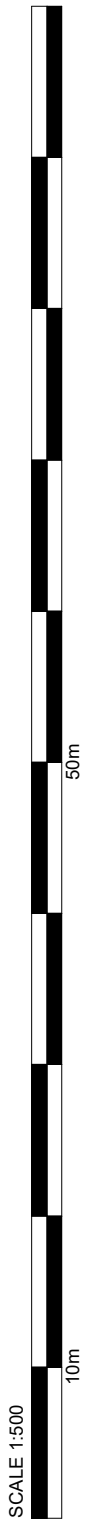

P01 Issued For Planning	06.03.26
Rev	Date



Architecture & Interiors

13 Hanover Square, London, W1S 1HN

T020 8014 8130

www.aga-associates.com

Client

Luke Thomas

Project

88 Broadwater Road, Haringey,
London, N17 6ET

Drawing

GA Block Plan

Block Plan Existing

RJ Ref	Scale (A1)	Status	Revision
1135	1 : 500	Planning	P01

Drawing Number

1135-AGA-AGA-AZ-ZZ-DR-A-10150