
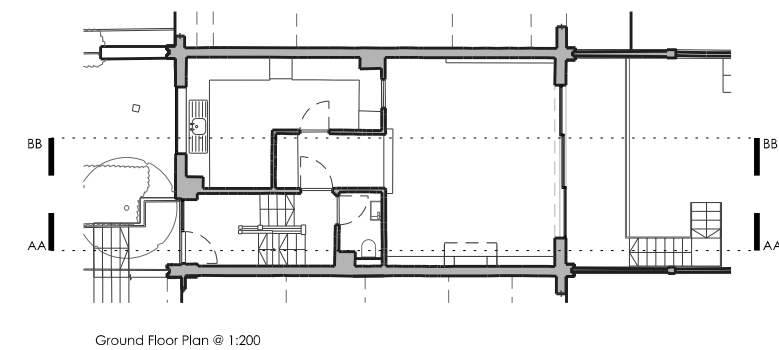
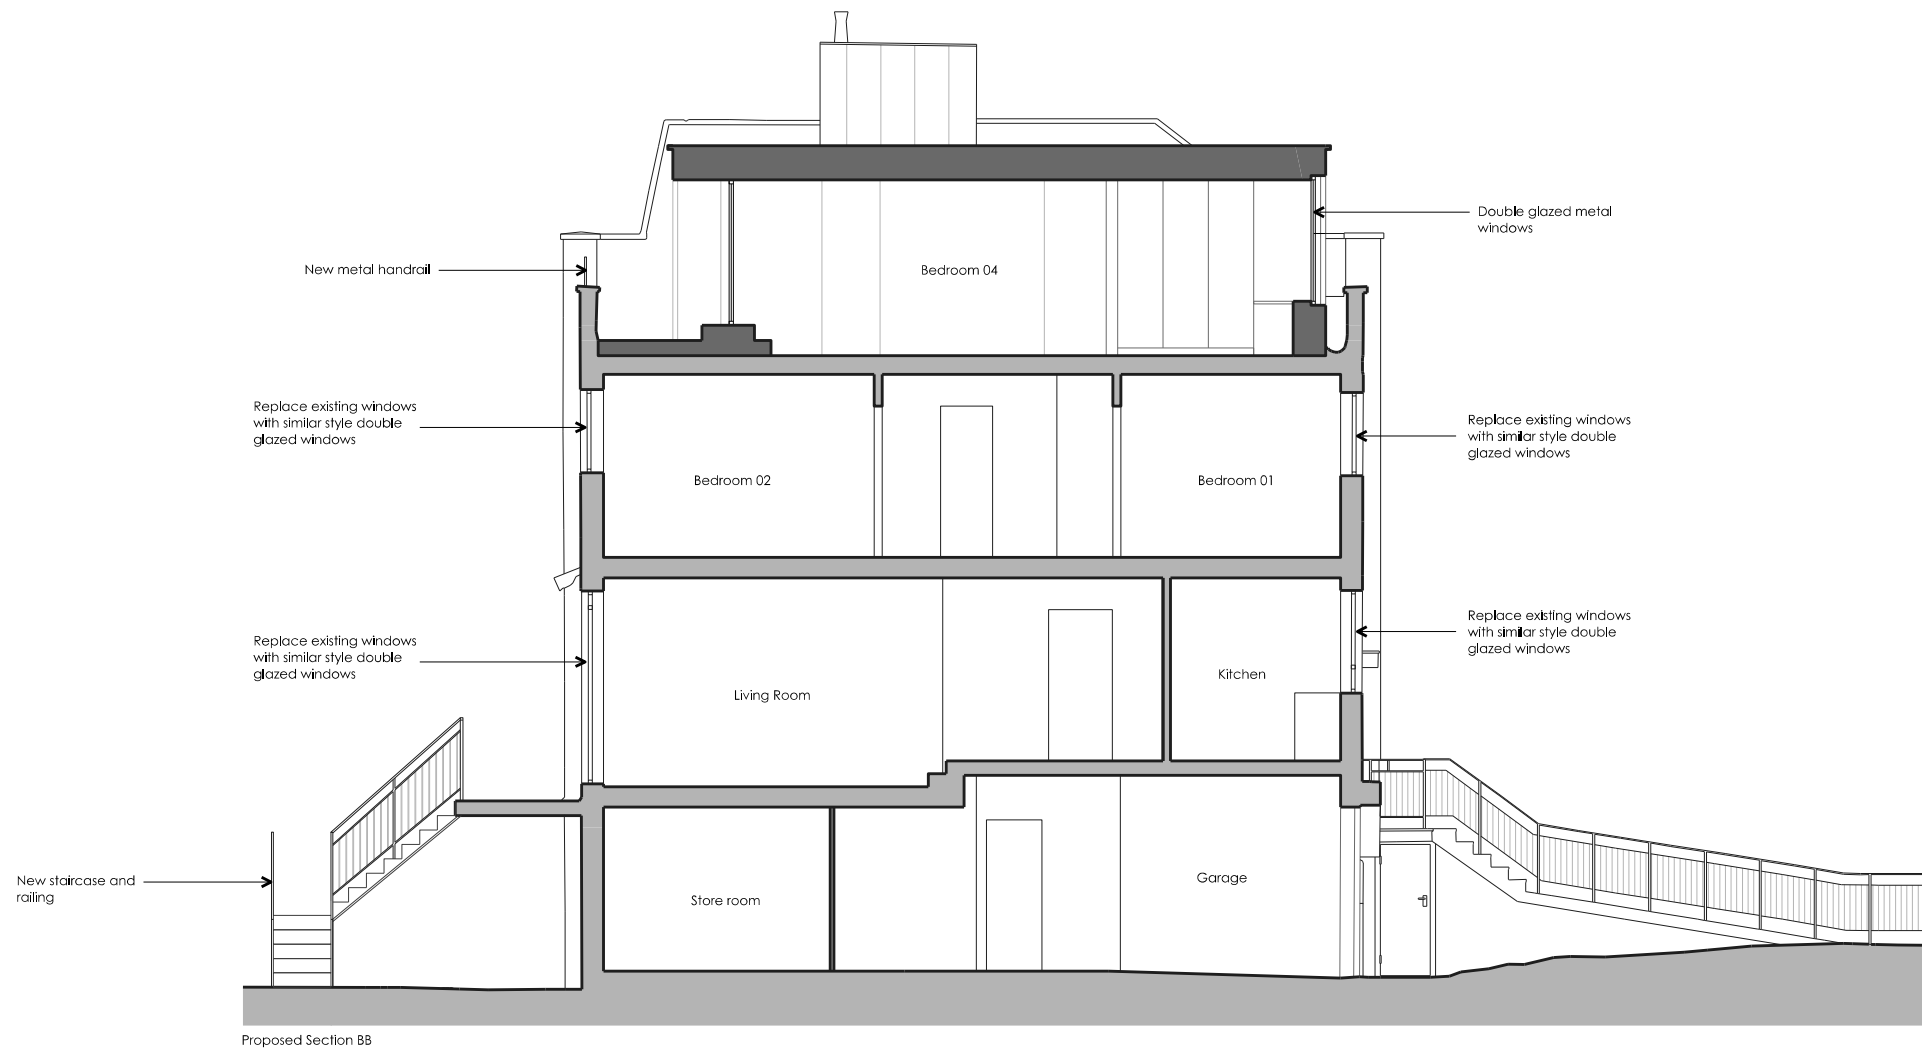
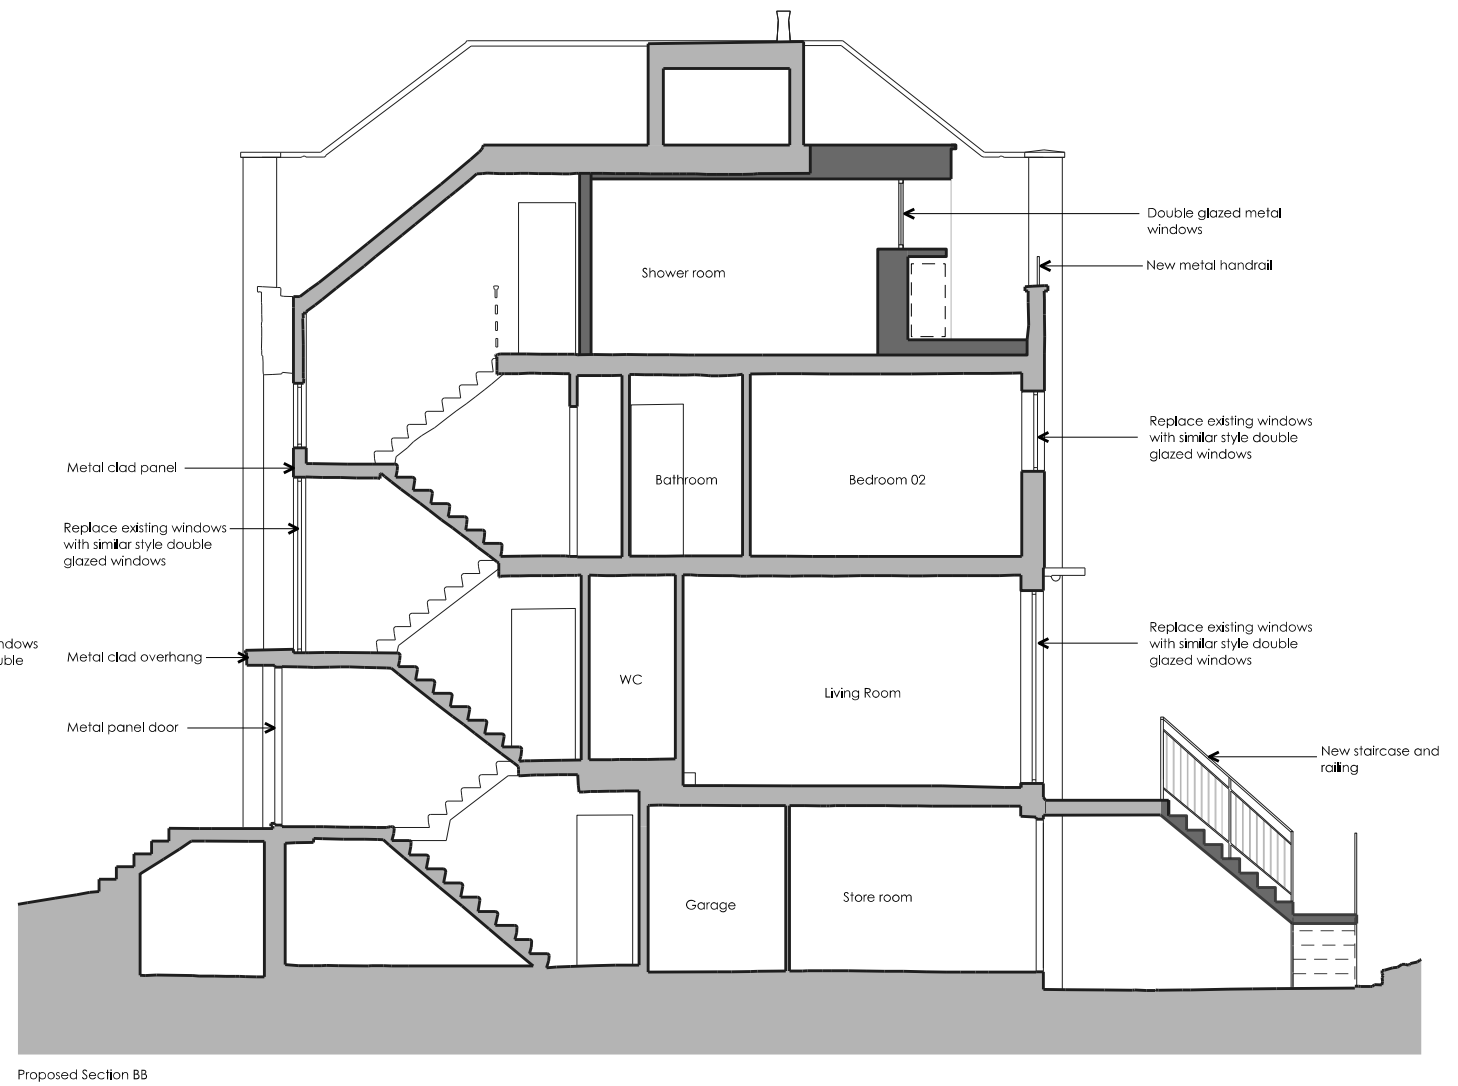


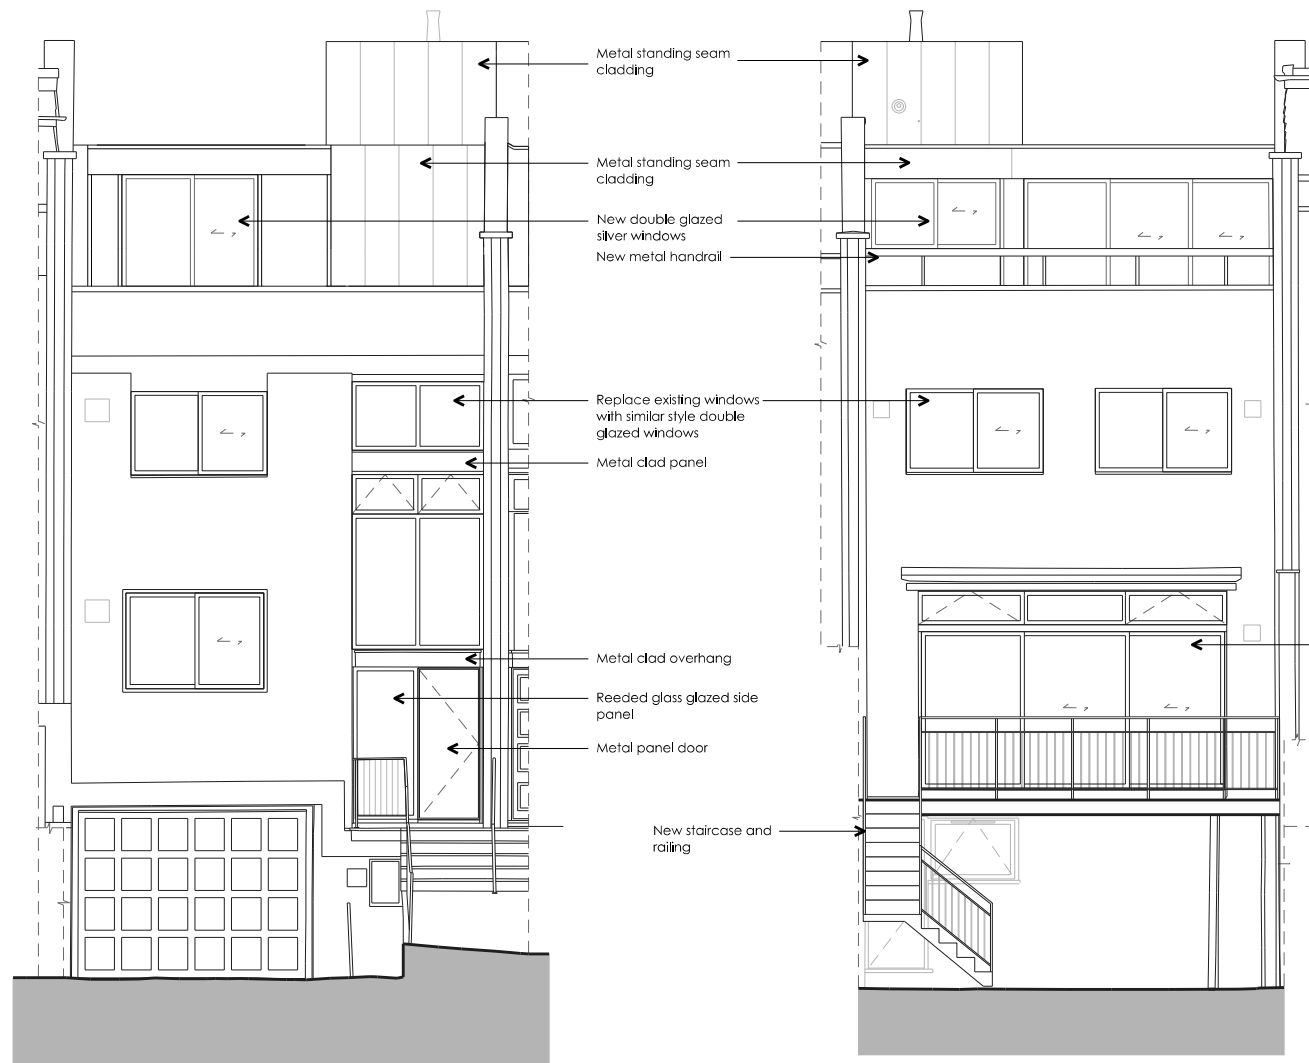

0 5m
1:100 @ A3

Whittaker Parsons Ltd Stratford Workshops, Burdard Road London, E15 2SP Email: studio@whittakerparsons.com		
Project	26135 - 2 Holt Close	
Subject	Proposed Elevations	
Scale	1:100	
Original Size	A3	
Date	08.04.26	
Drawing No.	P150	
Issue/Revision	Date	Rev
Issued for Planning	01.05.26	
PLANNING Unless Indicated, this drawing is for information only. Use figured dimensions only. All dimensions to be checked on site.		