
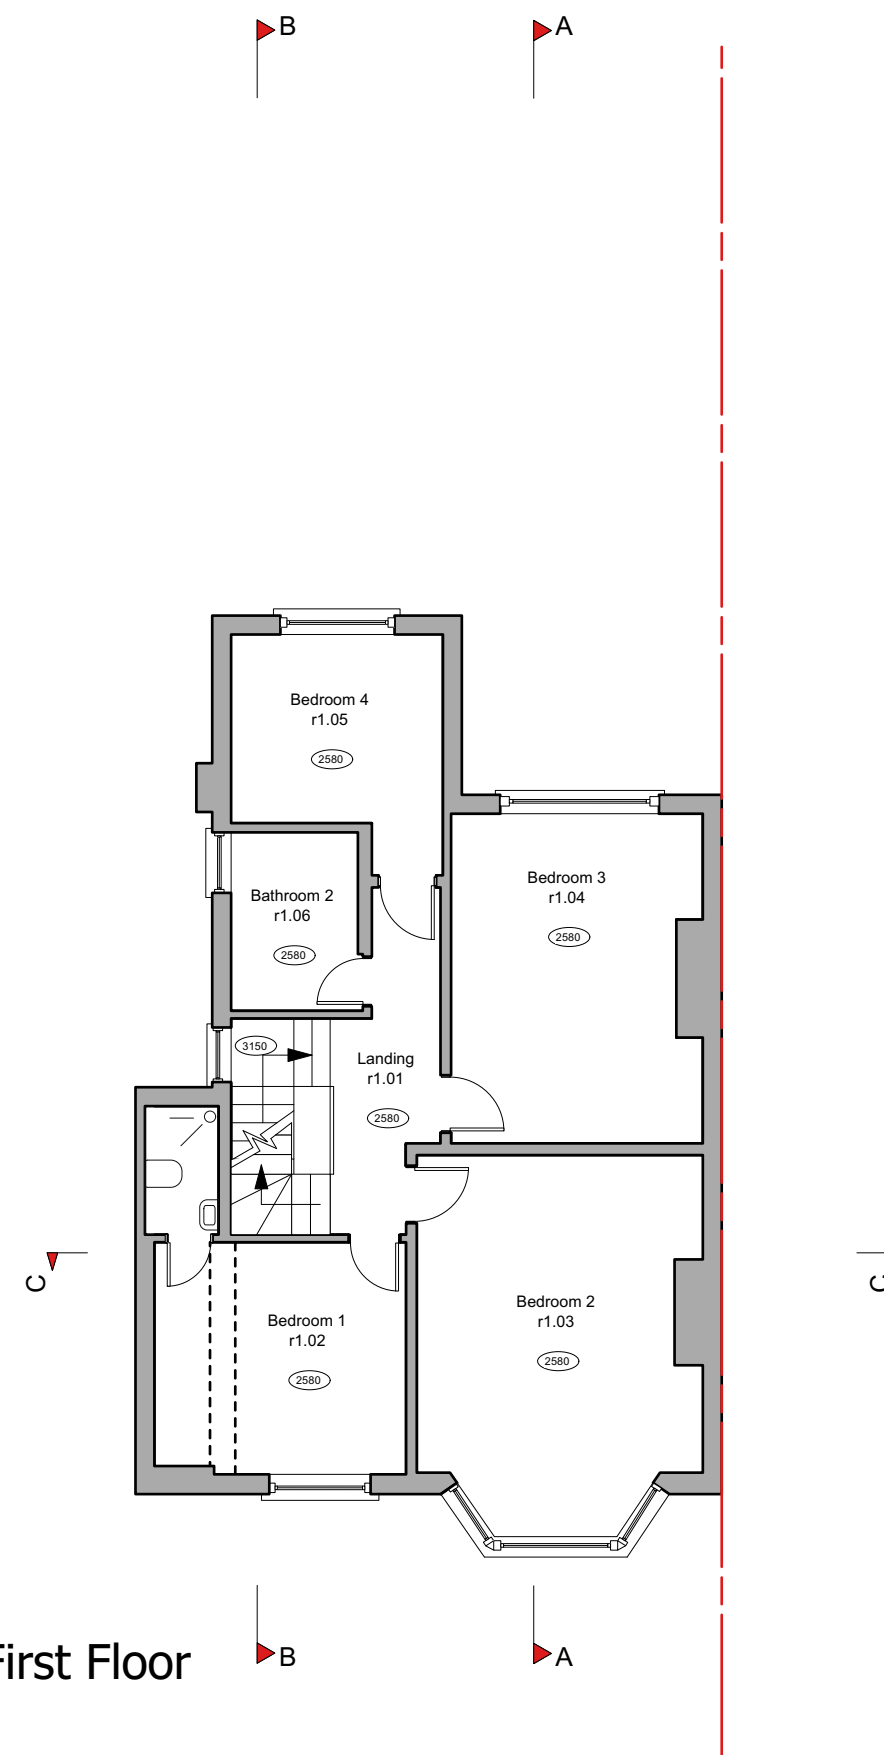


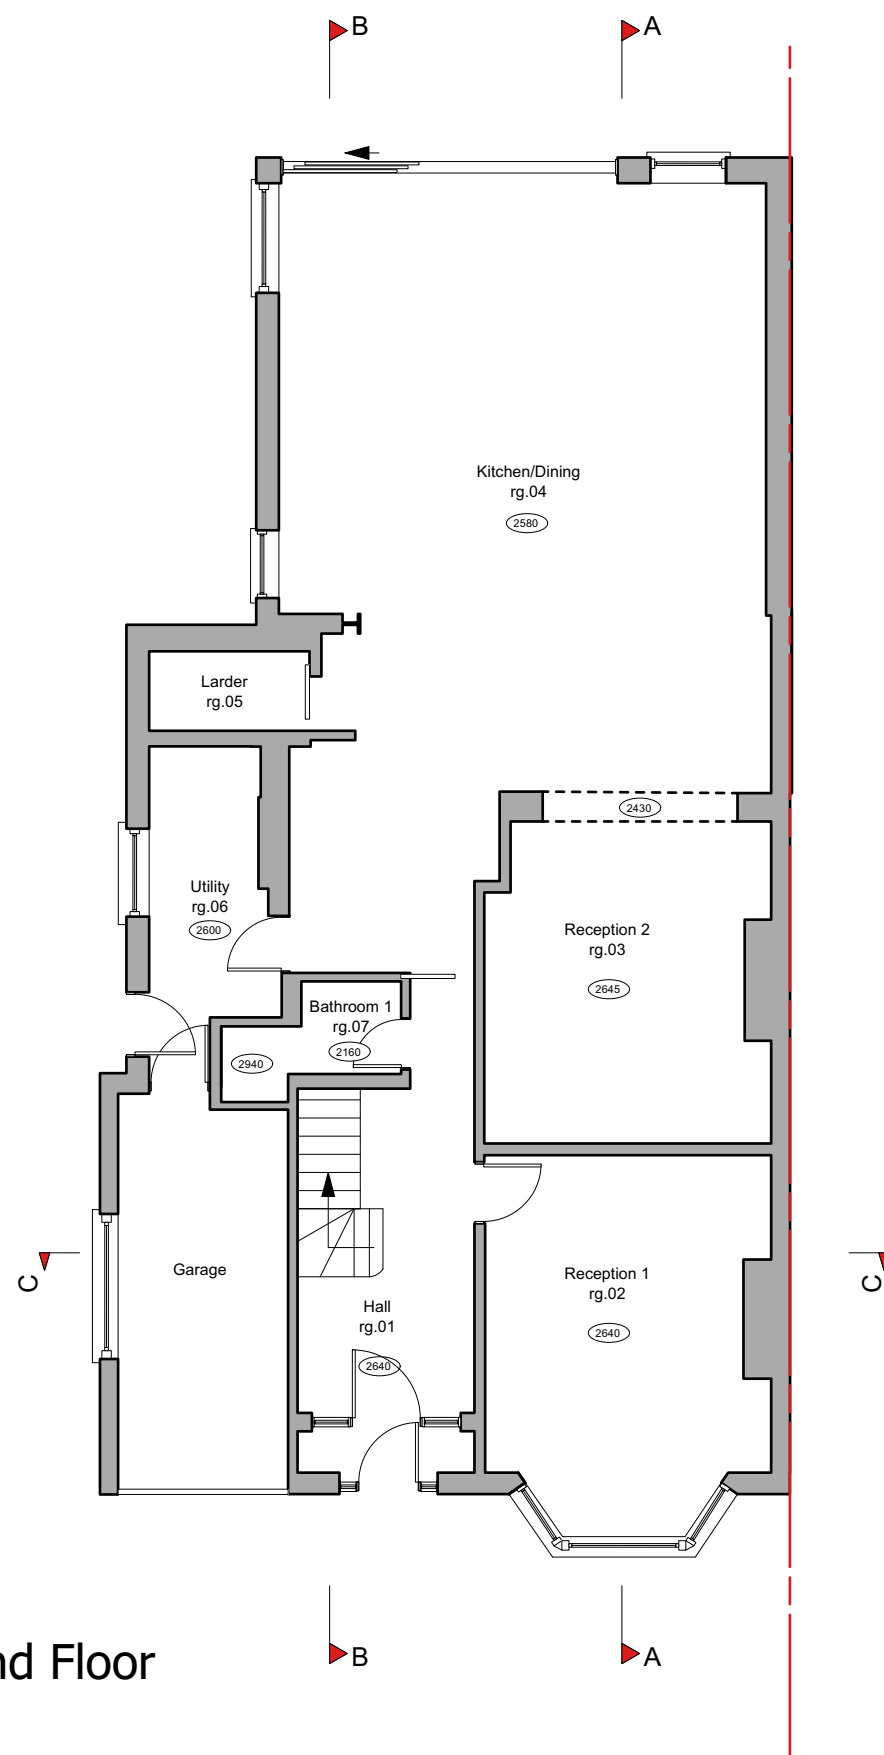

NOTES

This drawing is the property of Sarah Ross Design. Copyright is reserved & this drawing is issued on the condition that it is not copied, reproduced, retained or disclosed to any unauthorised person, either wholly or in part, without our consent.

This drawing is prepared solely for design and planning submission purposes. It is not intended or suitable for either Building Regulations or Construction purposes and should not be used for such.

All discrepancies to be reported to designers. Read drawings in conjunction with relevant information.

REV	DATE	NOTES

	Clients
--	---------

Laura Weiss

Project

8 Twyford Avenue

Drawing

Proposed Plans - Ground and First

Date

26 January 2026

Drawing No.
TA05

Rev.	B
------	---


sarah ross
design

17 wynchgate london n14 6rp


07850 101011



interiors@sarahrossdesign

www.sarahhrossdesign.com

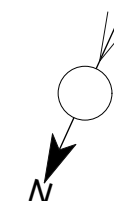

Metres

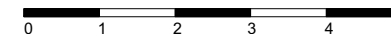

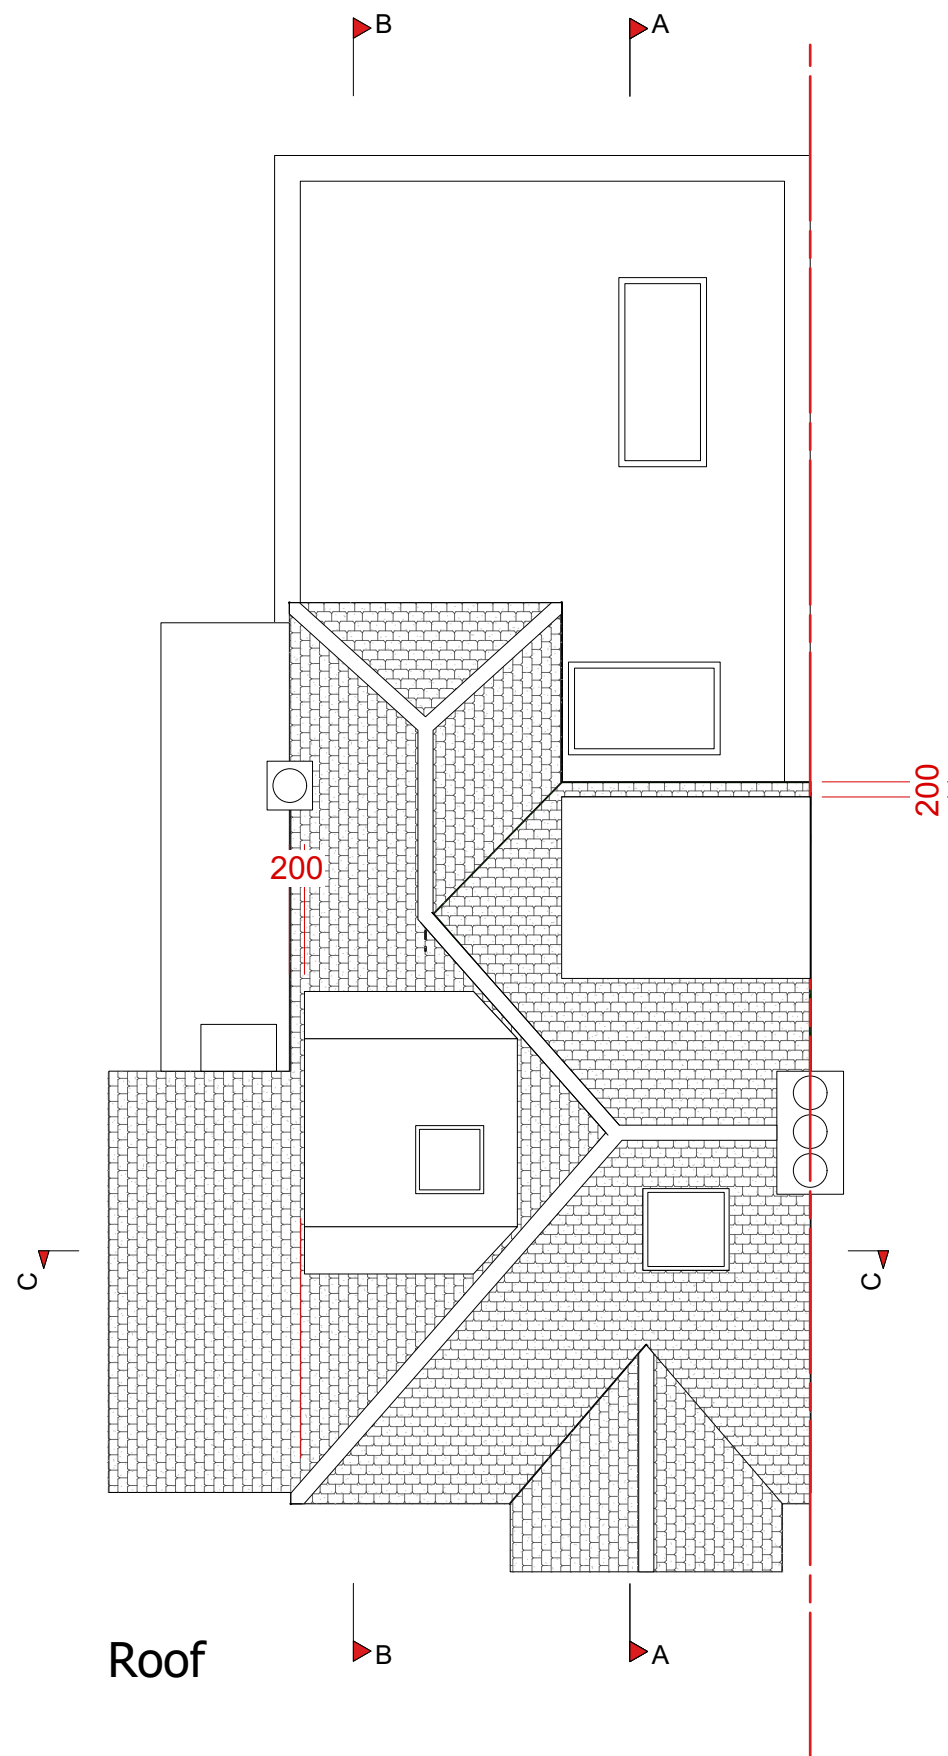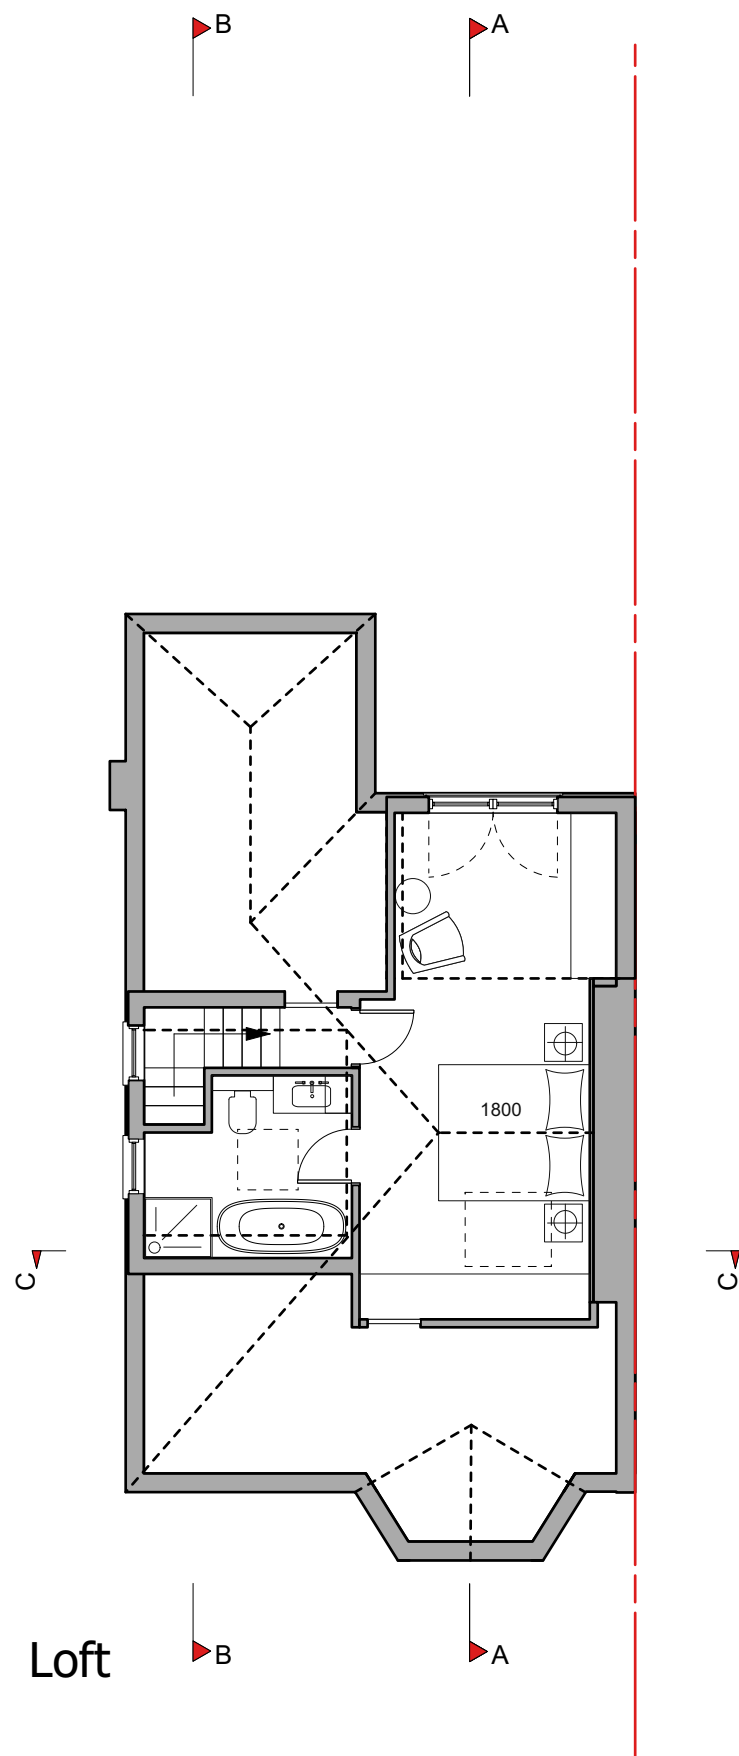

NOTES

This drawing is the property of Sarah Ross Design. Copyright is reserved & this drawing is issued on the condition that it is not copied, reproduced, retained or disclosed to any unauthorised person, either wholly or in part, without our consent.

This drawing is prepared solely for design and planning submission purposes. It is not intended or suitable for either Building Regulations or Construction purposes and should not be used for such.

All discrepancies to be reported to designers. Read drawings in conjunction with relevant information.

REV	DATE	NOTES

Clients	Laura Weiss
---------	-------------

Project
8 Twyford Avenue

Drawing
Proposed Plans - Loft and Roof

Date
26 January 2026

Drawing No.
TA06



Scale
1:100 @ A3

Rev.
B

sarah ross
design

17 wynchgate london n14 6rp
07850 101011

interiors@sarahrossdesign
www.sarahrossdesign.com

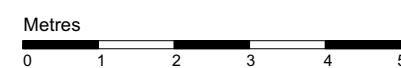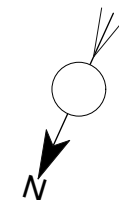

NOTES
This drawing is the property of Sarah Ross Design. Copyright is reserved & this drawing is issued on the condition that it is not copied, reproduced, retained or disclosed to any unauthorised person, either wholly or in part, without our consent.

This drawing is prepared solely for design and planning submission purposes. It is not intended or suitable for either Building Regulations or Construction purposes and should not be used for such.

All discrepancies to be reported to designers. Read drawings in conjunction with relevant information.

REV	DATE	NOTES
-----	------	-------

Clients
Laura Weiss

Project
8 Twyford Avenue

Drawing
Elevations Proposed

Date
26 January 2026

Scale
1:100 @ A3

Drawing No.
TA07


Rev.
B

sarah ross
design


17 wynchgate london n14 6rp
07850 101011
interiors@sarahrossdesign
www.sarahrossdesign.com

Volume
Rear: $3.3 \times 3.1 \times 2.85/2 = 14.58$ cubic meters
Side: $3.75 \times 2.8 \times 2.72/2 = 14.28$ cubic meters
less $0.49 \times 0.48 \times 2.72$ (0.64) = 13.64 cubic meters
TOTAL: 28.22 cubic meters


Materials to match existing

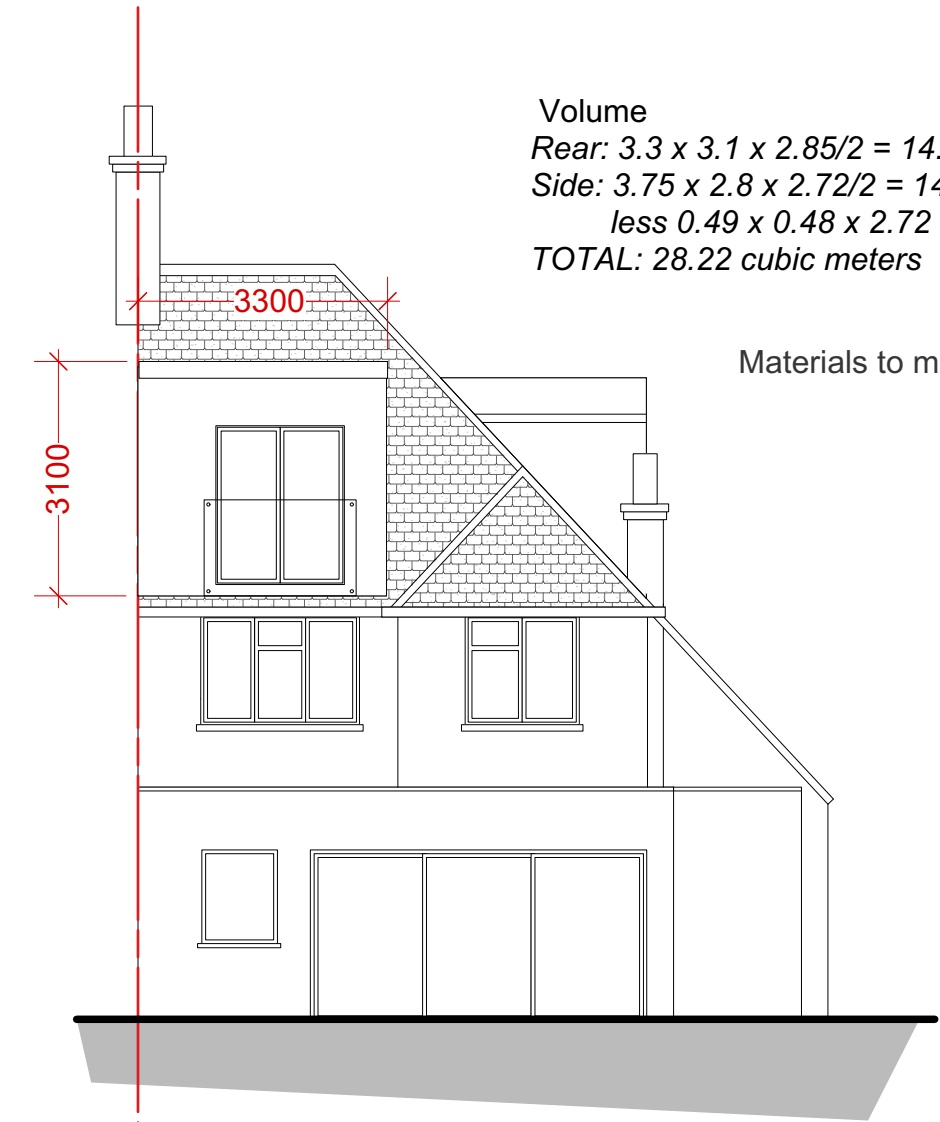

Rear

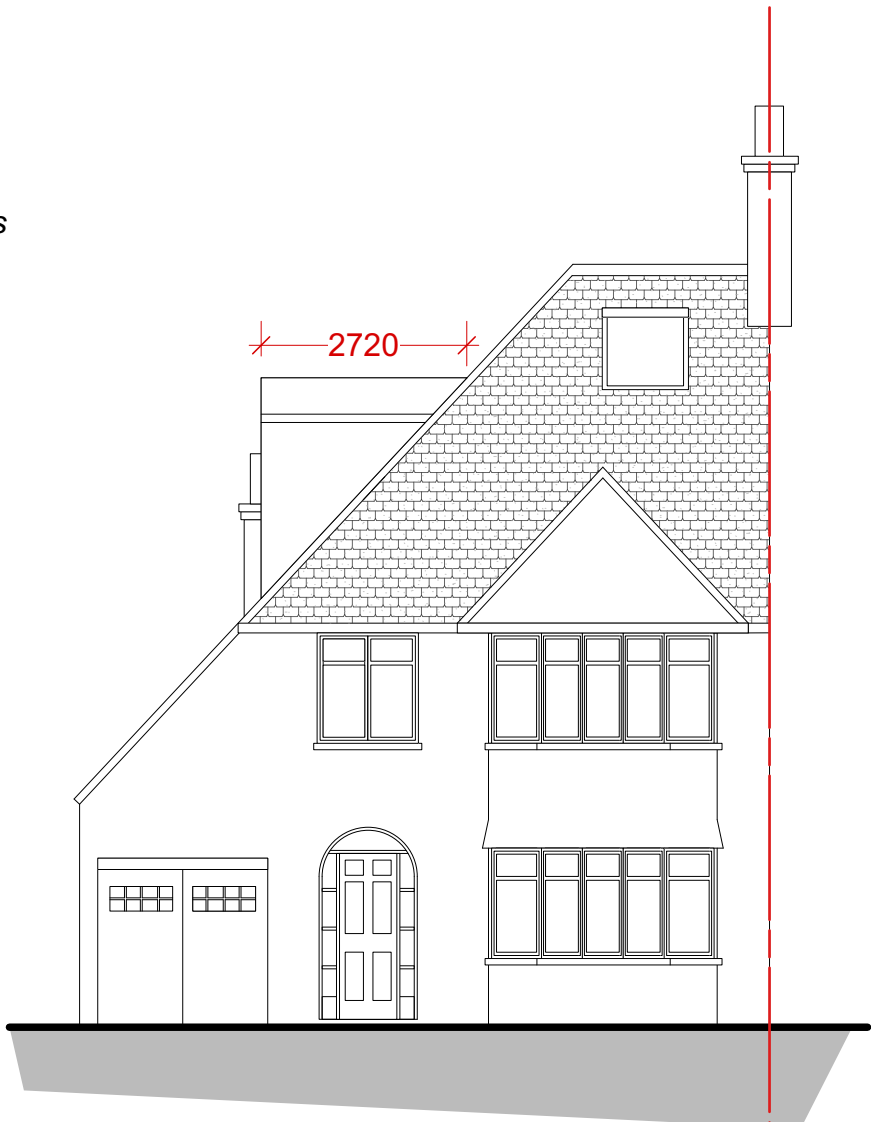


Front

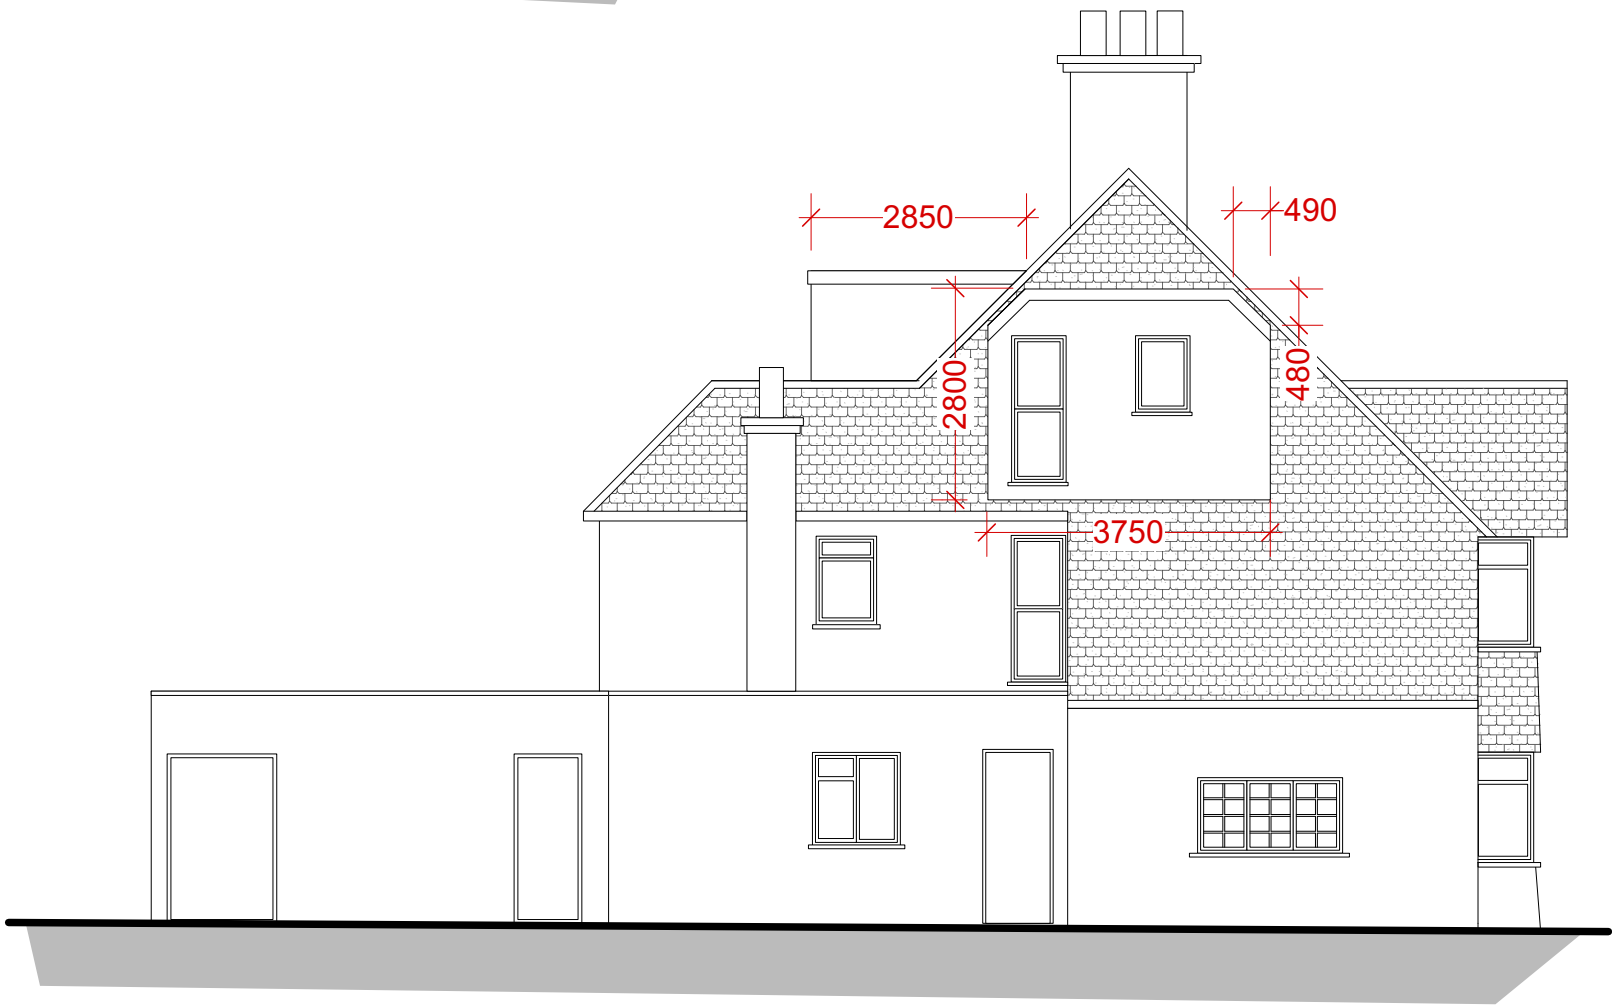


Side




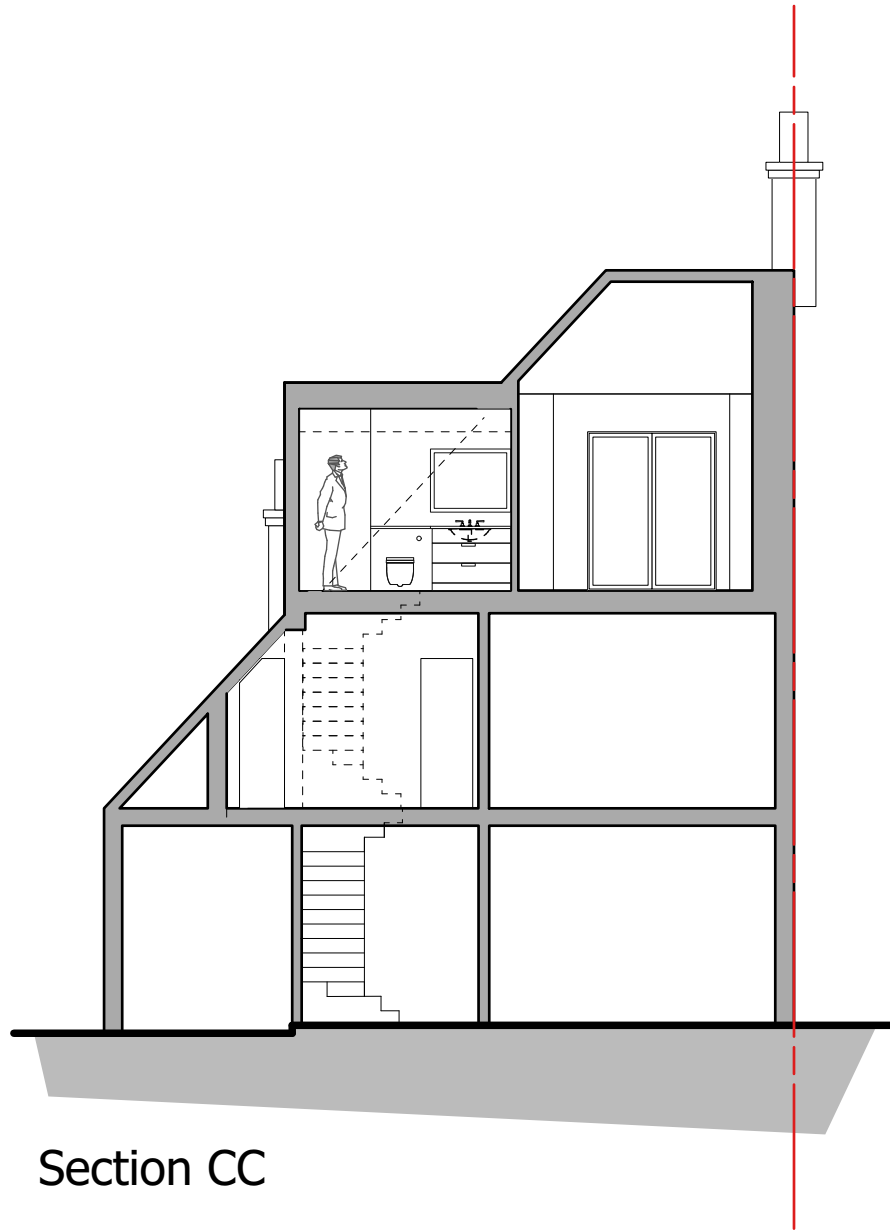

Section CC

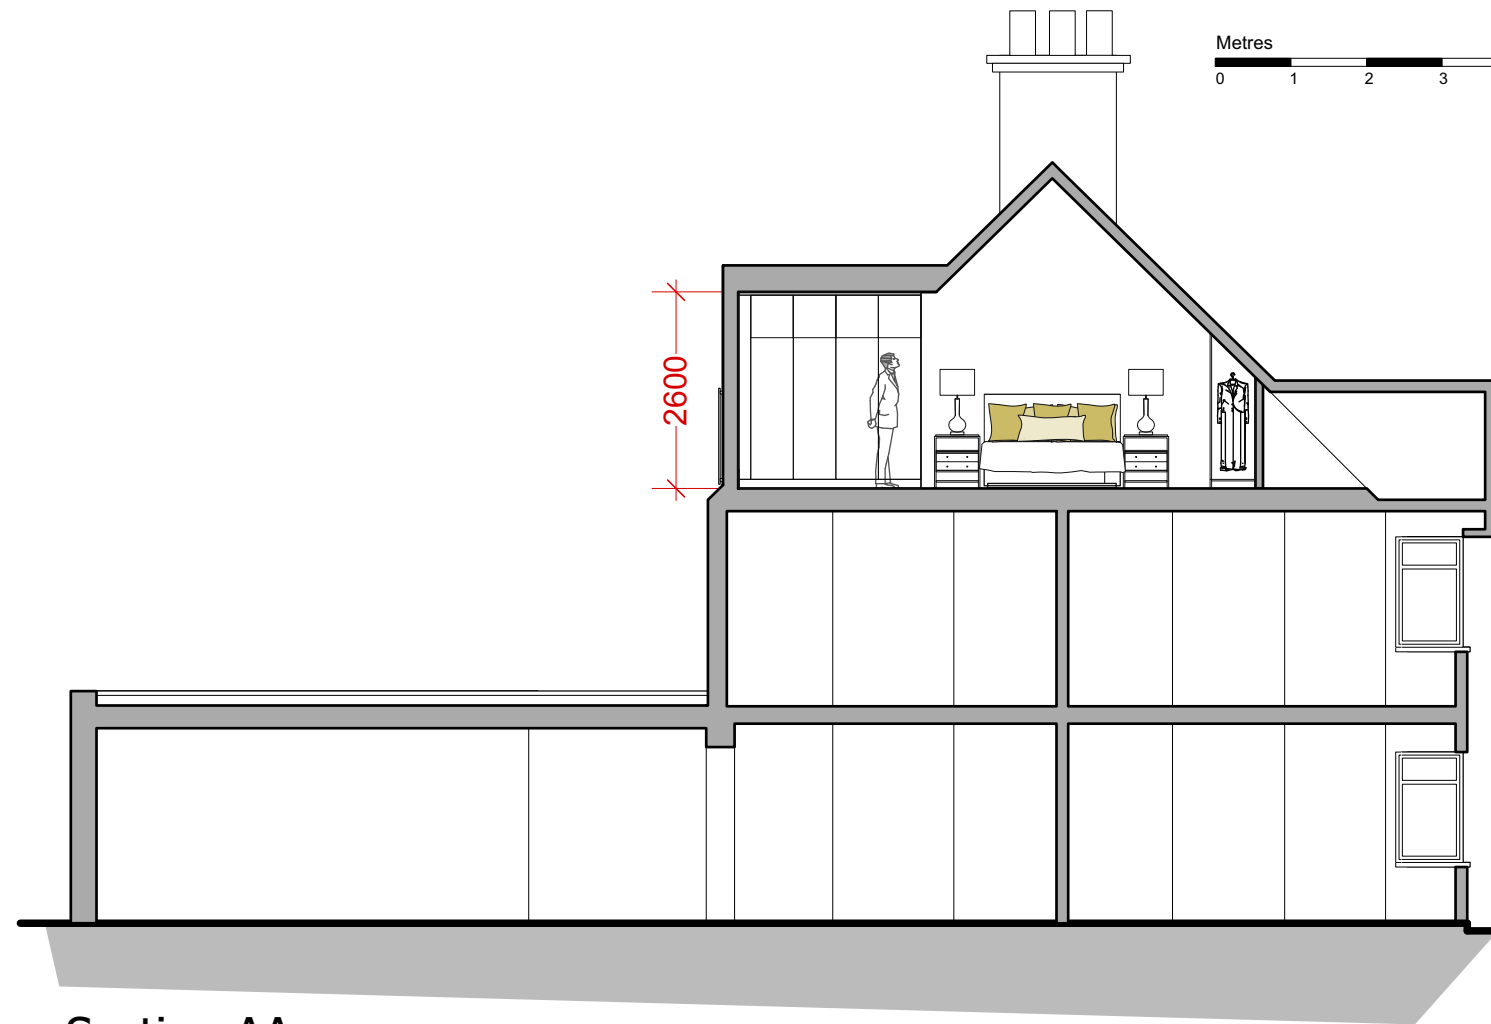

Section AA

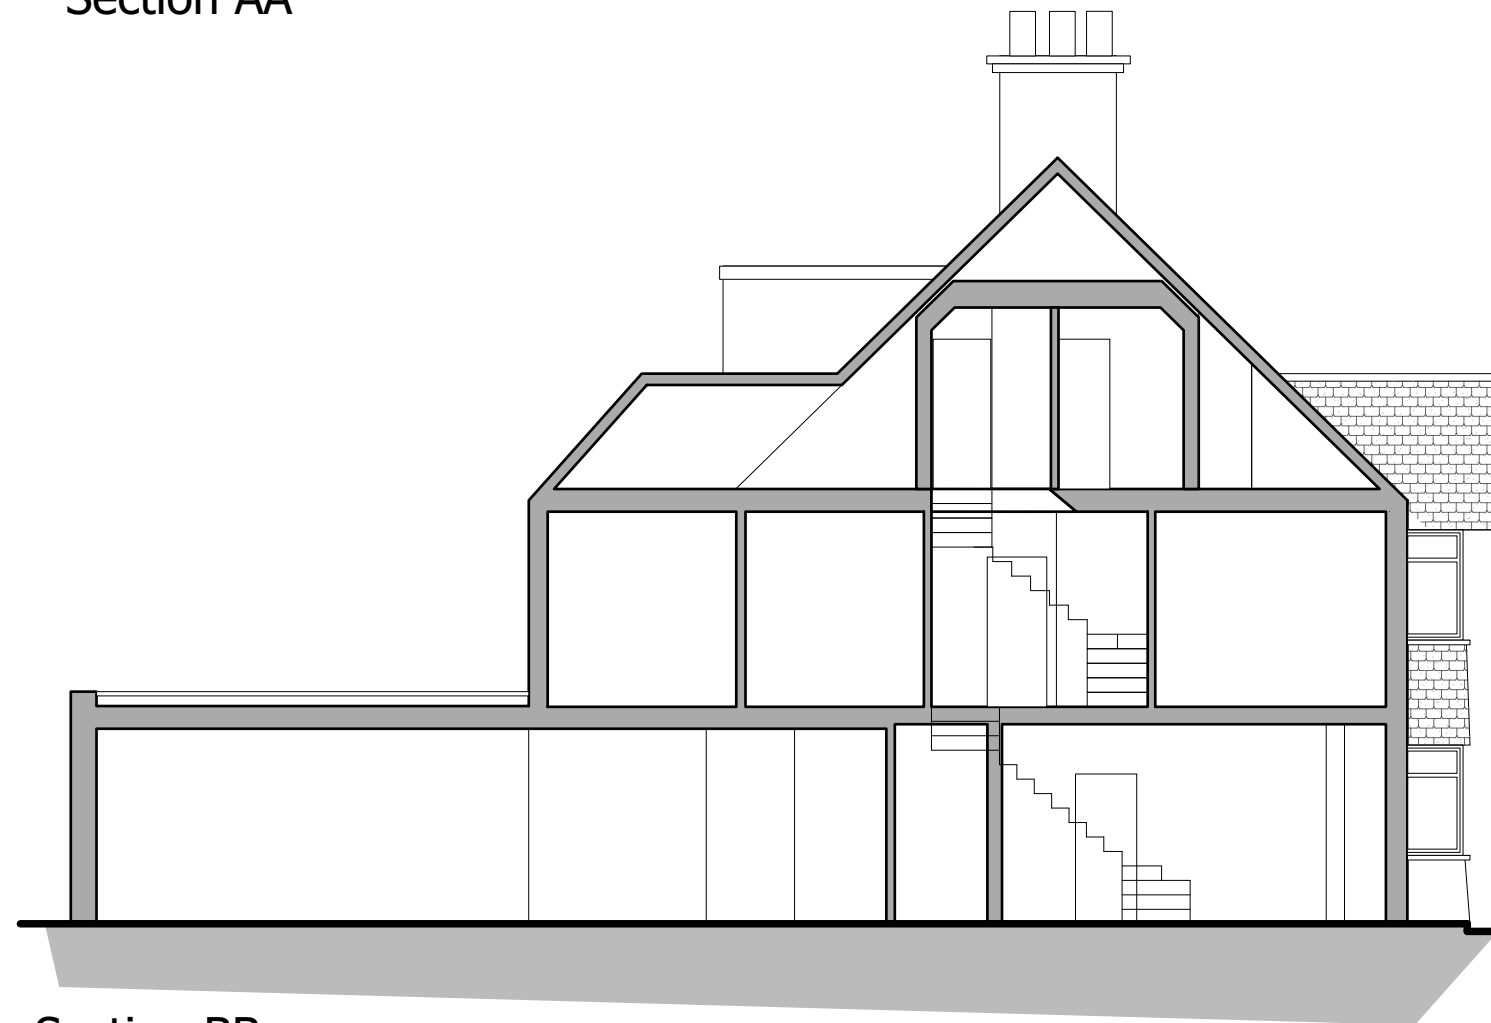

Section BB

NOTES
This drawing is the property of Sarah Ross Design. Copyright is reserved & this drawing is issued on the condition that it is not copied, reproduced, retained or disclosed to any unauthorised person, either wholly or in part, without our consent.

This drawing is prepared solely for design and planning submission purposes. It is not intended or suitable for either Building Regulations or Construction purposes and should not be used for such.

All discrepancies to be reported to designers. Read drawings in conjunction with relevant information.

REV	DATE	NOTES

Laura Weiss	
Project 8 Twyford Avenue	
Drawing Sections Proposed	
Date 26 January 2026	Scale 1:100 @ A3
Drawing No. TA08	Rev. B

sarah ross
design
17 wynchgate london n14 6rp
07850 101011
interiors@sarahrossdesign.com
www.sarahrossdesign.com