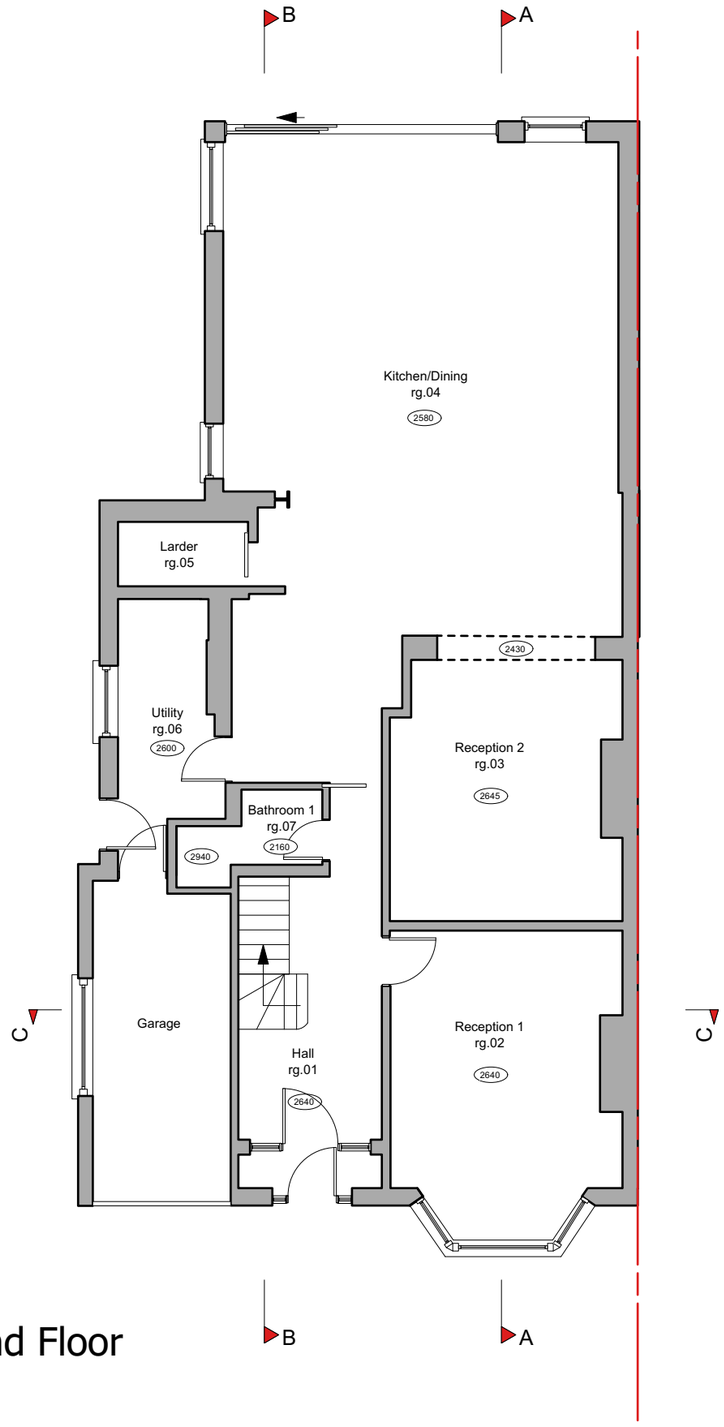

Ground Floor

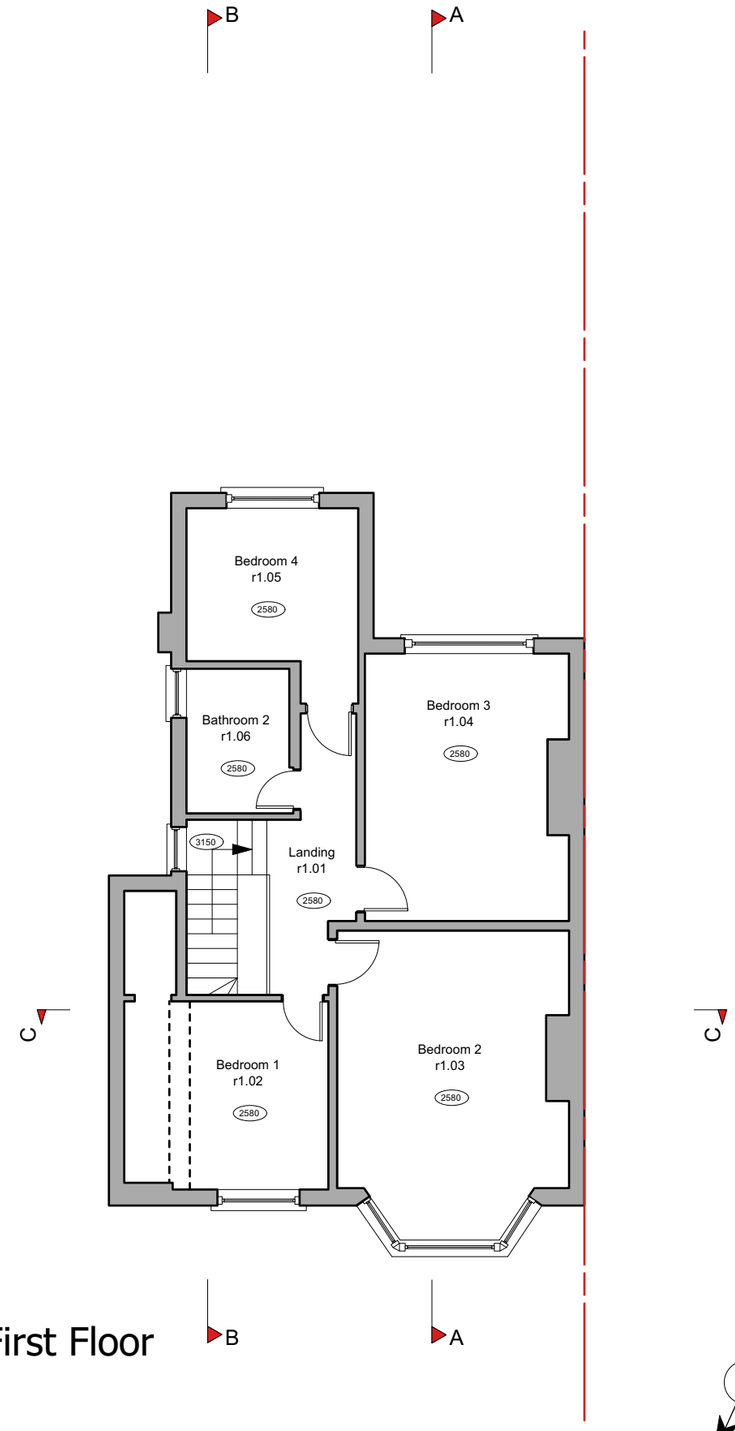

First Floor

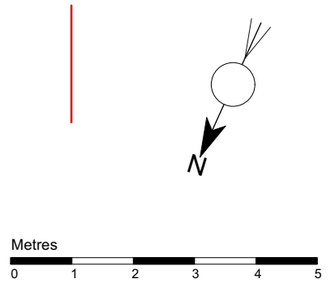

NOTES

This drawing is the property of Sarah Ross Design. Copyright is reserved & this drawing is issued on the condition that it is not copied, reproduced, retained or disclosed to any unauthorised person, either wholly or in part, without our consent.

This drawing is prepared solely for design and planning submission purposes. It is not intended or suitable for either Building Regulations or Construction purposes and should not be used for such.

All discrepencies to be reported to designers. Read drawings in conjunction with relevant information.

REV	DATE	NOTES

Clients
Laura Weiss

Project
8 Twyford Avenue

Drawing
Existing Plans - Ground and First

Date	Scale
26 January 2026	1:100 @ A3
Drawing No. TA01	Rev.

sarah ross design
17 wynchgate london n14 6rp
07850 101011
interiors@sarahrossdesign
www.sarahrossdesign.com

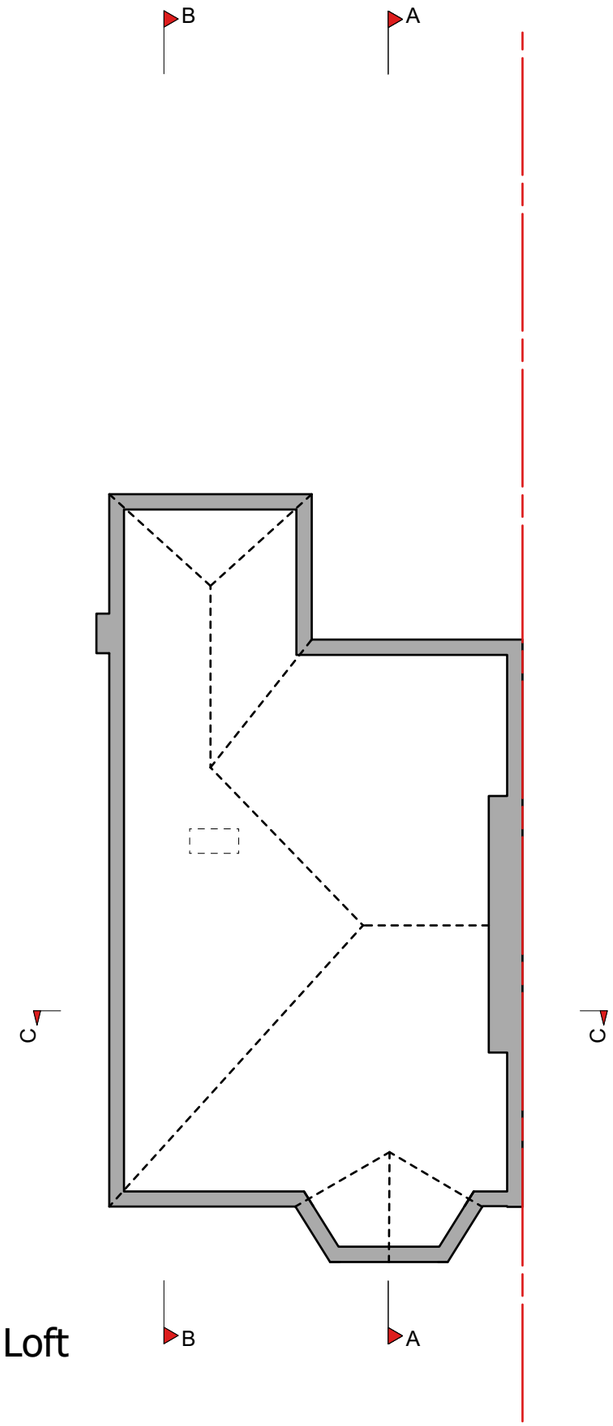

Loft

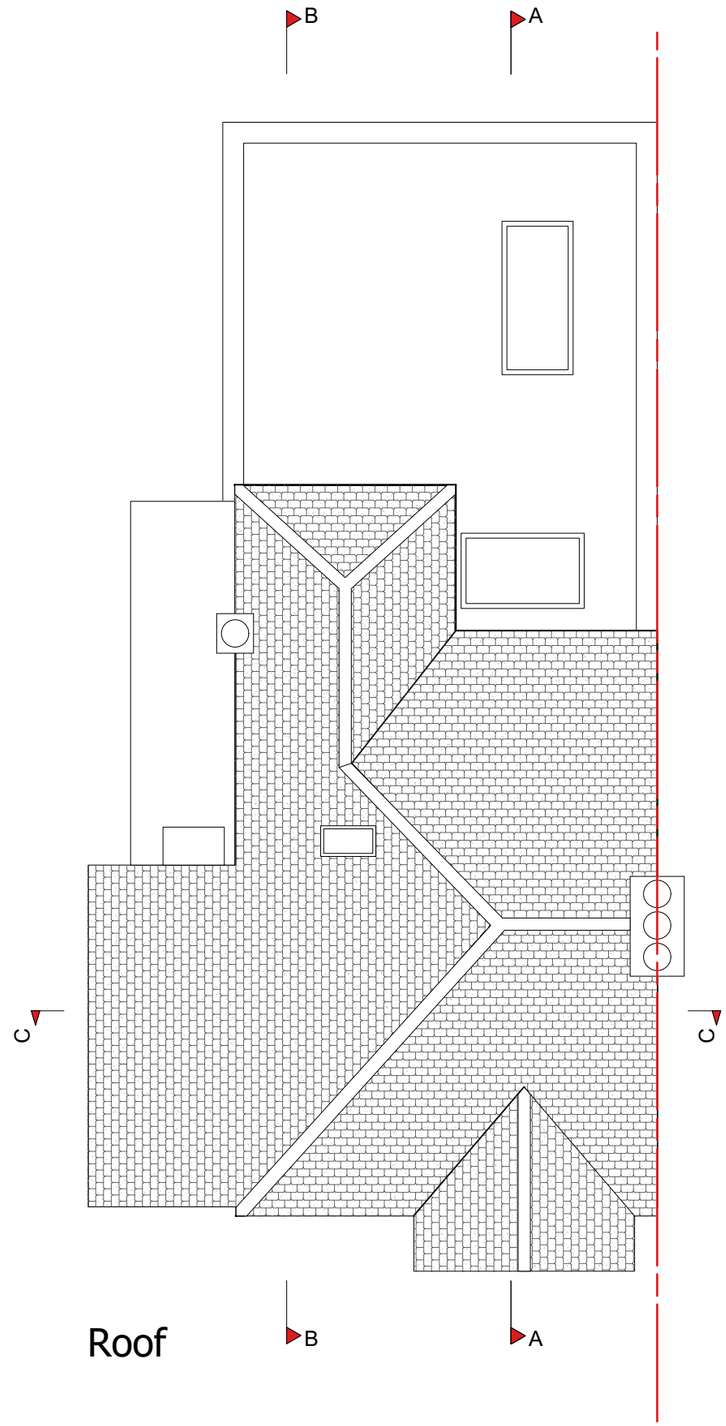

Roof

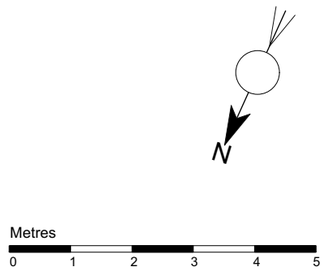

NOTES

This drawing is the property of Sarah Ross Design. Copyright is reserved & this drawing is issued on the condition that it is not copied, reproduced, retained or disclosed to any unauthorised person, either wholly or in part, without our consent.

This drawing is prepared solely for design and planning submission purposes. It is not intended or suitable for either Building Regulations or Construction purposes and should not be used for such.

All discrepencies to be reported to designers. Read drawings in conjunction with relevant information.

REV	DATE	NOTES

Clients
Laura Weiss

Project
8 Twyford Avenue

Drawing
Existing Plans - Loft and Roof

Date	Scale
26 January 2026	1:100 @ A3
Drawing No. TA02	Rev.

sarah ross design
17 wynchgate london n14 6rp
07850 101011
interiors@sarahrossdesign
www.sarahrossdesign.com

Rear

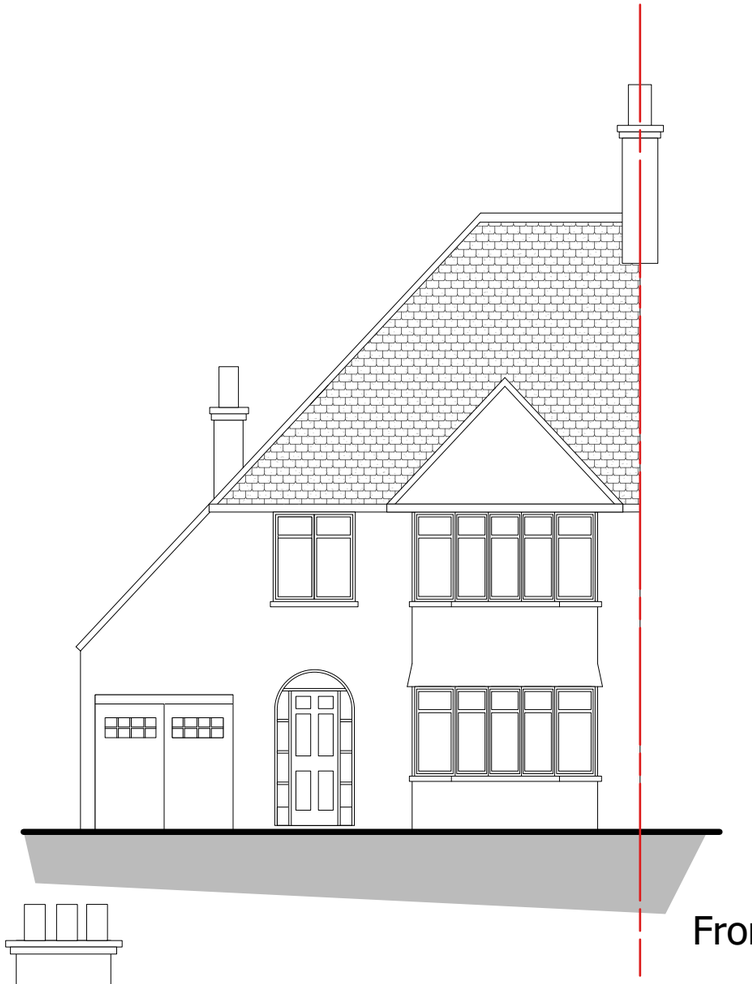

Front

Side

Metres

0 1 2 3 4 5

NOTES
This drawing is the property of Sarah Ross Design. Copyright is reserved & this drawing is issued on the condition that it is not copied, reproduced, retained or disclosed to any unauthorised person, either wholly or in part, without our consent.

This drawing is prepared solely for design and planning submission purposes. It is not intended or suitable for either Building Regulations or Construction purposes and should not be used for such.

All discrepencies to be reported to designers. Read drawings in conjunction with relevant information.

REV	DATE	NOTES

Clients
Laura Weiss

Project
8 Twyford Avenue

Drawing
Elevations Existing

Date	Scale
26 January 2026	1:100 @ A3
Drawing No. TA03	Rev.

sarah ross design
17 wynchgate london n14 6rp
07850 101011
interiors@sarahrossdesign
www.sarahrossdesign.com

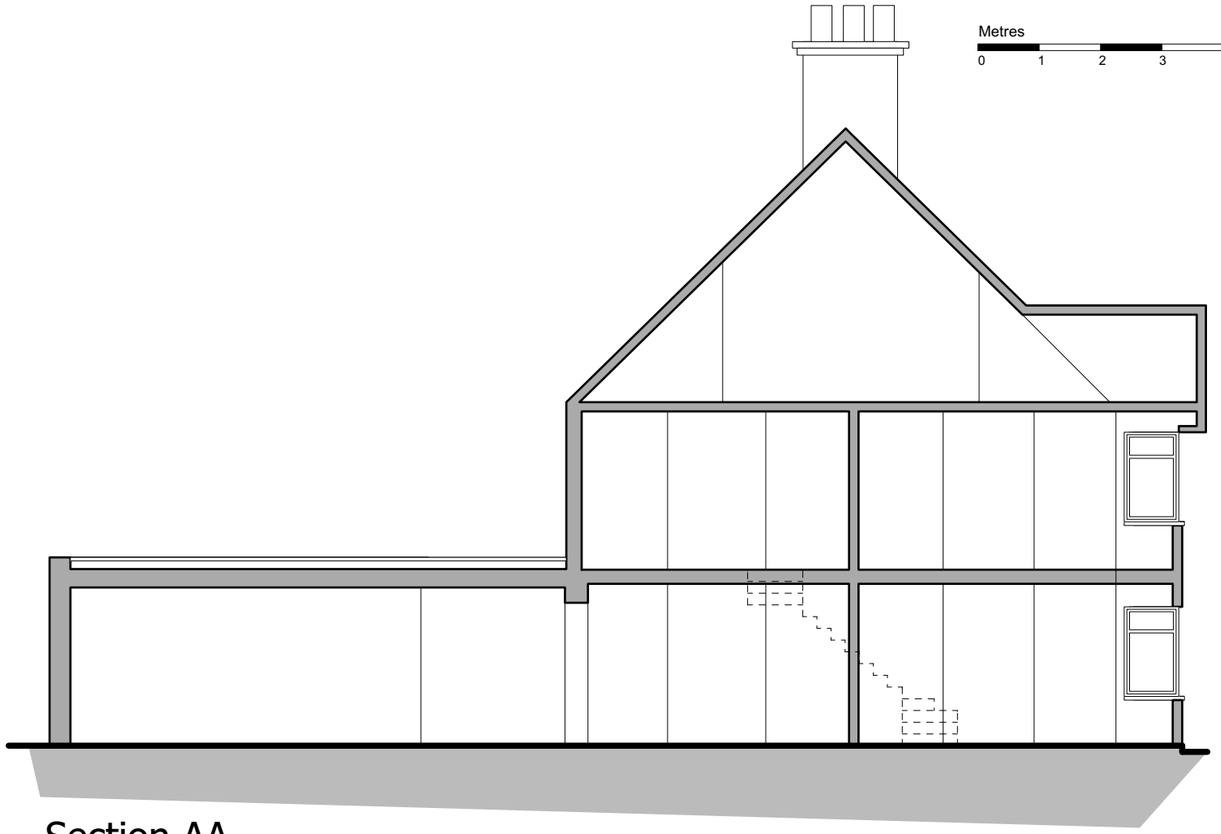

Section AA

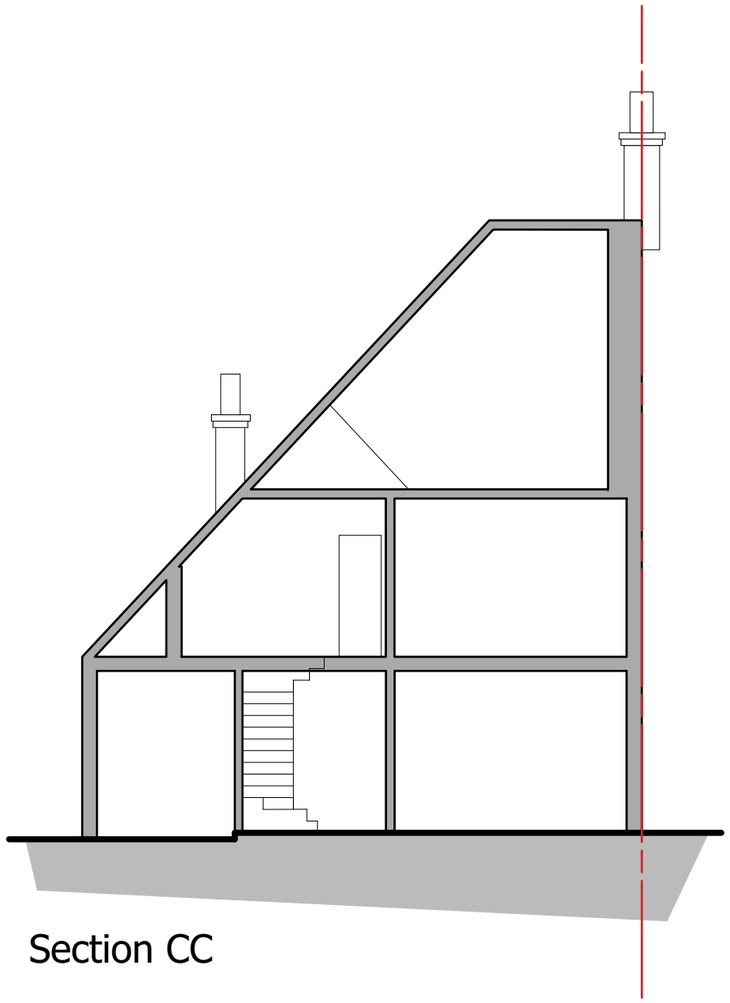

Section CC

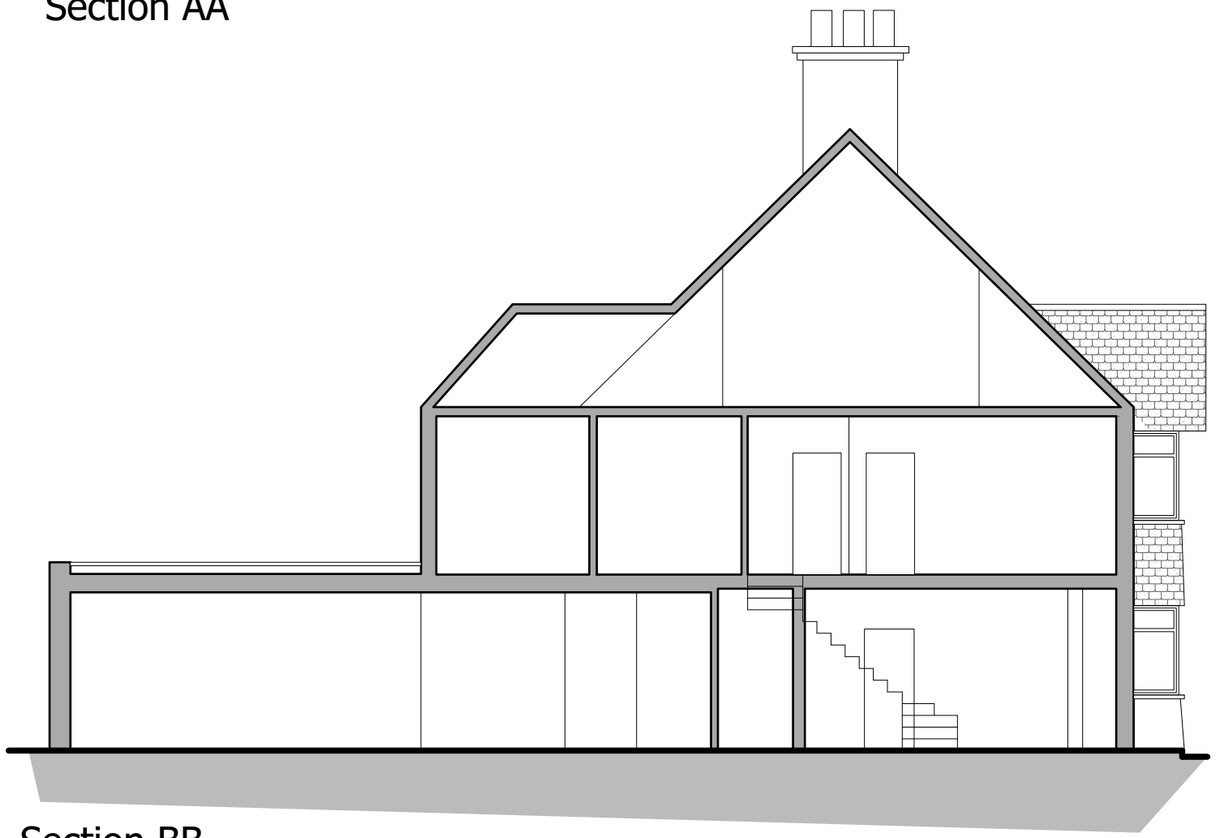

Section BB

NOTES
This drawing is the property of Sarah Ross Design. Copyright is reserved & this drawing is issued on the condition that it is not copied, reproduced, retained or disclosed to any unauthorised person, either wholly or in part, without our consent.

This drawing is prepared solely for design and planning submission purposes. It is not intended or suitable for either Building Regulations or Construction purposes and should not be used for such.

All discrepencies to be reported to designers. Read drawings in conjunction with relevant information.

REV	DATE	NOTES

Laura Weiss

Project
8 Twyford Avenue

Drawing
Sections Existing

Date	Scale
26 January 2026	1:100 @ A3
Drawing No. TA04	Rev.

sarah ross design
17 wynchgate london n14 6rp
07850 101011
interiors@sarahrossdesign
www.sarahrossdesign.com