
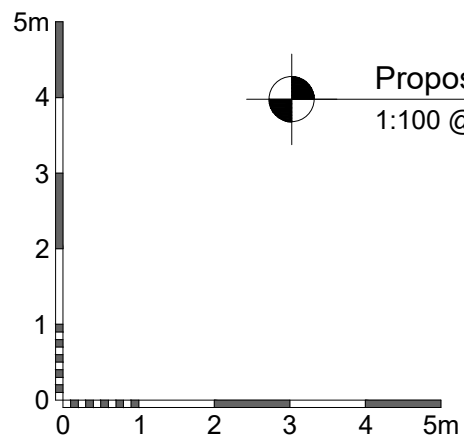


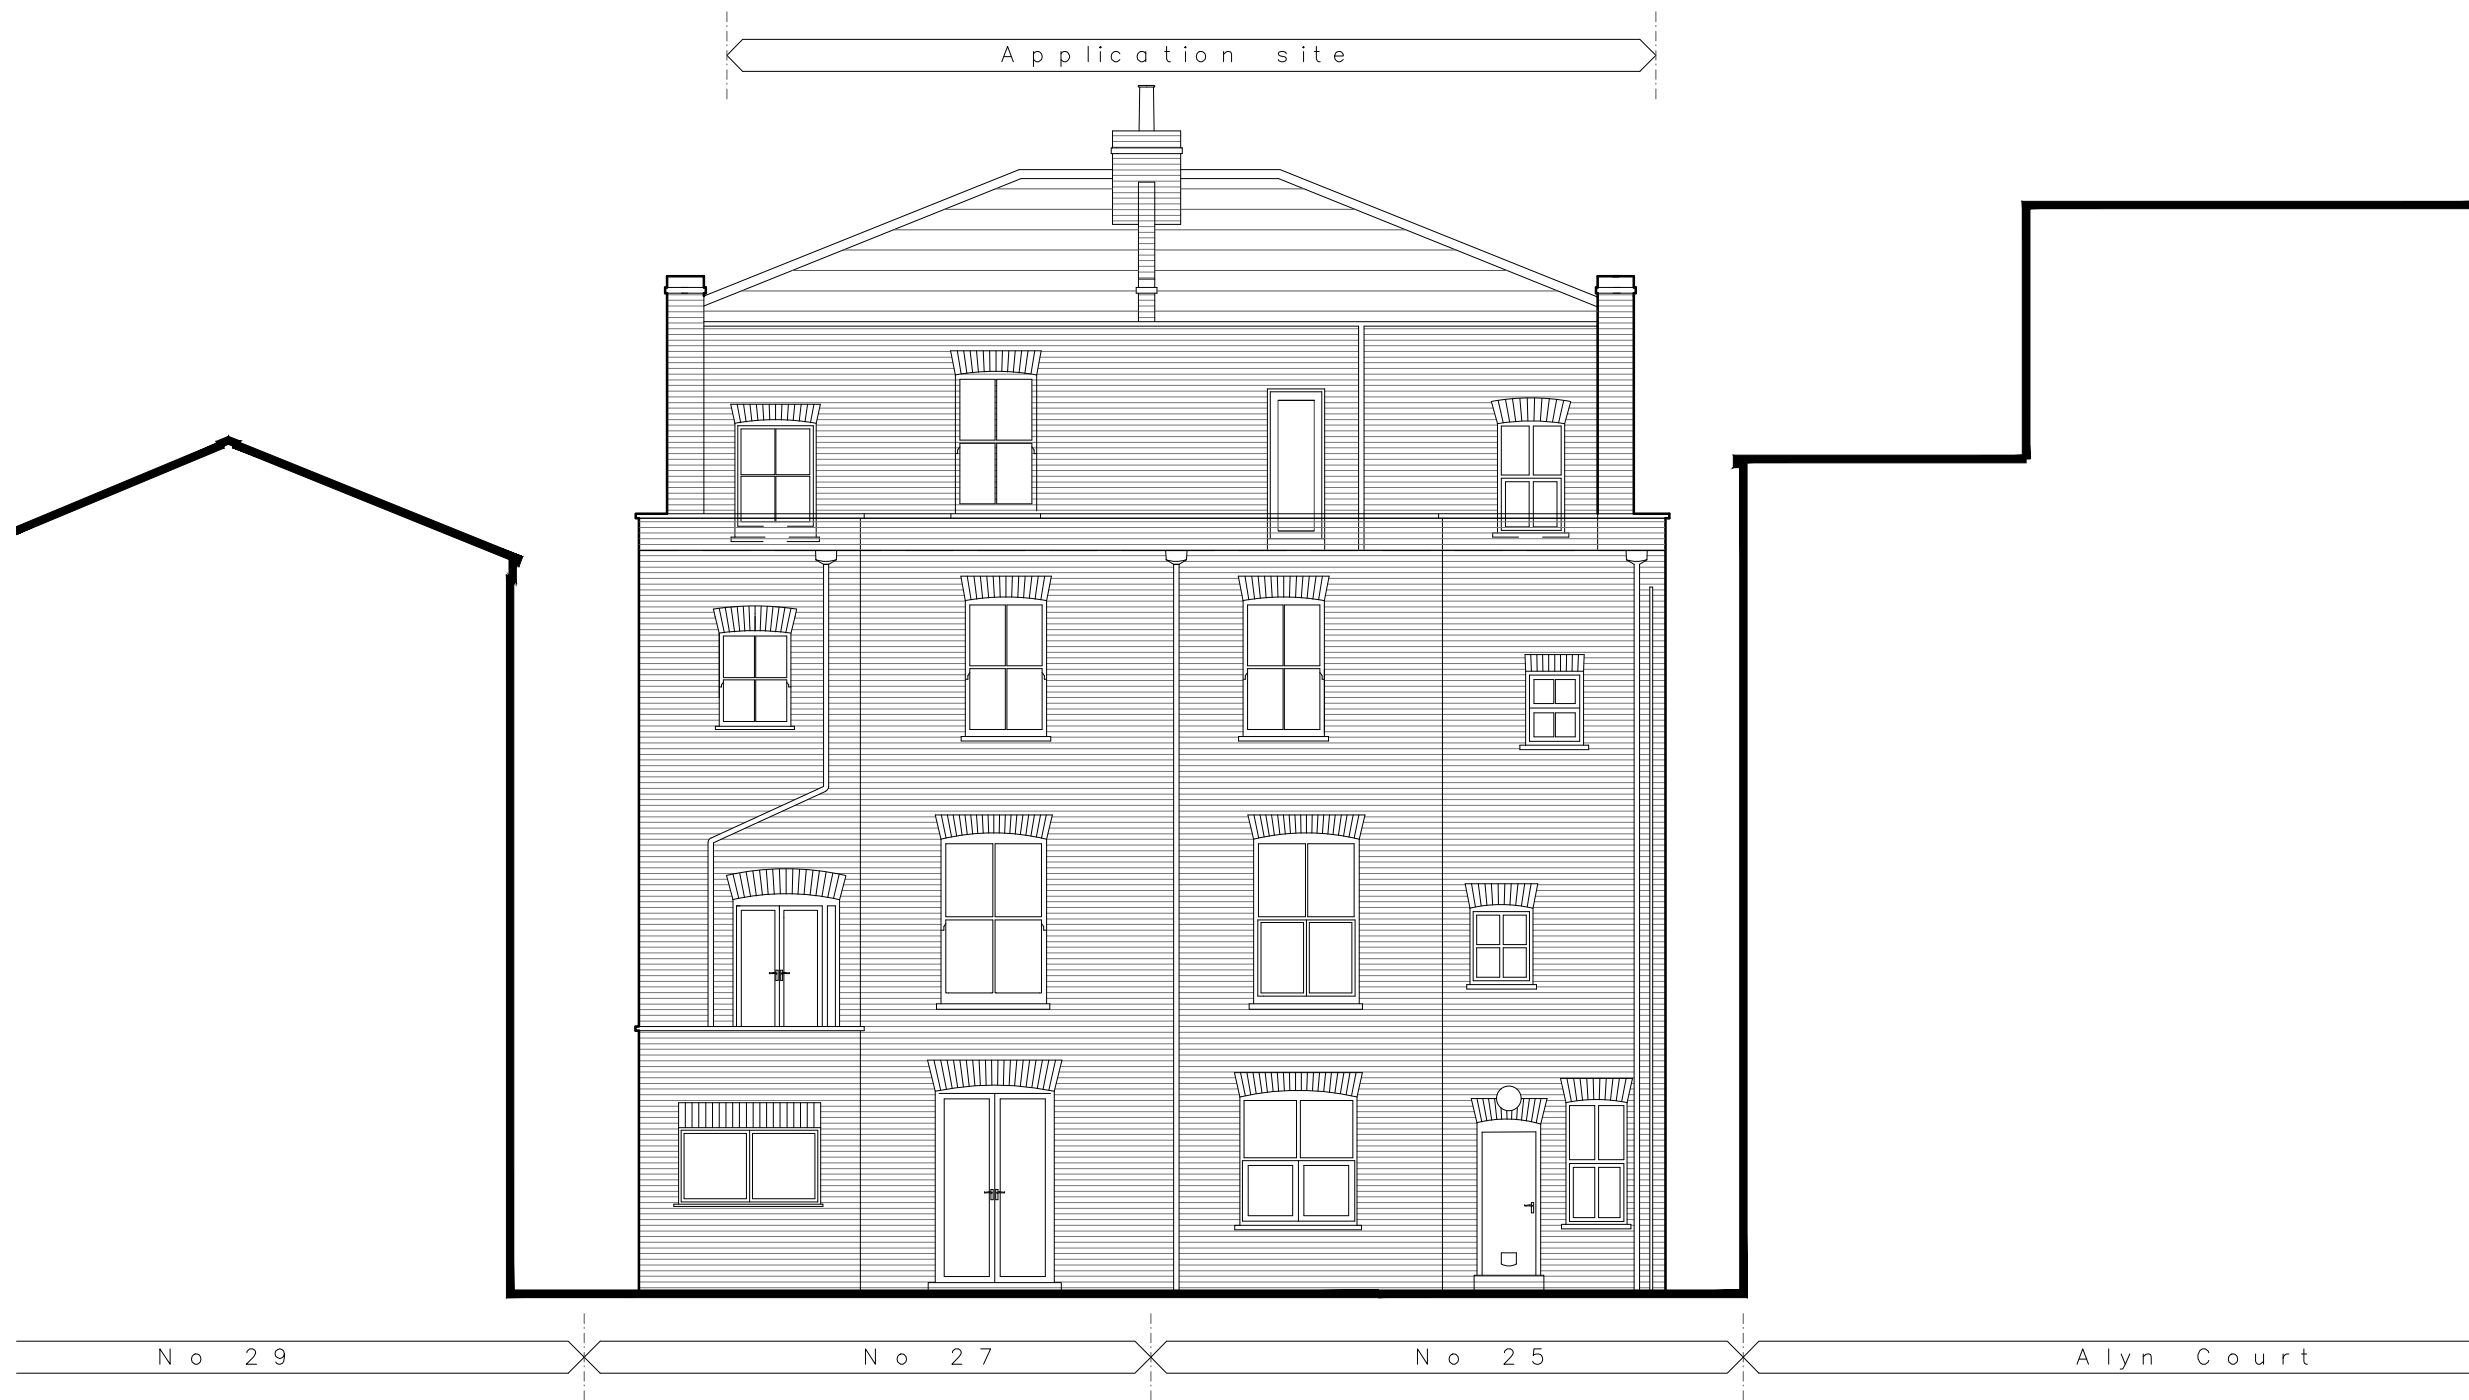

Proposed Rear Elevation
1:100 @ A3