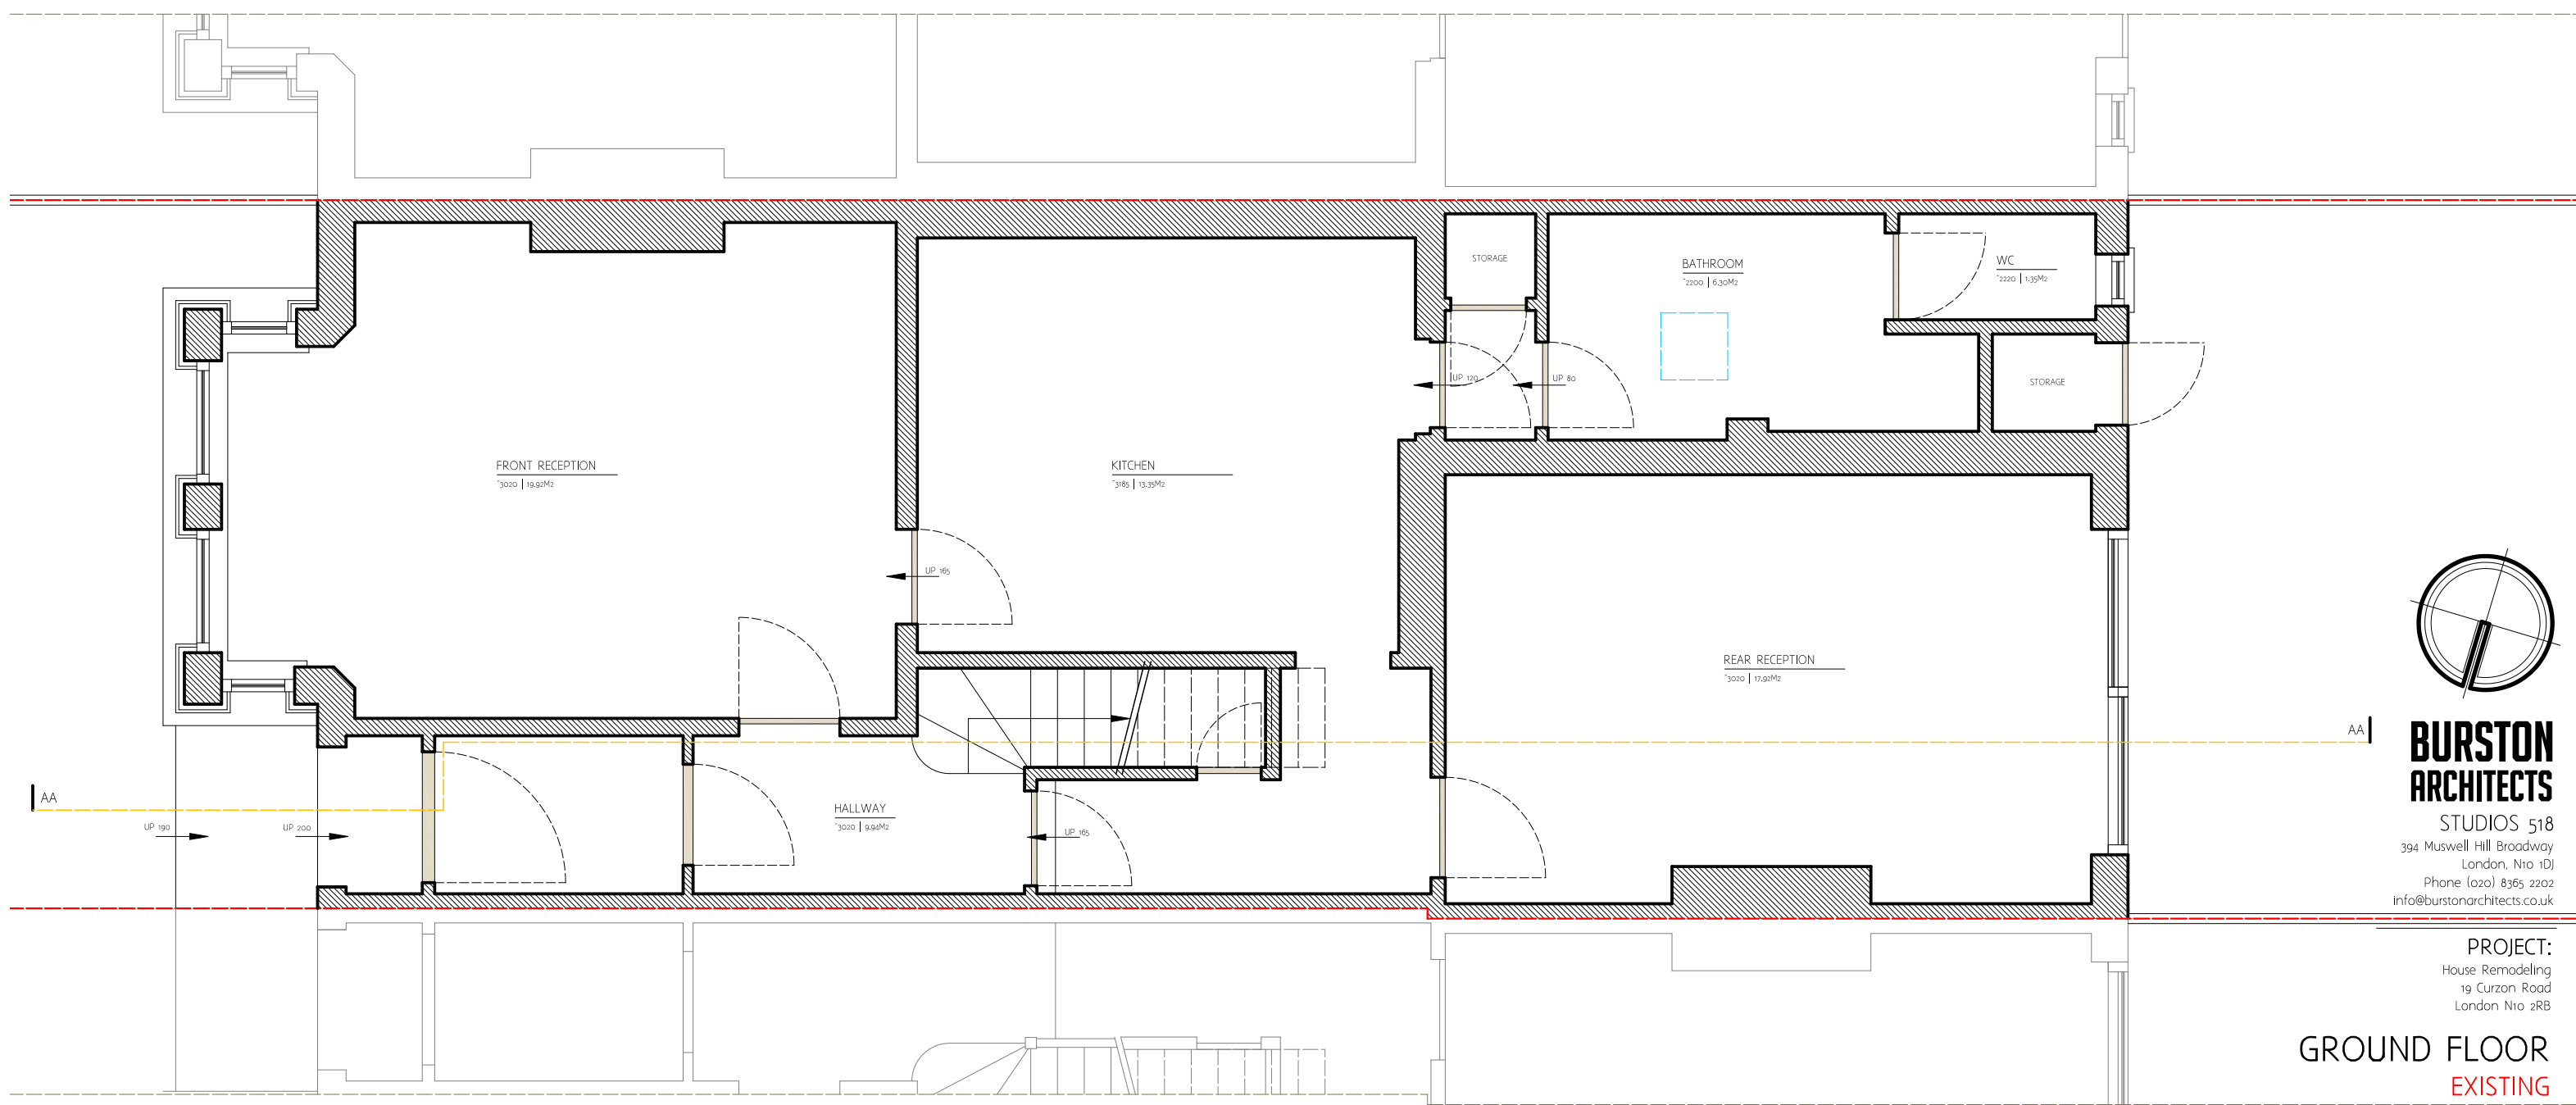


BURSTON
ARCHITECTS
STUDIOS 518
394 Muswell Hill Broadway
London, N10 1DJ
Phone (020) 8365 2202
info@burstonarchitects.co.uk

PROJECT:
House Remodeling
19 Curzon Road
London N10 2RB

GROUND FLOOR

EXISTING

SCALE 1:50 | A3
DECEMBER 2025

2505.002

GENERAL & DIMENSIONAL NOTES:

This drawing is to be read in conjunction with the relevant drawings, specifications and schedules. Dimensional and other discrepancies are to be reported to the architects.

Drawings are not to be scaled. Only figured dimensions should be used. The contractor is responsible for taking and checking site dimensions

