



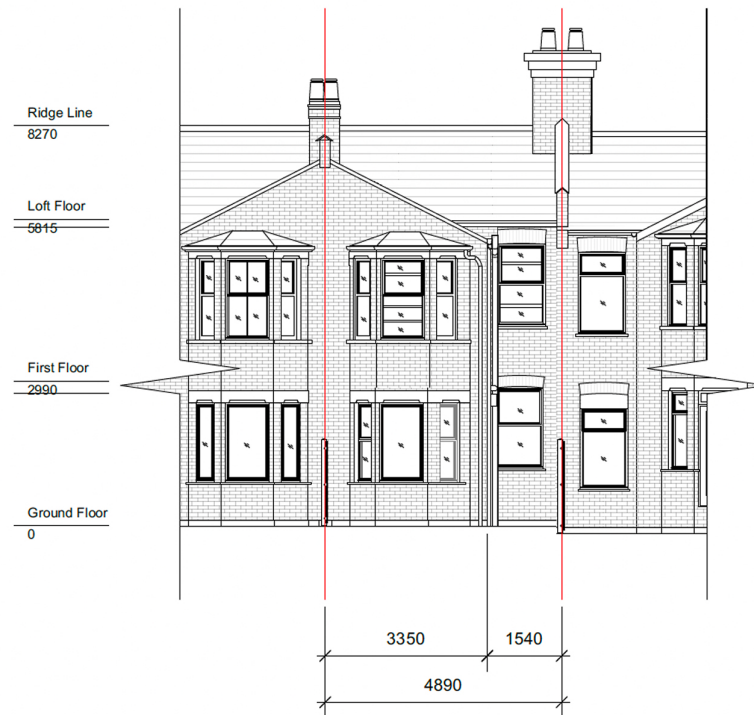

Existing Rear Elevation

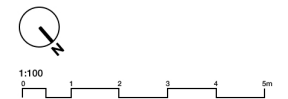


Notes:
These drawings are for planning purposes only. All dimensions indicated are subject to alterations on site. Confirm all dimensions prior to ordering materials and commencing construction.

PROJECT
56 Woodside Gardens, London, N17 6UN

DRAWING
Existing Rear Elevation

SCALE
1:100 @ A3

Drawing number: A-200 - RevA

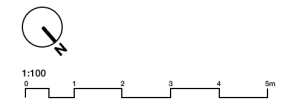

Notes:
These drawings are for planning purposes only. All dimensions indicated are subject to alterations on site. Confirm all dimensions prior to ordering materials and commencing construction.

PROJECT
56 Woodside Gardens, London, N17 6UN

DRAWING
Existing Rear Elevation


SCALE
1:100 @ A3

Drawing number: A-201


Existing Side Elevation



Existing Section AA

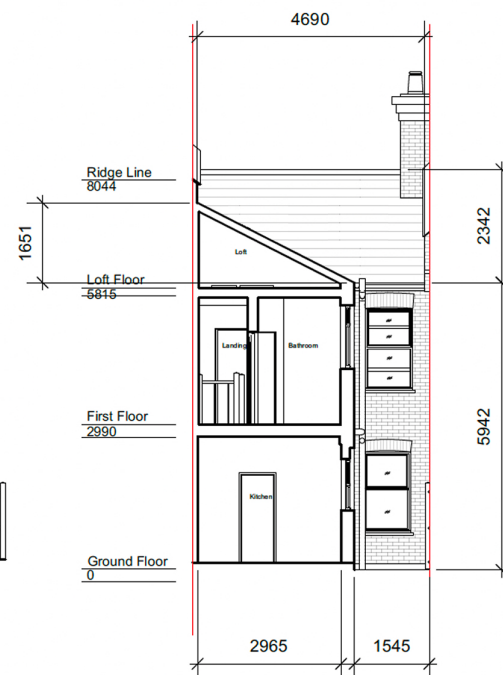

Existing Section BB

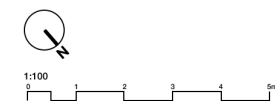



Notes:
These drawings are for planning purposes only. All dimensions indicated are subject to alterations on site. Confirm all dimensions prior to ordering materials and commencing construction.

PROJECT
56 Woodside Gardens, London, N17 6UN

DRAWING
Existing Rear Elevation

SCALE
1:100 @ A3

Drawing number: A-300

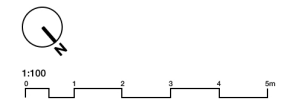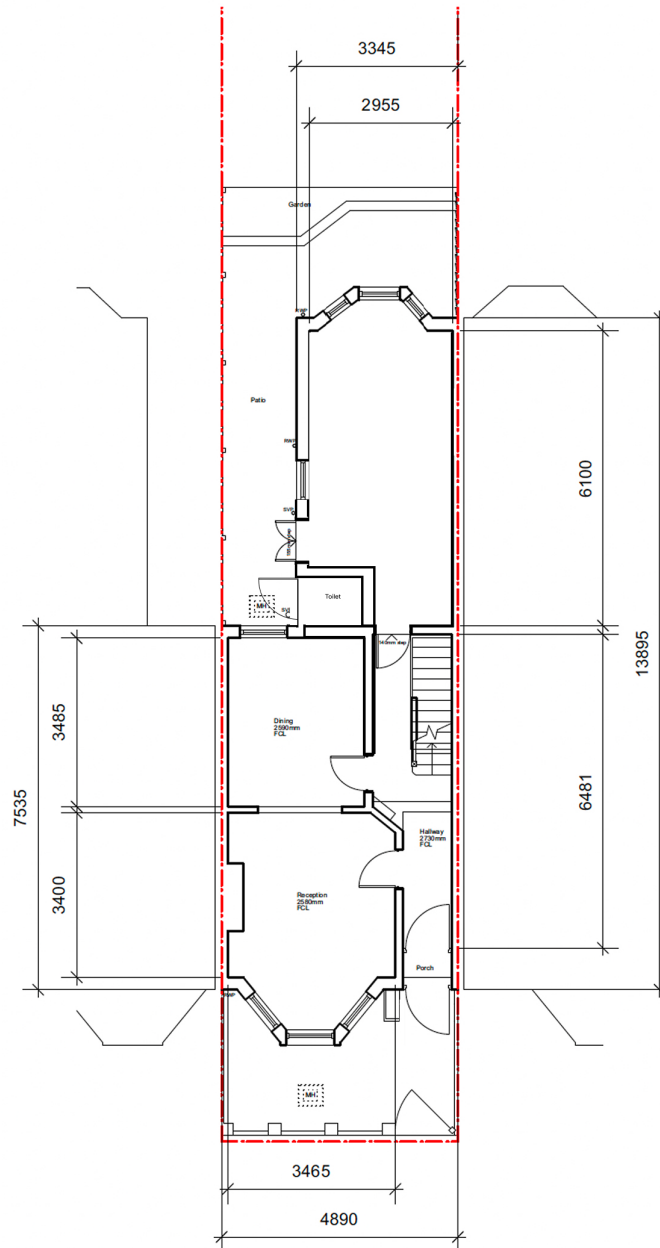

Notes:
These drawings are for planning purposes only. All dimensions indicated are subject to alterations on site. Confirm all dimensions prior to ordering materials and commencing construction.


PROJECT
56 Woodside Gardens, London, N17 6UN

DRAWING
Existing Rear Elevation

SCALE
1:100 @ A3

Drawing number: A-100

Existing Ground Floor Plan

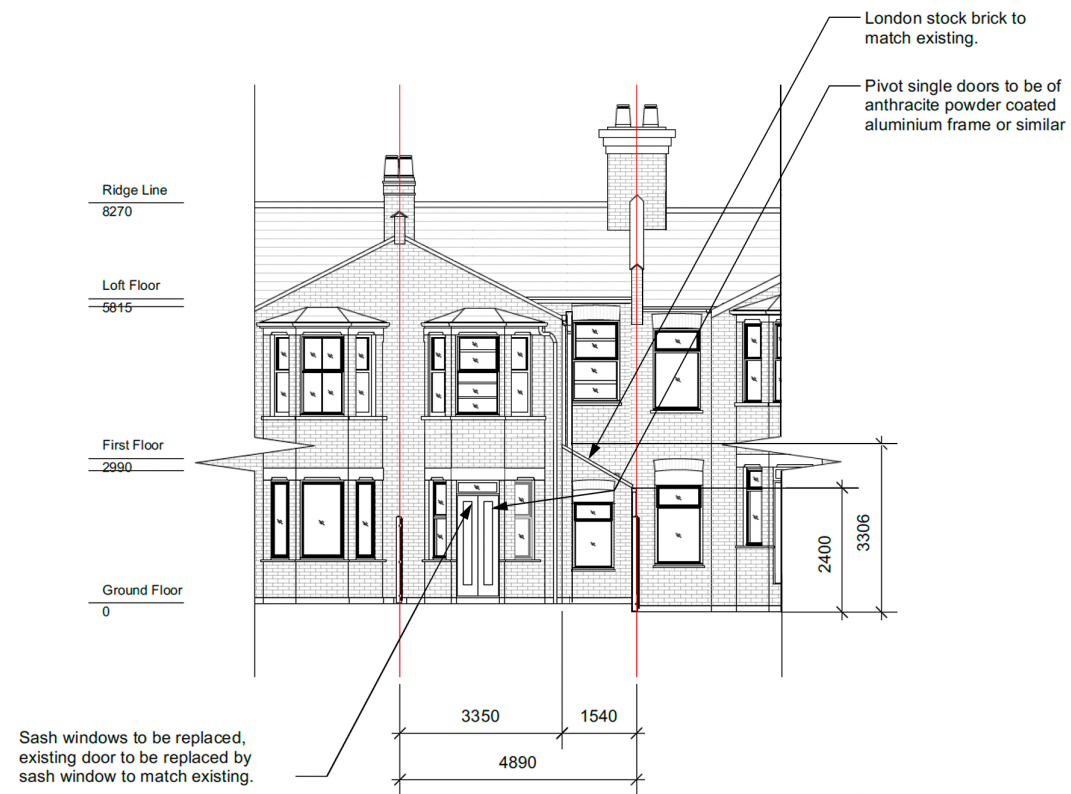


Proposed Rear Elevation

PROJECT
56 Woodside Gardens, London, N17 6UN

DRAWING
Existing Rear Elevation

SCALE
1:100 @ A3


Drawing number: A-202 - RevA

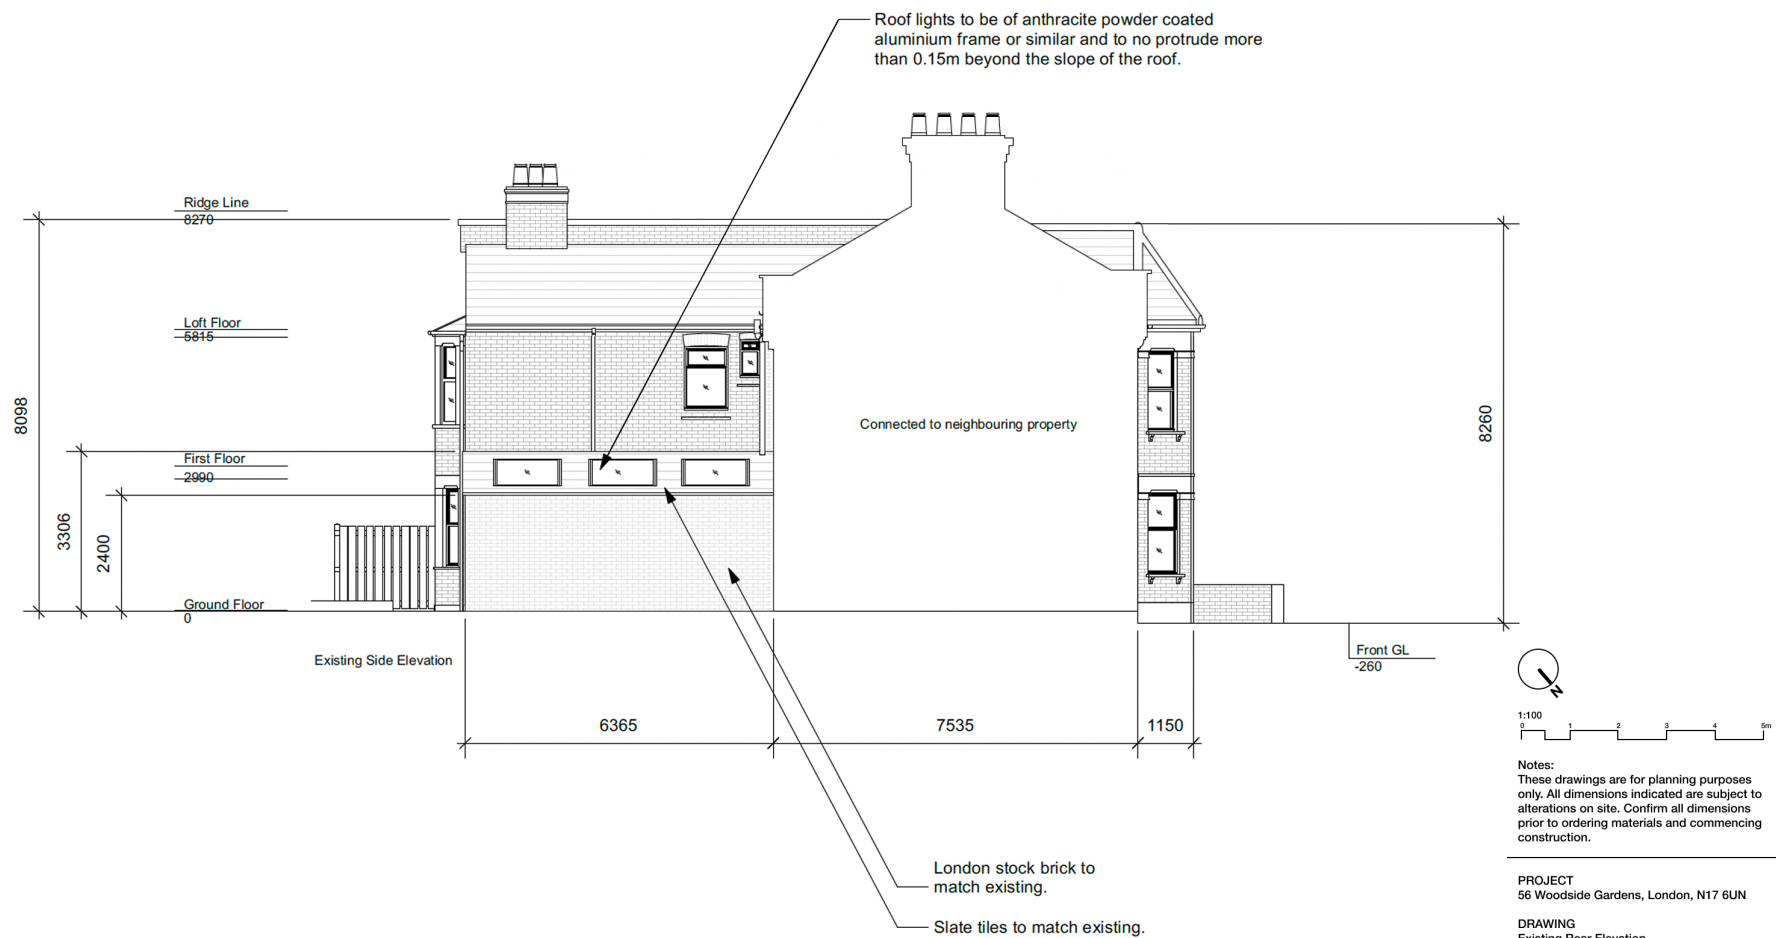


Proposed Side Elevation



Proposed Section AA

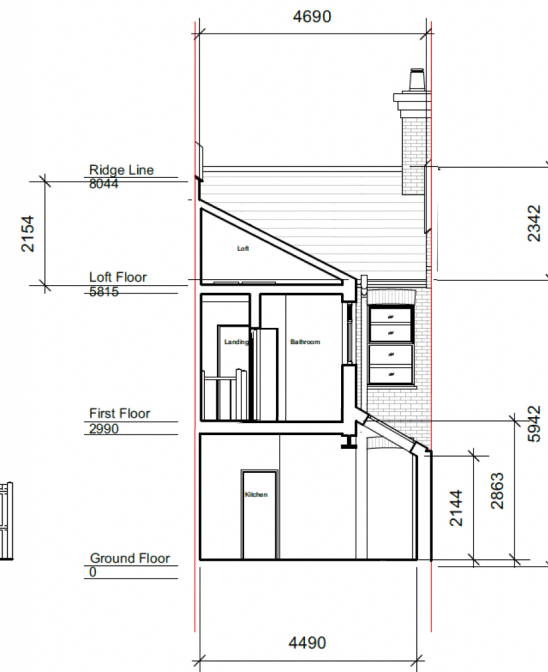

Proposed Section BB

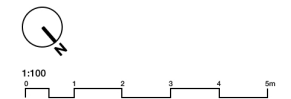


Notes:
These drawings are for planning purposes only. All dimensions indicated are subject to alterations on site. Confirm all dimensions prior to ordering materials and commencing construction.

PROJECT
56 Woodside Gardens, London, N17 6UN


DRAWING
Existing Rear Elevation

SCALE
1:100 @ A3


Drawing number: A-301

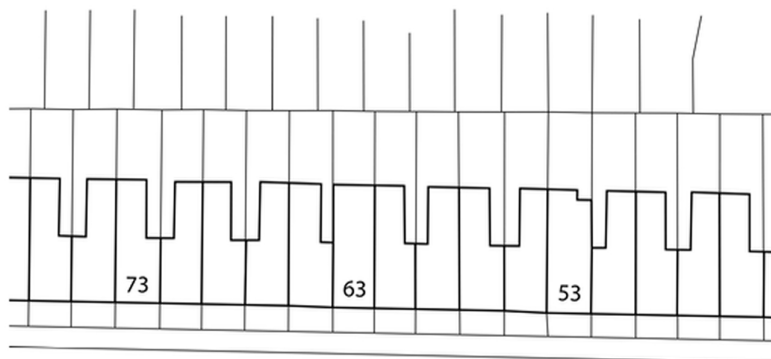


WOODSIDE GARDENS

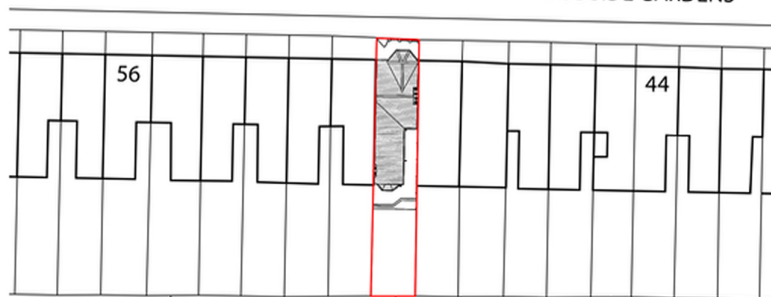

Existing Block Plan

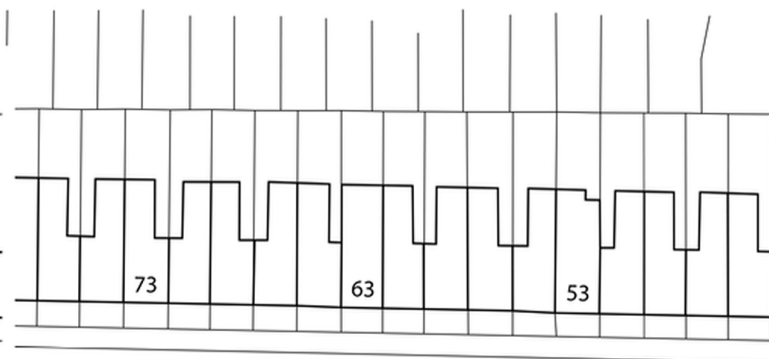

WOODSIDE GARDENS

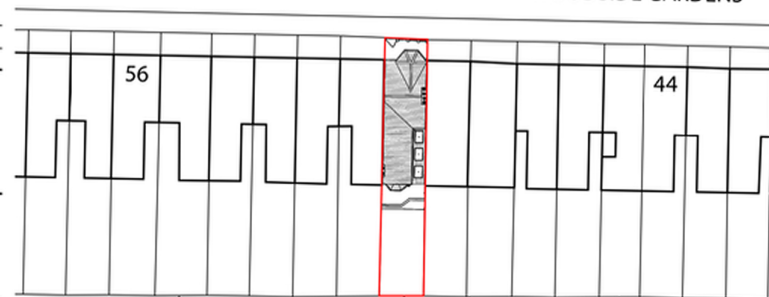

Proposed Block Plan



Notes:
These drawings are for planning purposes only. All dimensions indicated are subject to alterations on site. Confirm all dimensions prior to ordering materials and commencing construction.

PROJECT
56 Woodside Gardens, London, N17 6UN

DRAWING
Existing Rear Elevation

SCALE
1:100 @ A3

Drawing number: A-001