



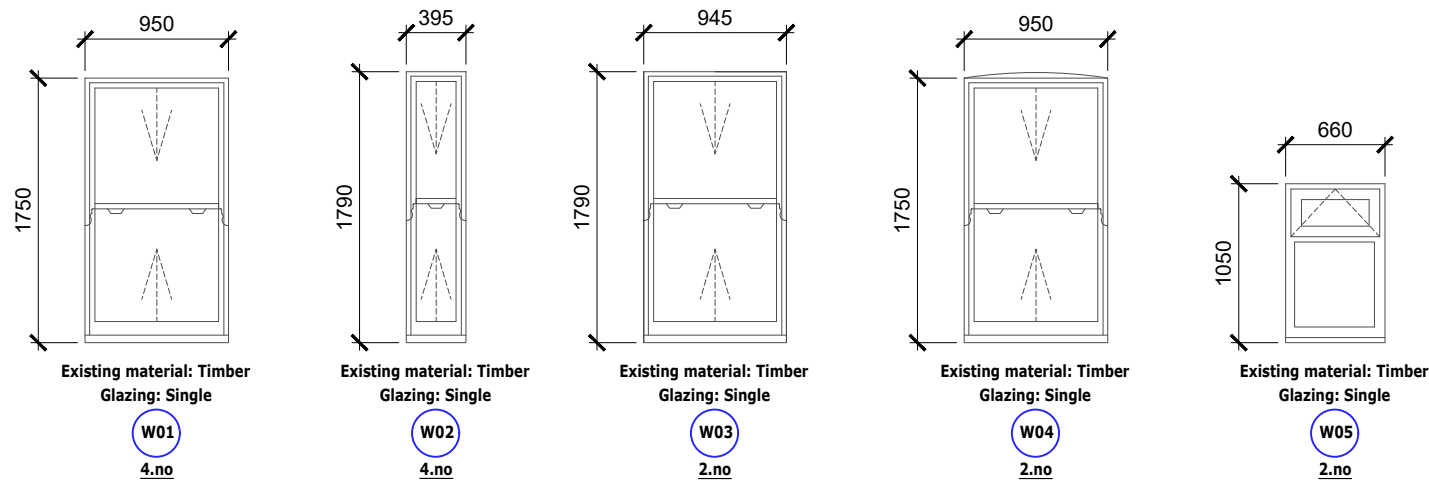

1 Existing Window Schedule
Scale: 1:50 @ A3

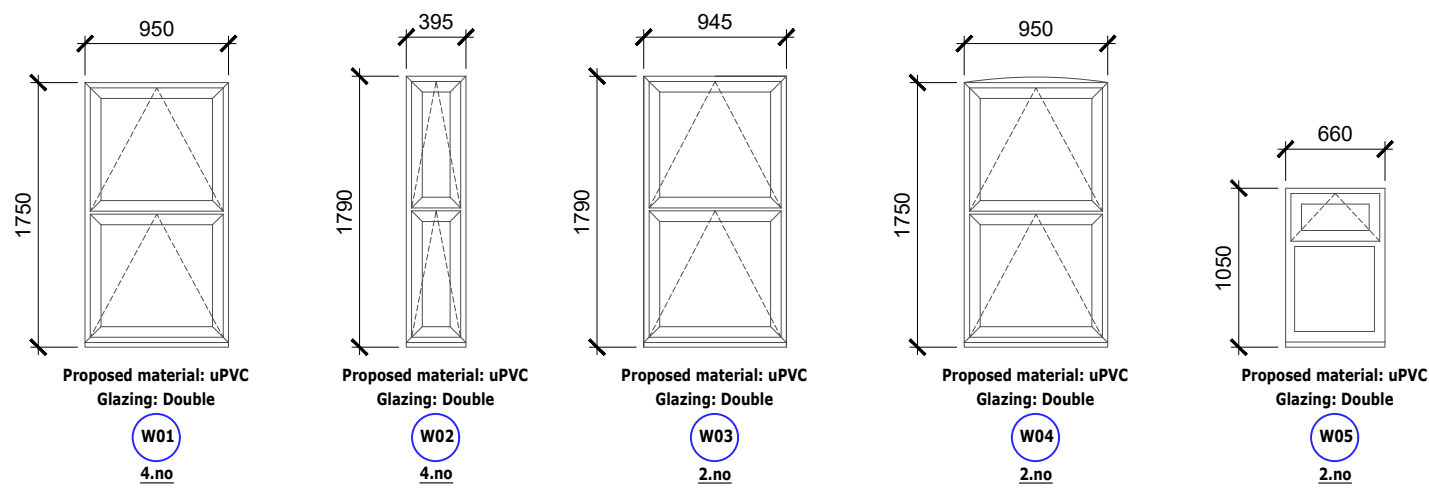

2 Proposed Window Schedule
Scale: 1:50 @ A3



P1	Planning	TVS	DM	15.04.26
Rev	Description	By	QA	DD.MM.YY

© This drawing and any design hereon is the copyright of Potter Raper and must not be reproduced without their written consent. All drawings remain the property of Potter Raper. Figured dimension only to be taken from this drawing. All dimensions to be checked on site. Please inform Potter Raper immediately of any discrepancies before work proceeds.

Client	Wates / Clarion
Project Name	Capital Works 2026 / 27
Project Location	5 & 6 Chaplin Road, Haringey, London, N17 6QE
Sheet Name	Existing and Proposed Window Schedule
Project Status	Planning
Drawing Nr.	12235-PR-CR_5-6-ZZ-DR-A-PL401
Scale	1:50 @ A3
 POTTER RAPER Duncan House 1A Burnhill Road Beckenham Kent BR3 3LA Tel: 020 8658 3538	