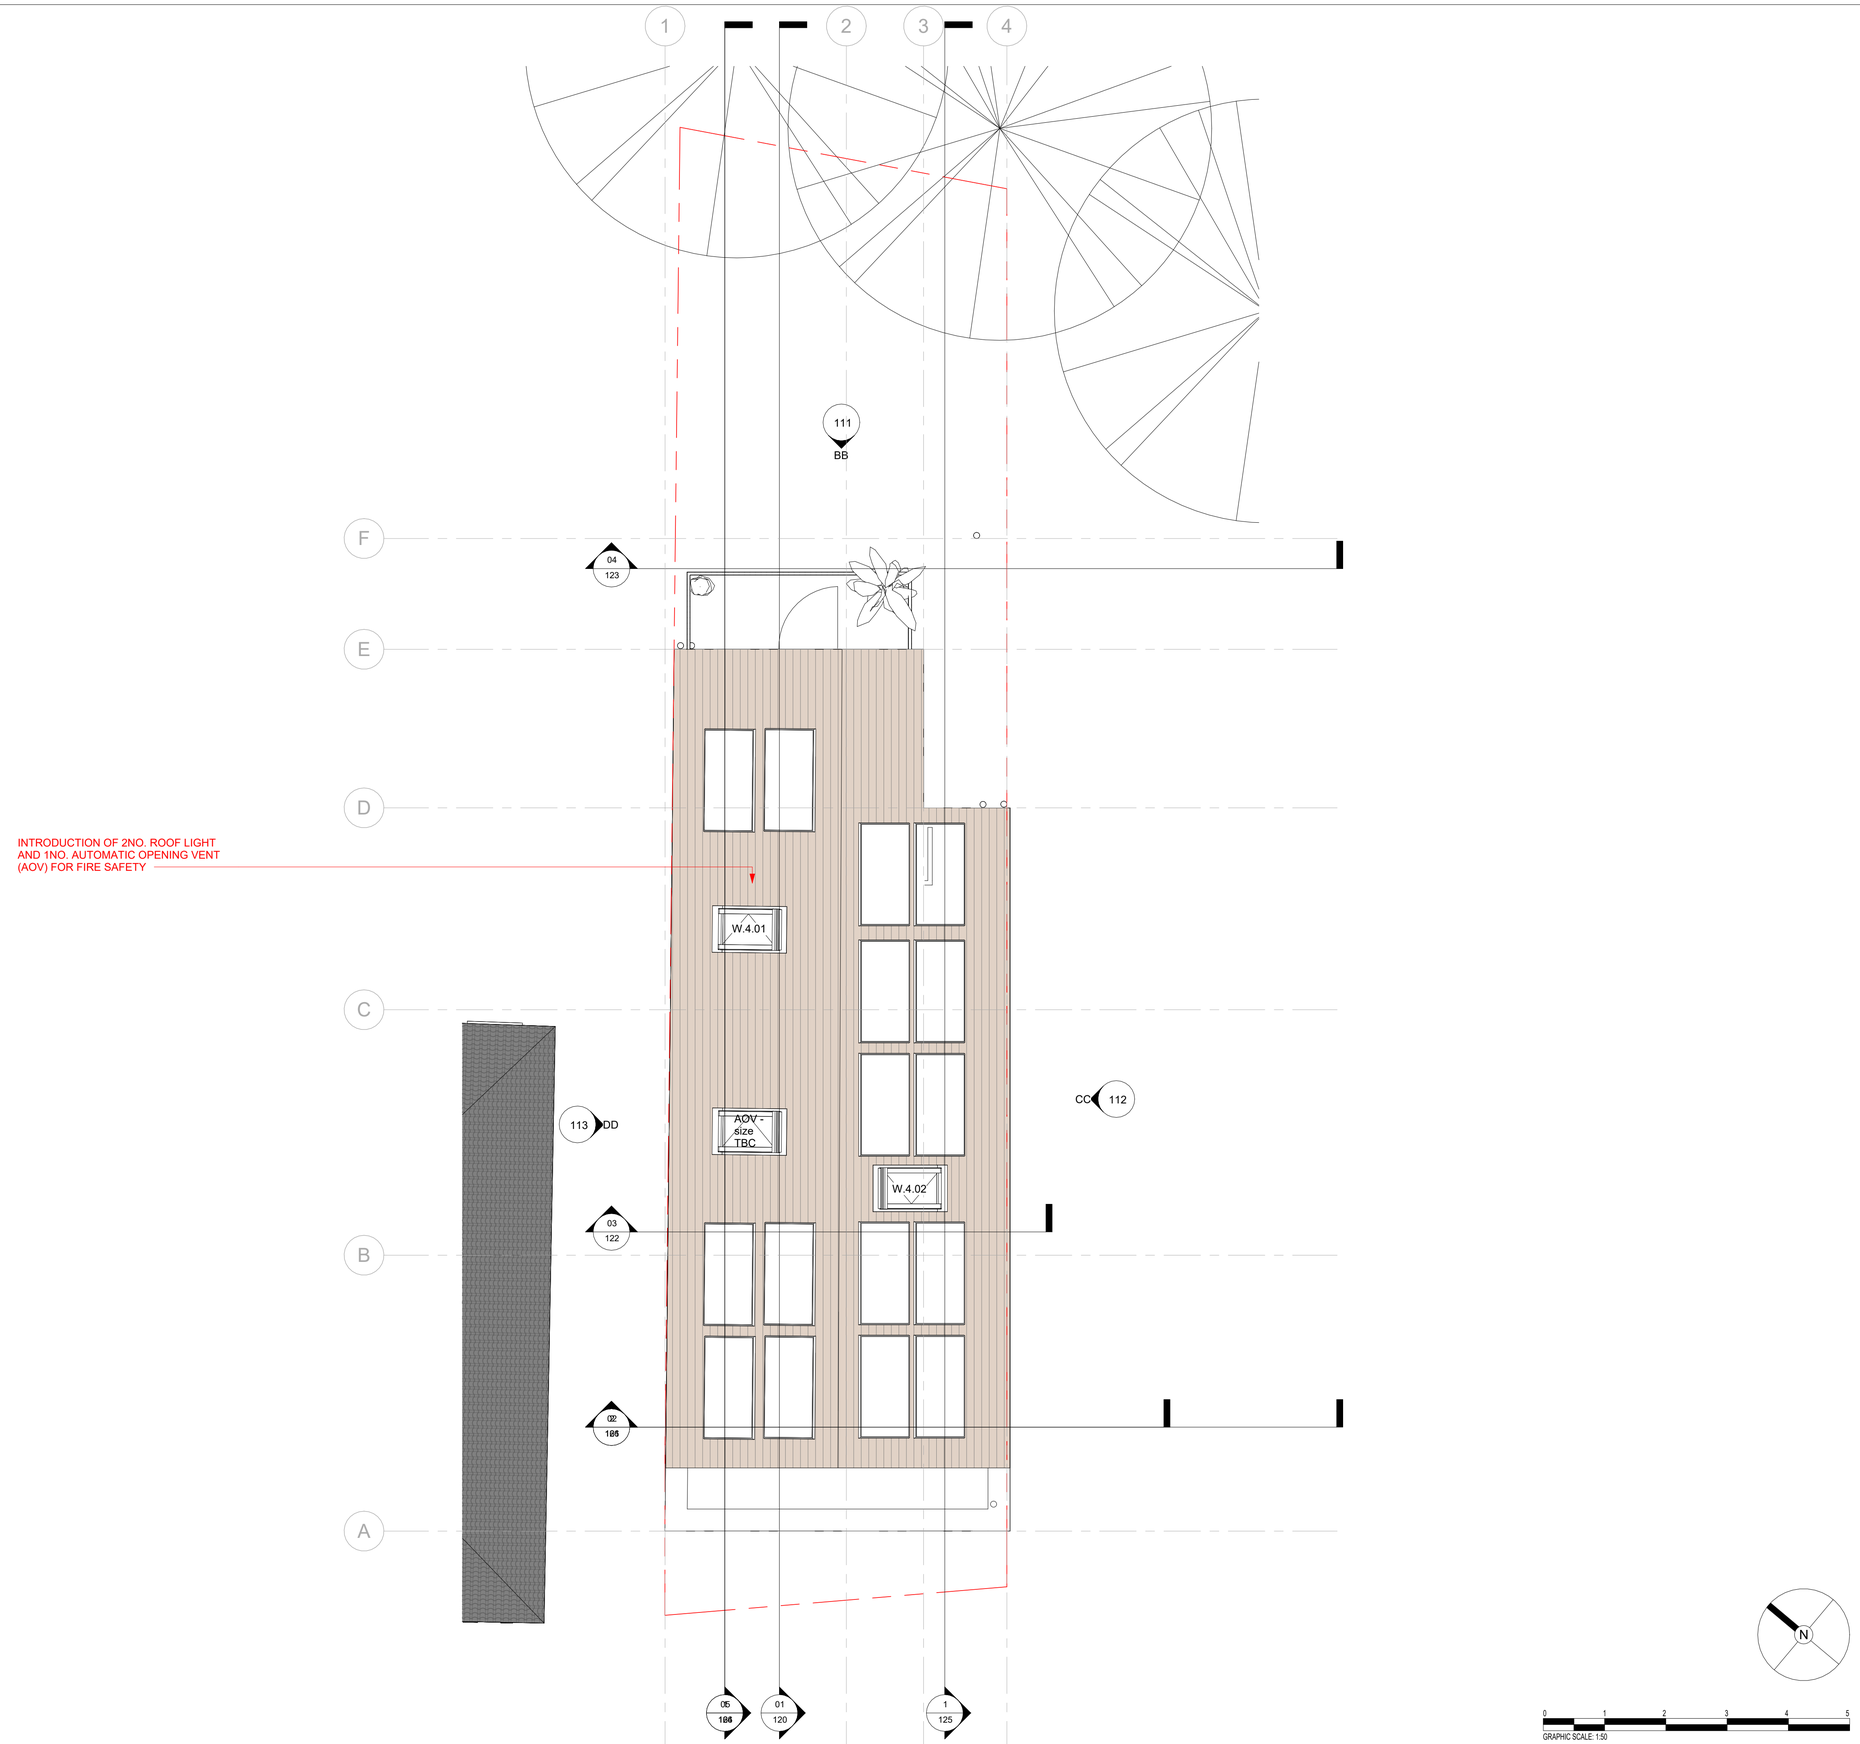

spacelab_

great space. imagined.

General Notes:

1. All dimensions to be verified on site prior to commencement of any working drawings or commencing work on site
2. All drawings to be read in conjunction with structural engineer + M&E engineer's drawings and specifications
3. Refer to acousticians report for partition DN requirements
4. Refer to fire strategy report for fire strategy requirements
5. Refer to RCP plans & lighting consultant package
6. Refer to floor finishes pans for floor types
7. Refer to wall finish & wall type plans for wall finishes & partitions
8. Contractor to provide spacelab with materials for approval & sign off prior to construction
9. For contravision to atrium see elevations
10. Read inconjunction finishes, lighting & door schedules, & NBS specification

Rev.	Date	Details	By
A	08.01.26	Planning Amendment	JB

Client
Owner

Project Name
120 Archway

Drawing Title
Proposed GA & Setting Out Plan - Roof

Status
INFORMATION

Scale	Drawn by
As indicated@ A1	Author
Date	**Checked by**
17.11.25	Checker
Drawing Number	**Revision**
24040 - GA - 105	A

This drawing is copyright. Do not scale off dimensions. All dimensions are to be checked on site by contractor. Contractor to report any dimensional discrepancies, errors or omissions prior to commencing in site.

41 Tabernacle St, London EC2A 4AA | spacelab.co.uk