


SECTION 2 Block 02_Roof Plan

Planning Scheme



Proposed Scheme

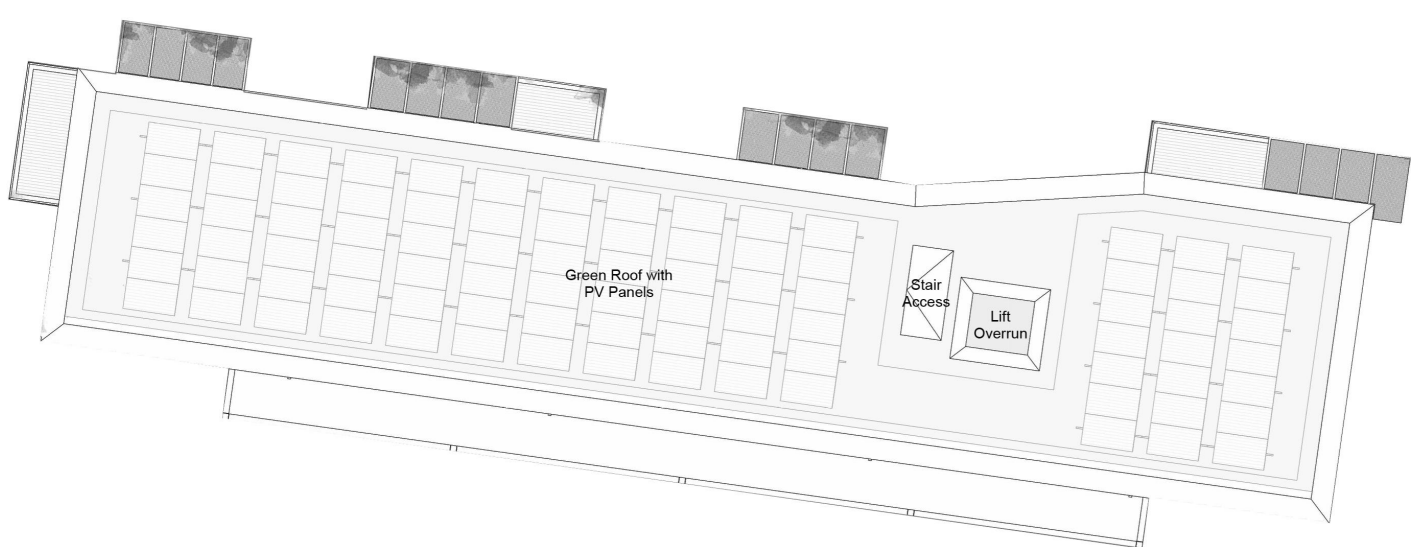

FOR FULL SUMMARY OF PROPOSED CHANGES SEE SECTION 1.

- 3. Corner bolt-on balconies cantilevered reduction.
- 13. Roof AOVs on top of stair core and lift lobby added.