


SECTION 2 Elevations _ Block 01 North-East elevation

Planning Scheme



Proposed Scheme

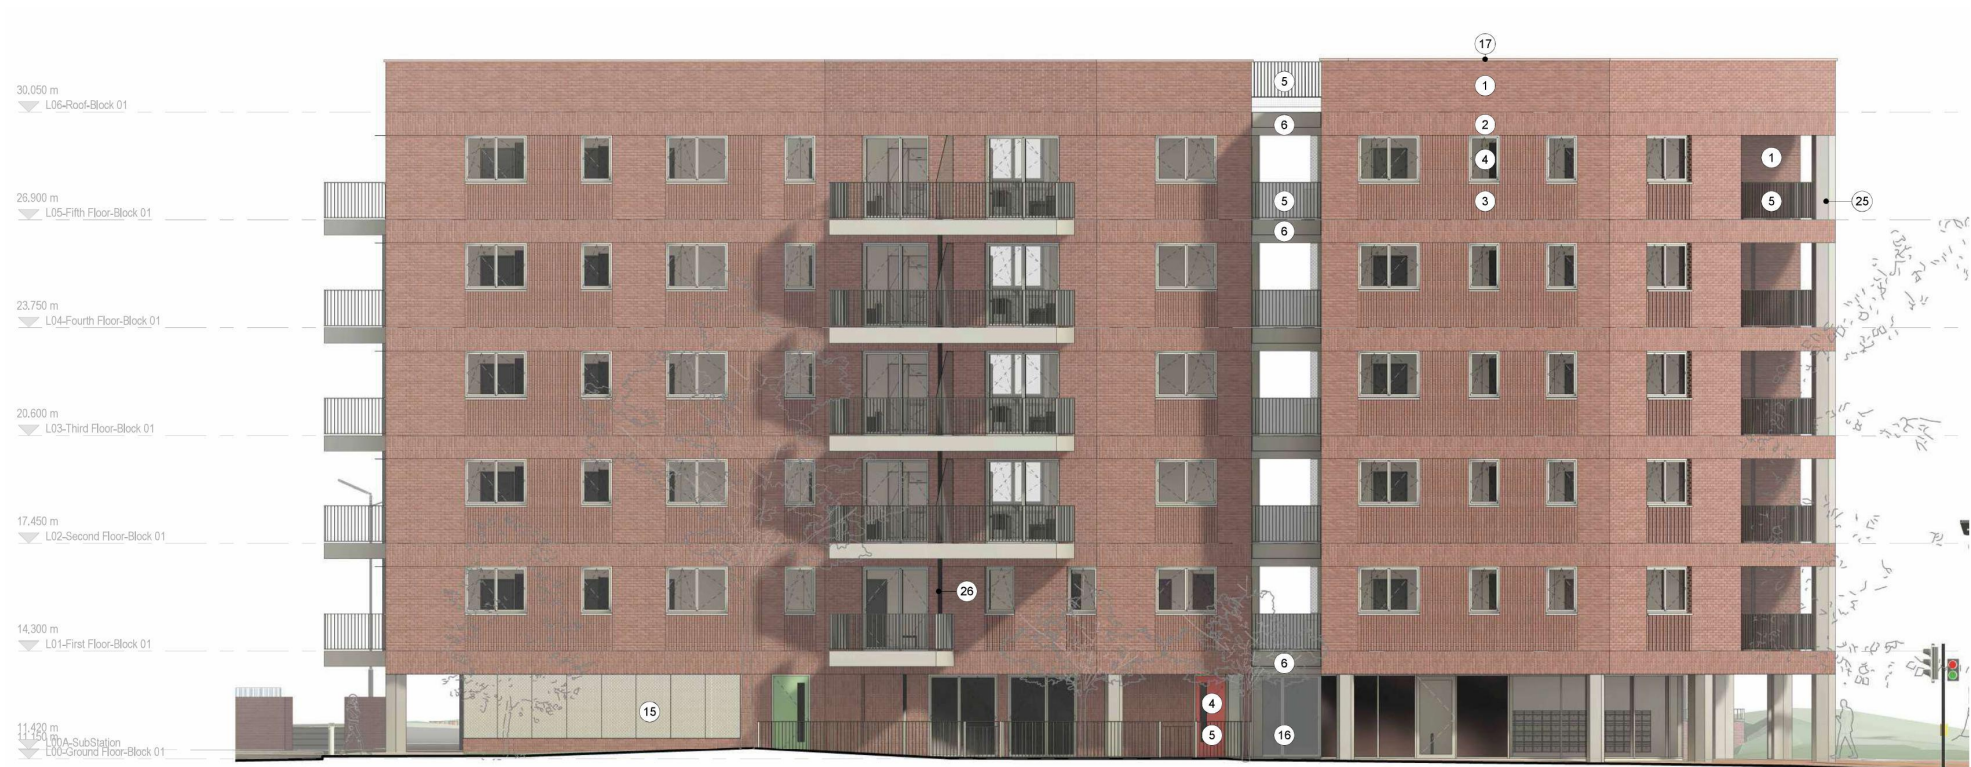

FOR FULL SUMMARY OF PROPOSED CHANGES SEE SECTION 1.

- 6. Lift lobby enclosure.
- 7. Main entrance brick pier for panelling and services installation.
- 8. Ground floor external columns clad in brickwork to match building.
- 9. Aluminium metal cladding to external columns at inset balcony corner and external walkways in upper levels.
- 10/11. Brick coursing at window interfaces.
- 12. Roof bridge removed.
- 15. Canopy over entrance door added.

