



existing street scene to Melrose Avenue

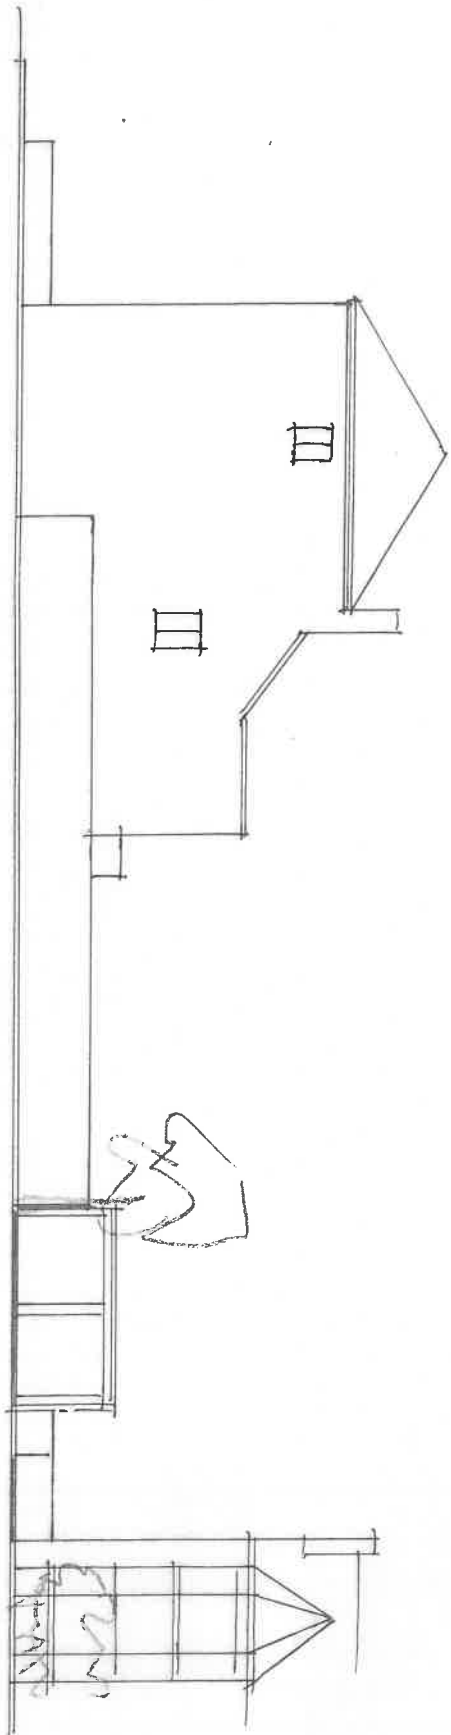

10.3,

10.29 existing 3mo flats.
proposed street scene to Melrose Avenue

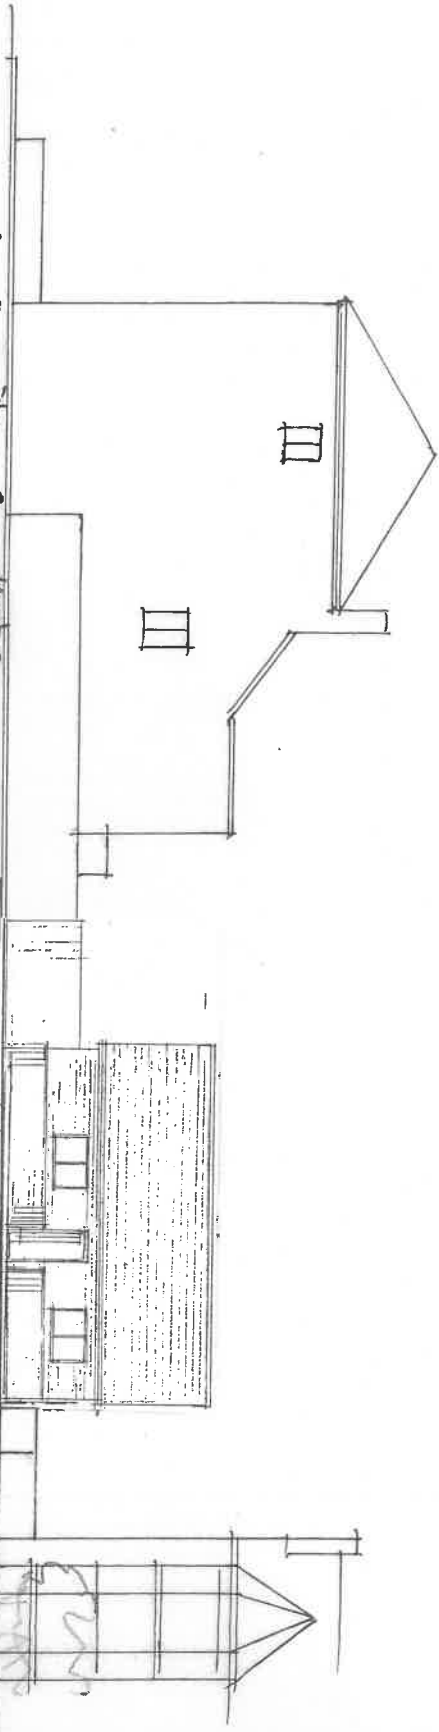

10.3,

29 Eldon Road N22 SDX
drawing no 3603/3 April, 26

Scale: 1:200 @ A4
0 1 2 3 4 5 6 7 8 9 10