
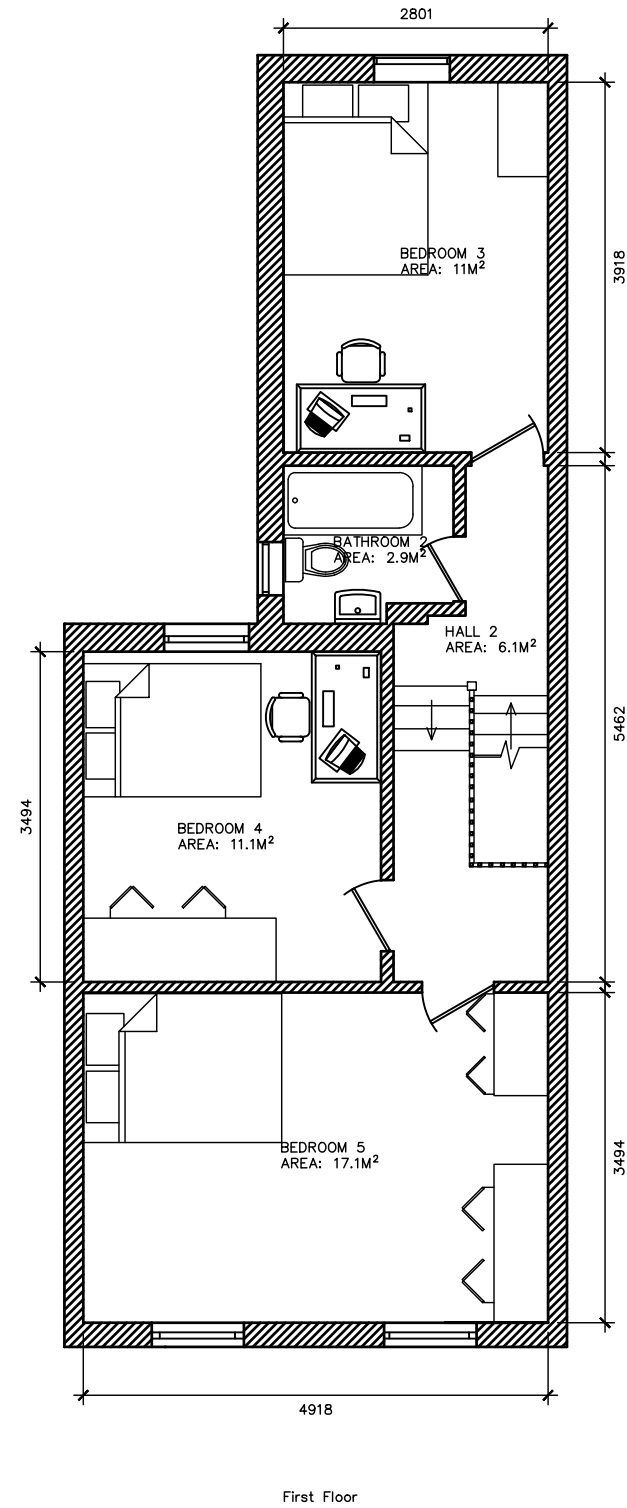


DDD

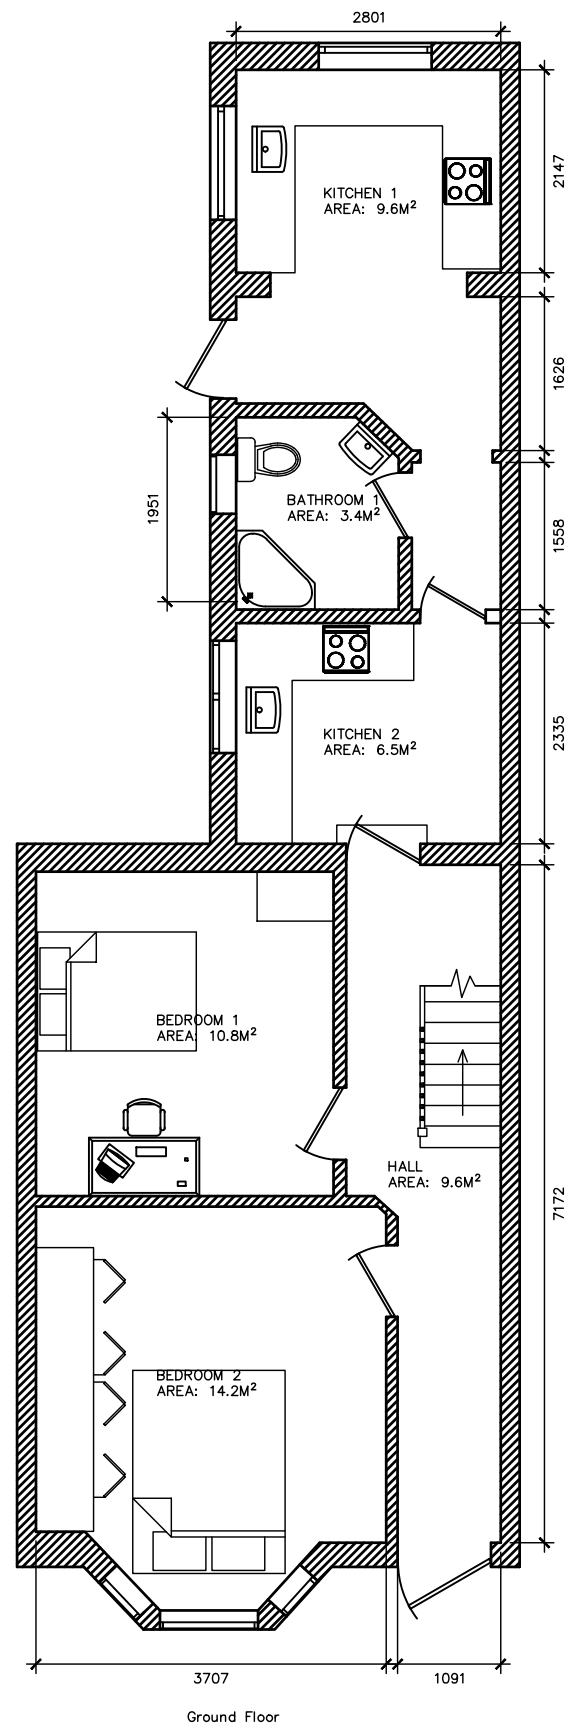

General Notes		
Existing Plans		
No.	Revision A	05.2026
ScanConstruct, London, UK		
		
35 Beaconsfield Road N15 4SH		
HMO Layout Plan	Sheet	
Date 04/05/2026	01	
Scale 1:80 @ A3		