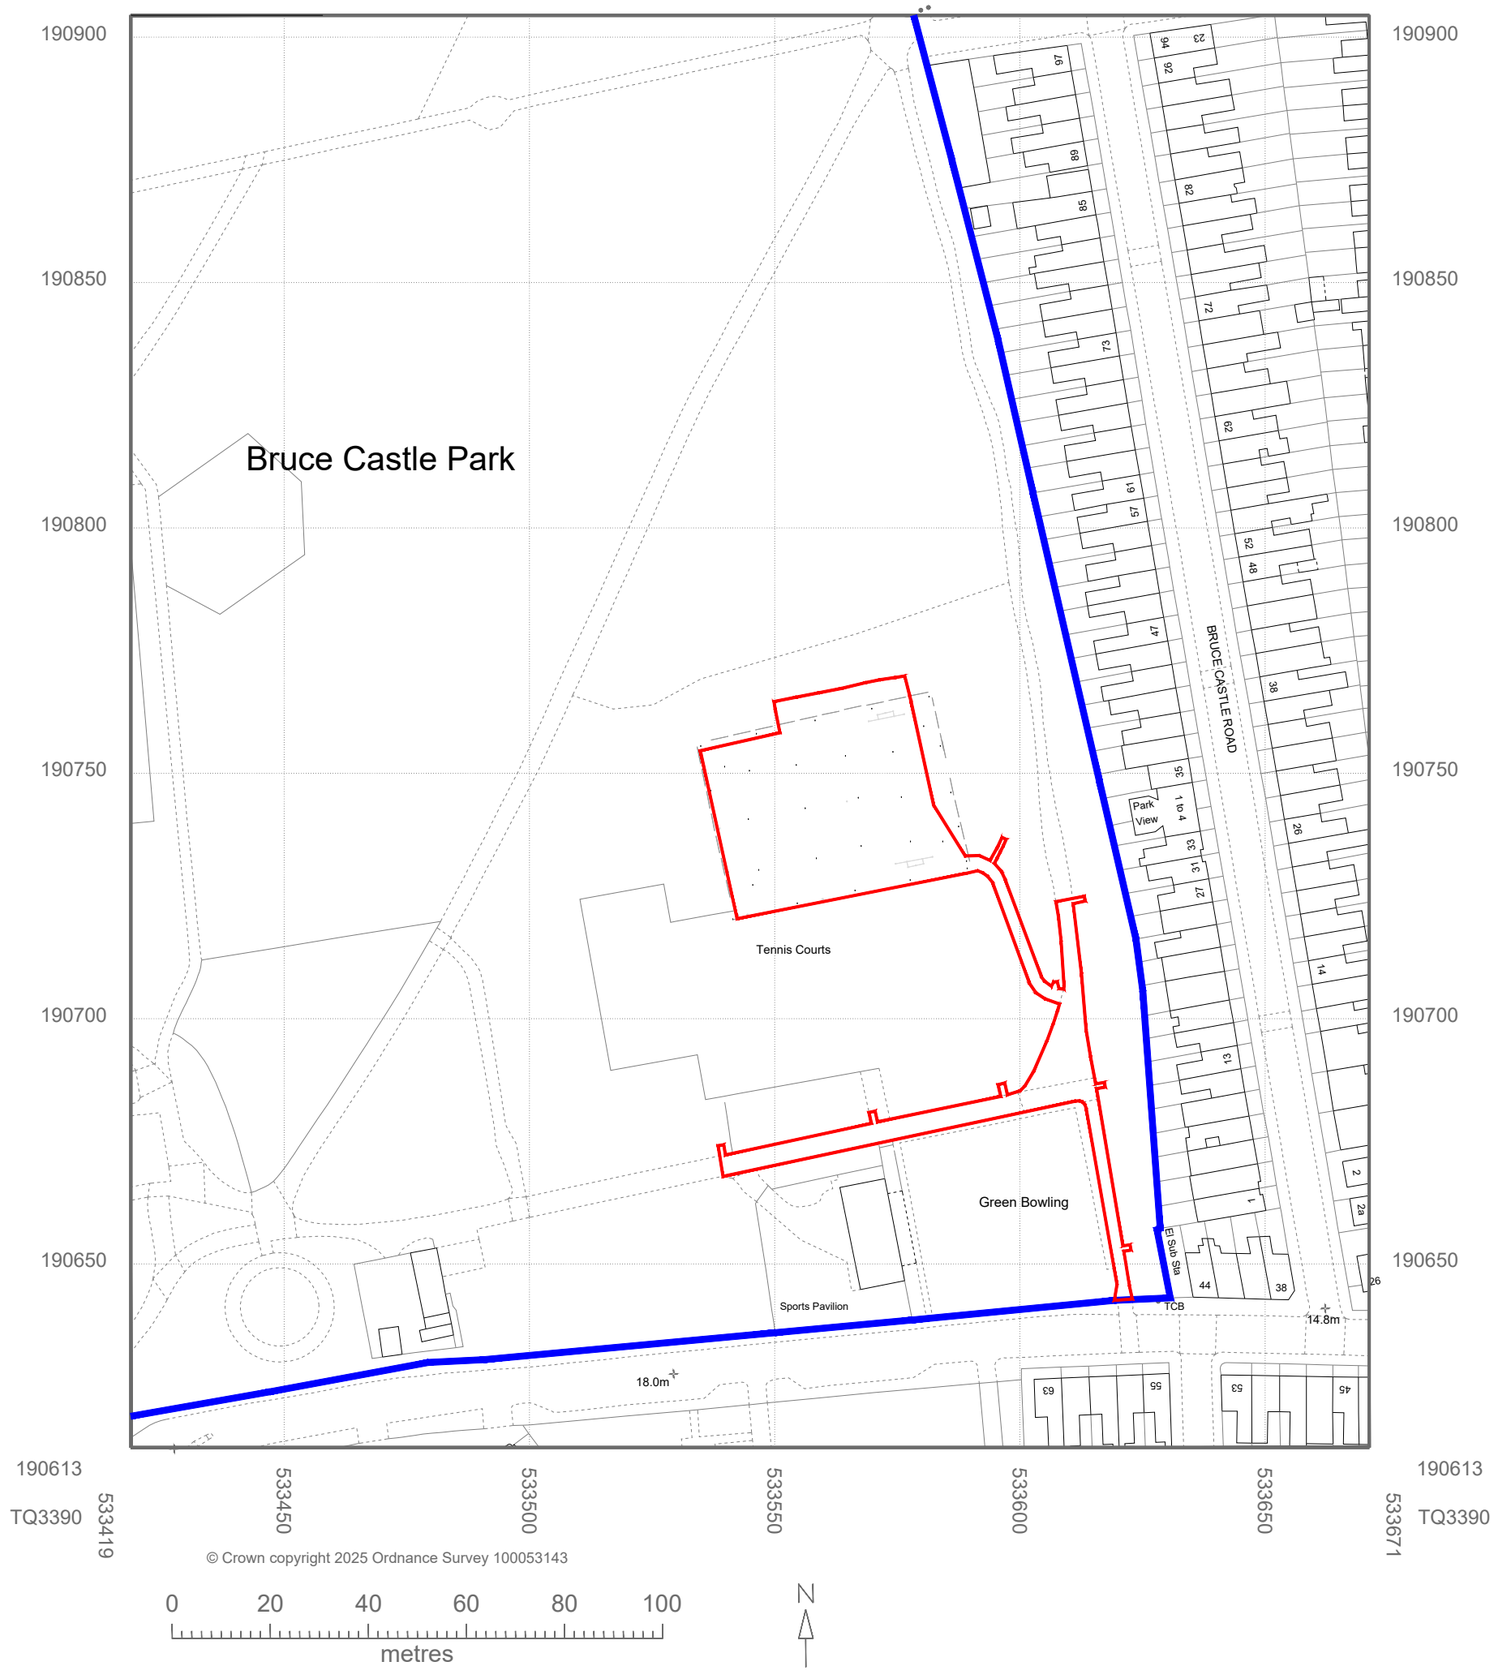

© Crown copyright 2025 Ordnance Survey 100053143

NOTES

APPLICATION SITE AREA REQUIRED

LAND AREA UNDER OWNERSHIP OF CLIENT

Rev	Amendment	Date	By
–	Initial Issue		

Client
LONDON BOROUGH HARINGEY

Project
BRUCE CASTLE PARK PLAYZONE

Drawing
LOCATION PLAN

McARDLE SPORT TEC

Drawn	Date	Scales		
NJM	06-08-25	1:1250		
Checked	Plot No 01	Prelim	Check	Final

Job No	Drawing No	Rev
	MCA-MUK3299-04	B