



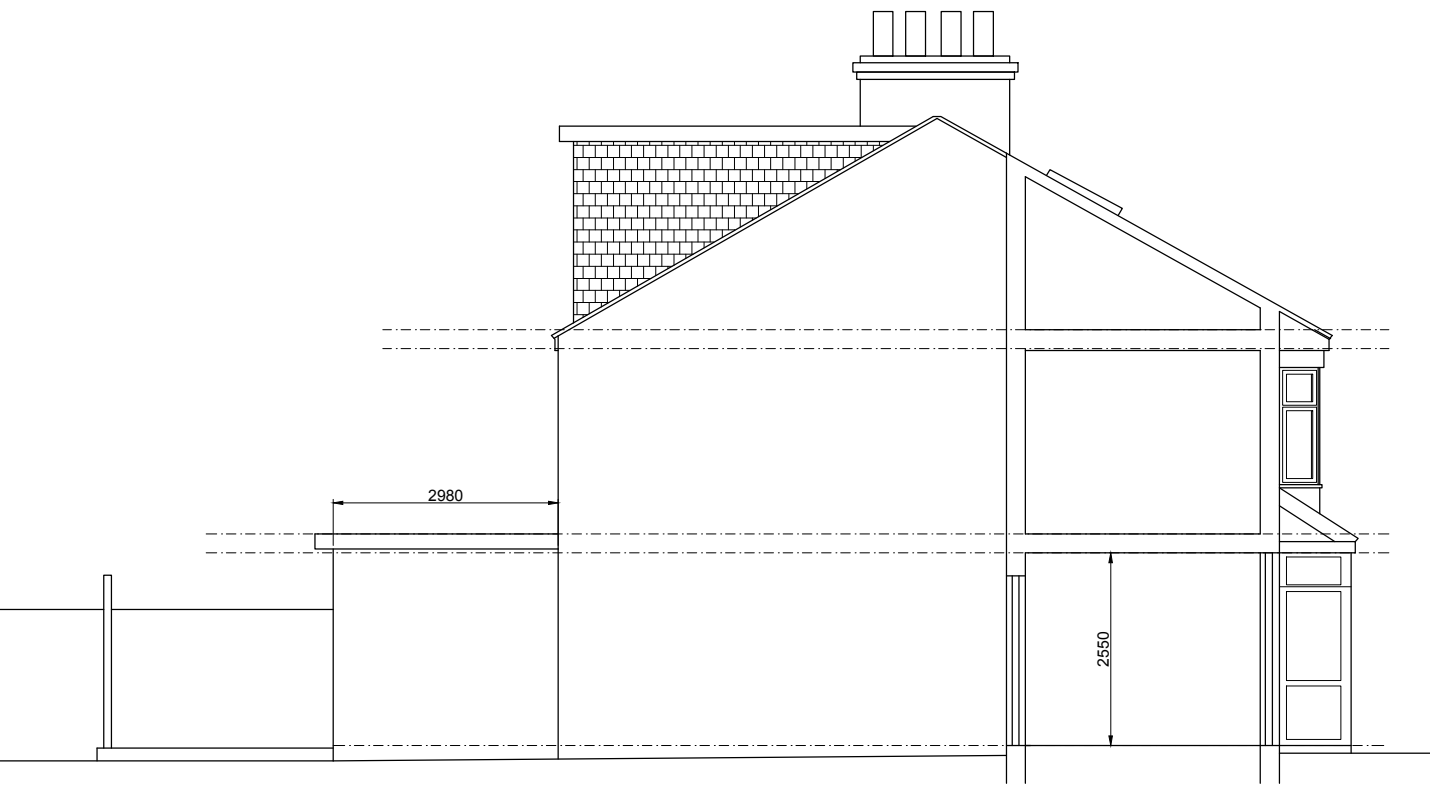

FLANK ELEVATION

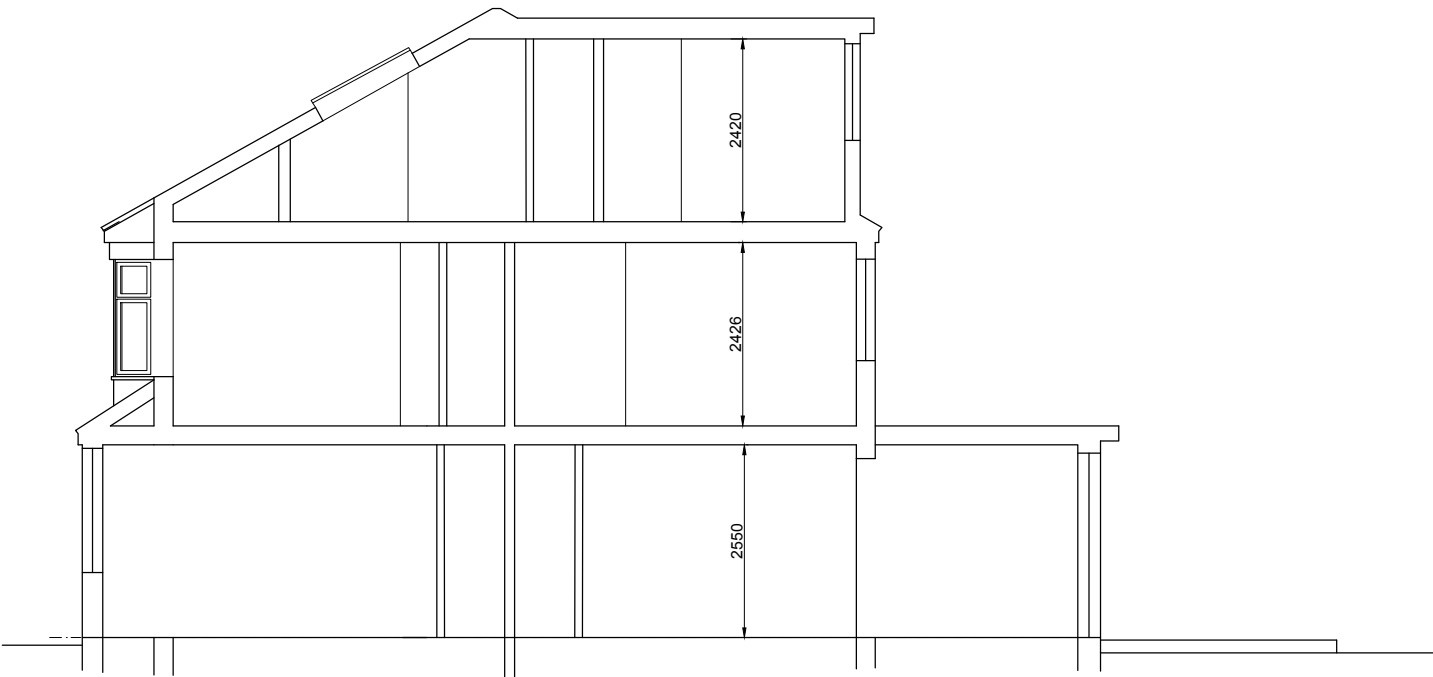

CROSS SECTION



Client		Scale 1 : 100@A3	Title
Kiks Group Ltd		Date May 2026	
		Drawn N P	
Job		27 Park Road, London N11 2QE	
		ParkRd27 17	