




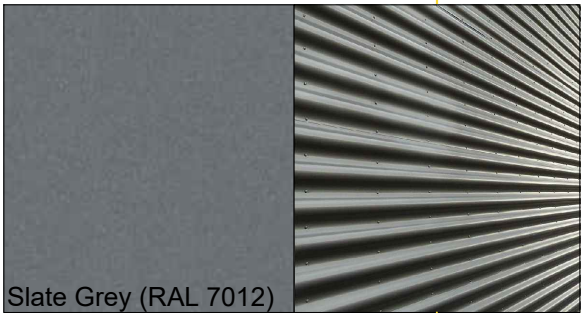

Slate Grey (RAL 7012)  
CA Group Twin-Therm - Arc profile metal cladding - Slate Grey (RAL 7012) or equal in specification, appearance and colour.

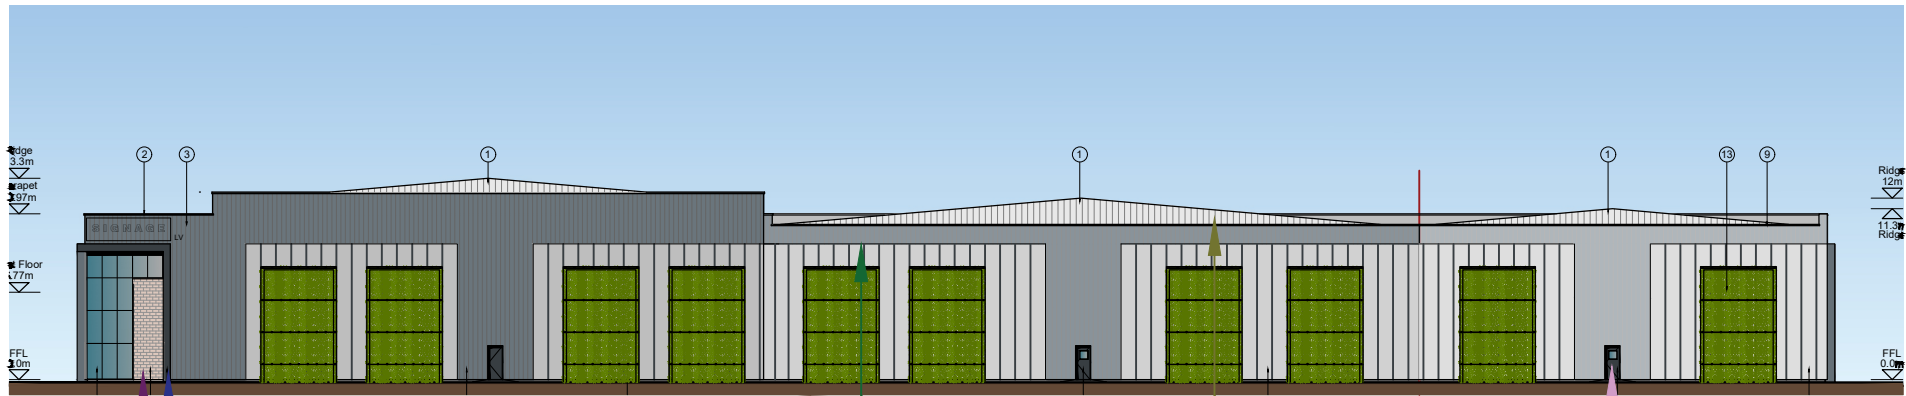

Anthracite (RAL 7016) framed double glazed curtain walling of similar appearance to the above.

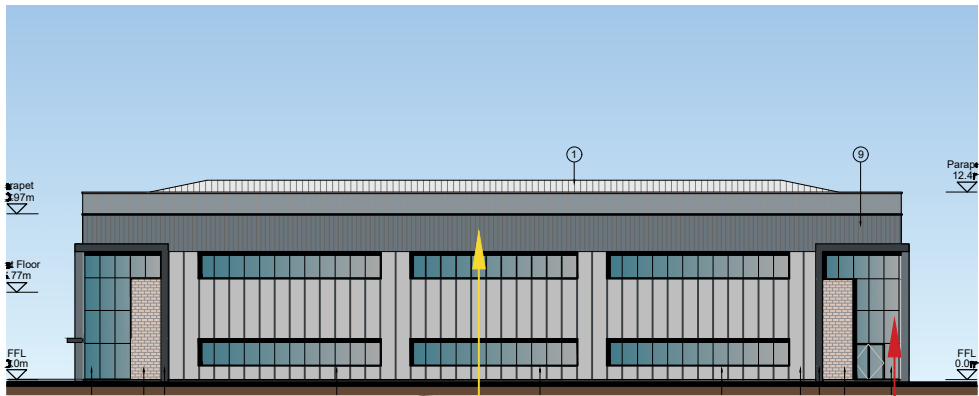

Kingspan BrickClad (K-Roc carrier system) facade.  
Colour/ style: Hirschwald HIRB02 as shown above



Feature canopy  
Anthracite grey (RAL 7016)  
Of similar appearance to the above with yellow numeral sign.



Trimo UK - TrimoTherm FTV Steel insulating cladding panel - Silver (RAL 9006) or equal in specification, appearance and colour.




Metal, trapezoidal profile roof cladding - Goosewing Grey (RAL 7038) with coordinated polycarbonate rooflights or equal in specification, appearance and colour.



Anthracite (RAL 7016) steel loading doors of similar appearance to the above.  
Yellow steel bollards (RAL 1023)



Anthracite (RAL 7016) steel personnel doors of similar appearance to the above.

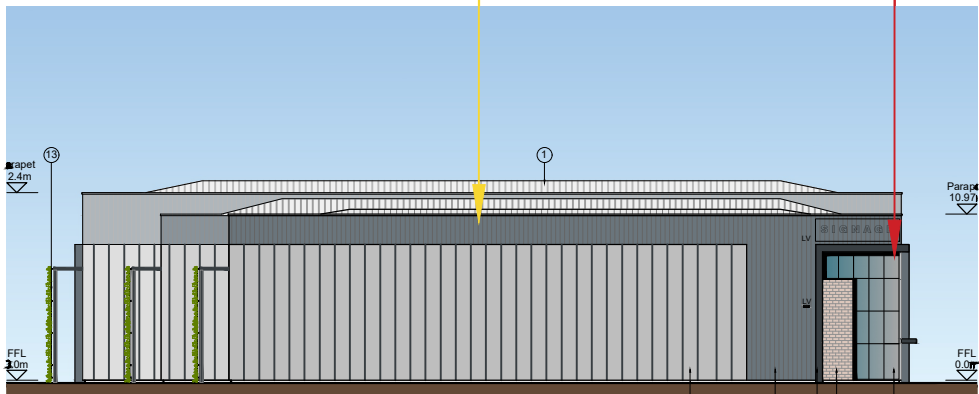

Milton Keynes 01908 305246  
London 0203 5953540  
prc-group.com  
info@prc-group.com

Architecture  
Landscape  
Town Planning  
Masterplanning  
Urban Design

Revisions:

Drawn/Chkd: Date:

Client: VERITY TRUSTEES LTD  
Project: BOOKER, TOTTENHAM  
Drawing Title: EXTERNAL MATERIALS DISCHARGE OF CONDITION

Job No: 11472 Project Stage: WS\_04 Status: PL  
First Issue Date: SEPT 25 Scale: @A3 1:500 Lead/Checked: ME

| Project     | Originator | Zone | Level | Type | Role | Drg. No. | Rev. |
|-------------|------------|------|-------|------|------|----------|------|
| 11472 - PRC | -          | 01   | -     | ZZ   | -    | DR- A    | -    |

BIM File Name:

